
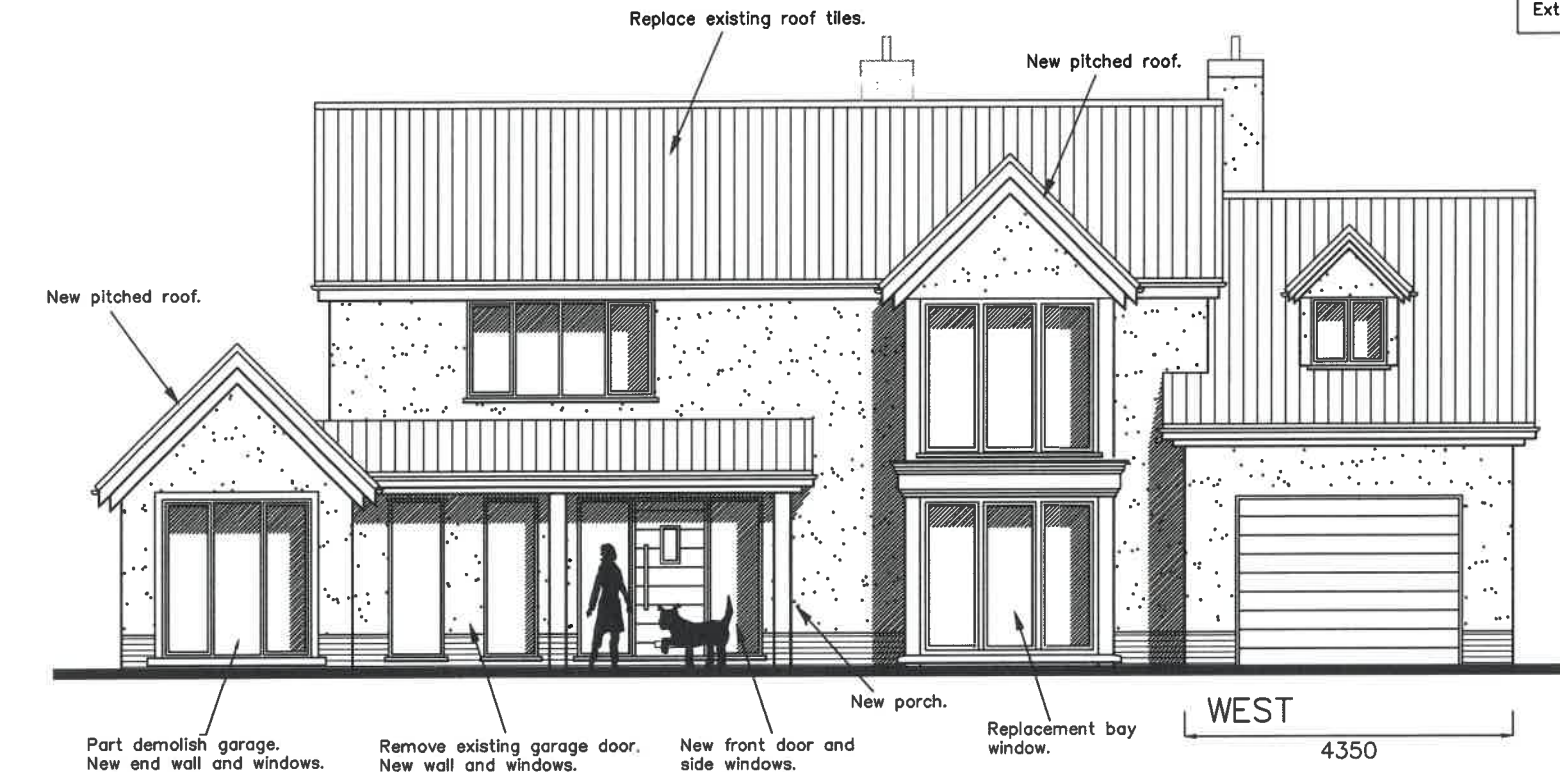
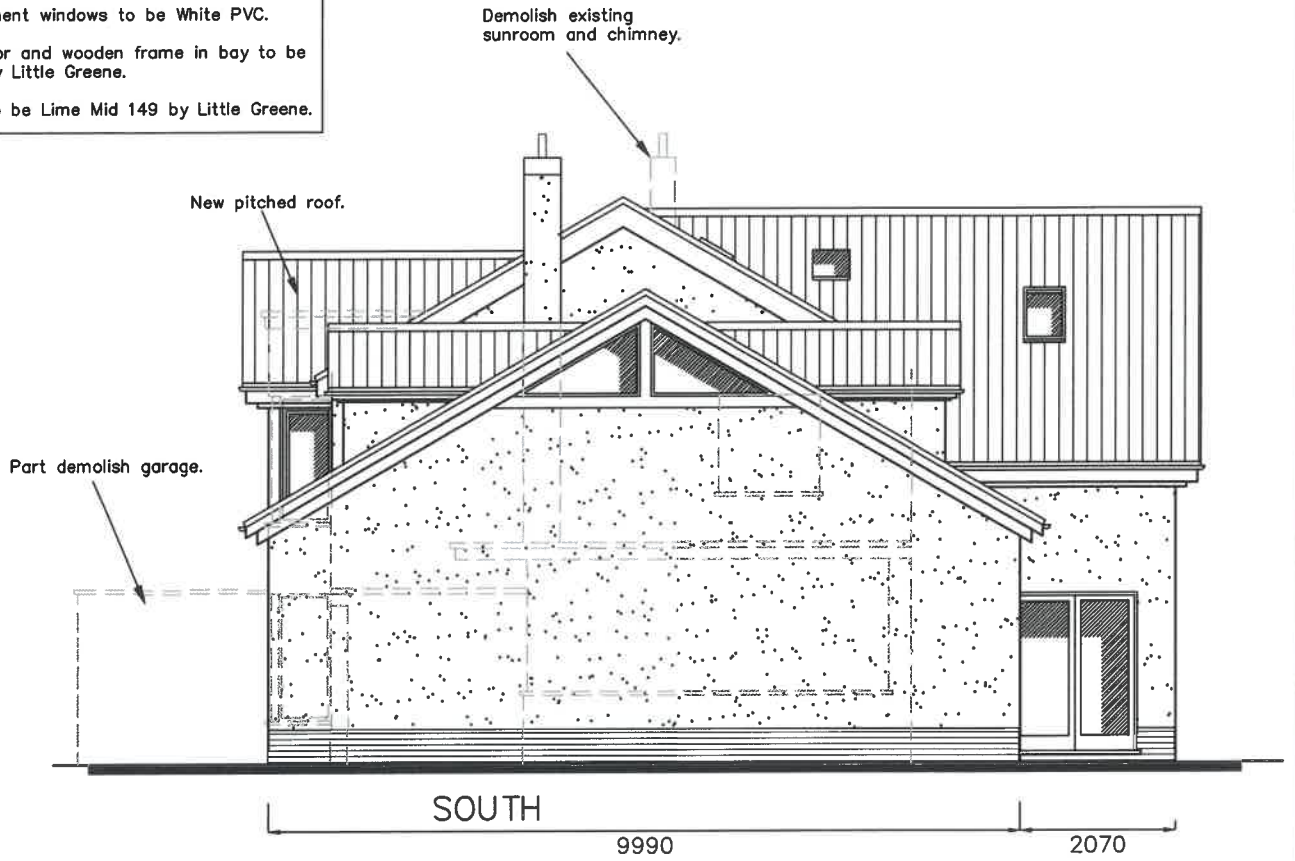
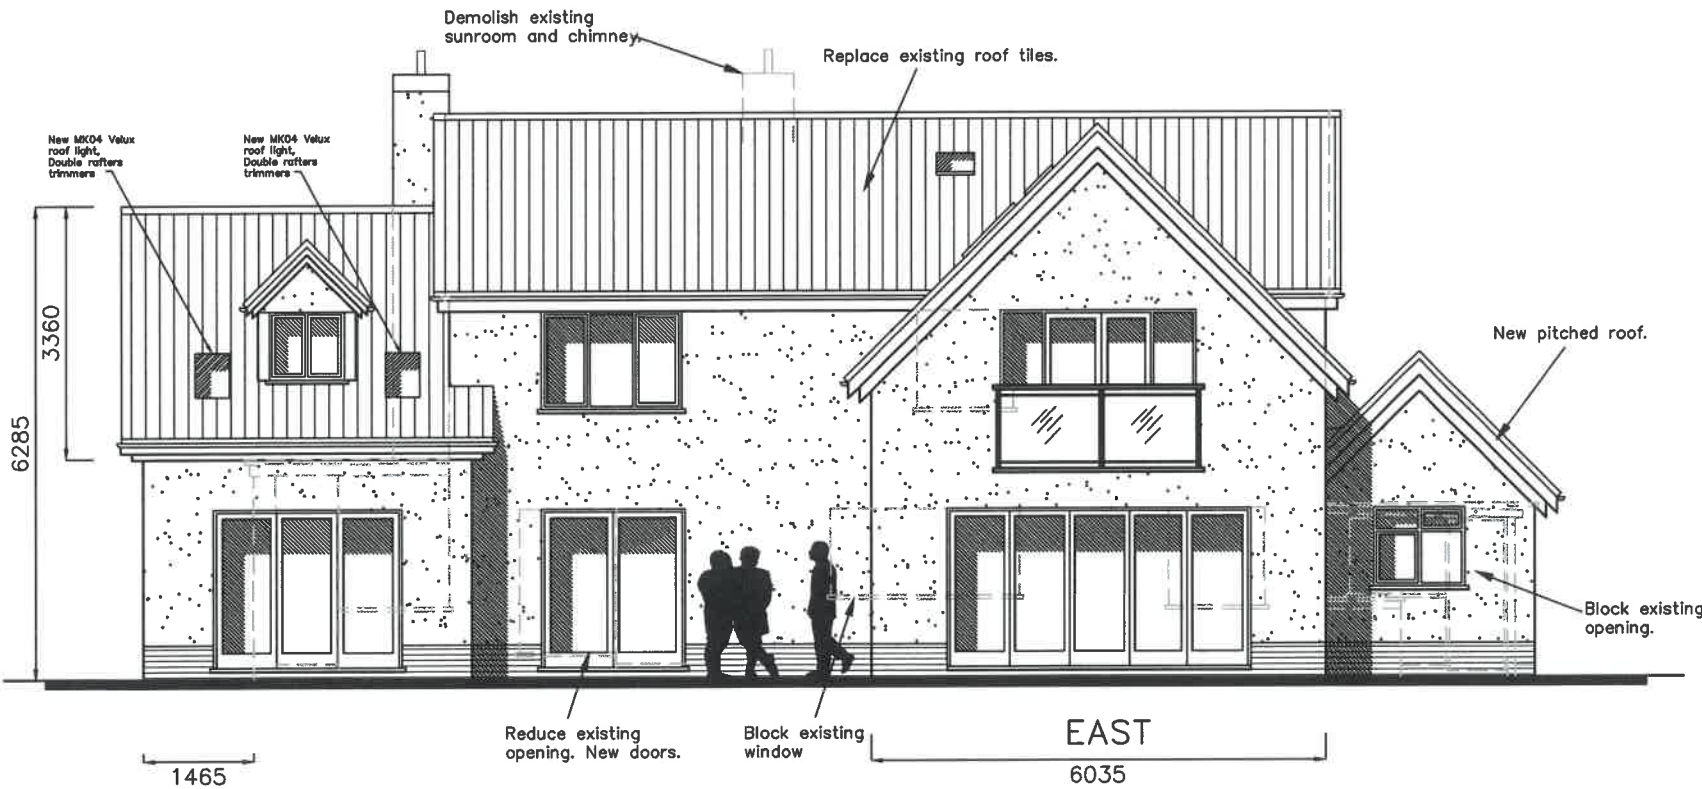


PROPOSED MATERIALS

New and replacement roof tiles to be Spanish Slate.
New and replacement windows to be White PVC.
Doors, Garage door and wooden frame in bay to be Serpentine 223 by Little Greene.
External render to be Lime Mid 149 by Little Greene.

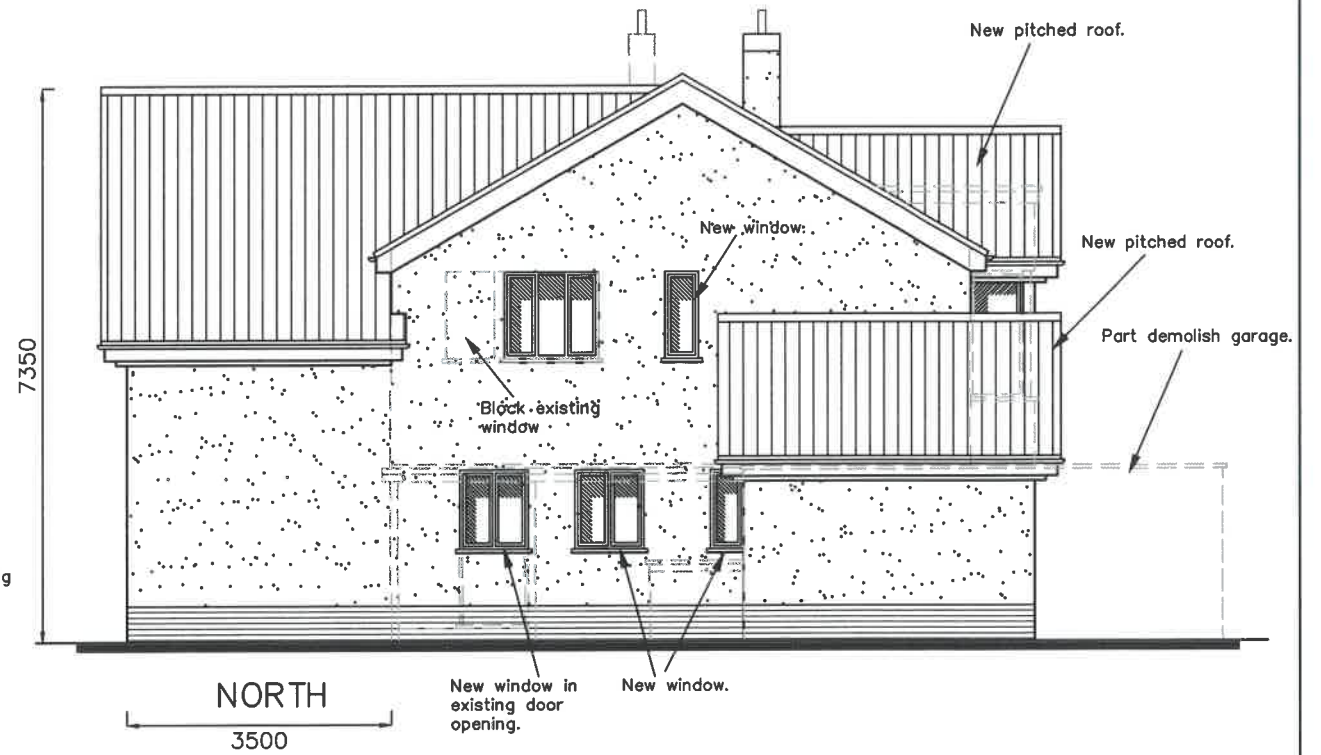

25 Myrtle Grove,
East Preston,
West Sussex,
BN16 2SW

PROPOSED ELEVATIONS

Revisions	a) Bay Amendment	MHC	10/10/19
	b) Client Revisions	CAL	15/10/19
	c)		
	d)		

CAD

Critchley Architecture And Design Ltd.
Contact: 02392 474 919 | info@caad.online

The Old Brewery, 15E South Street, Havant, PO9 1BU

Scale A1=1:50, A3=1:100
Drawn JHL
Date 16/01/19

18114-505^B