



EXISTING

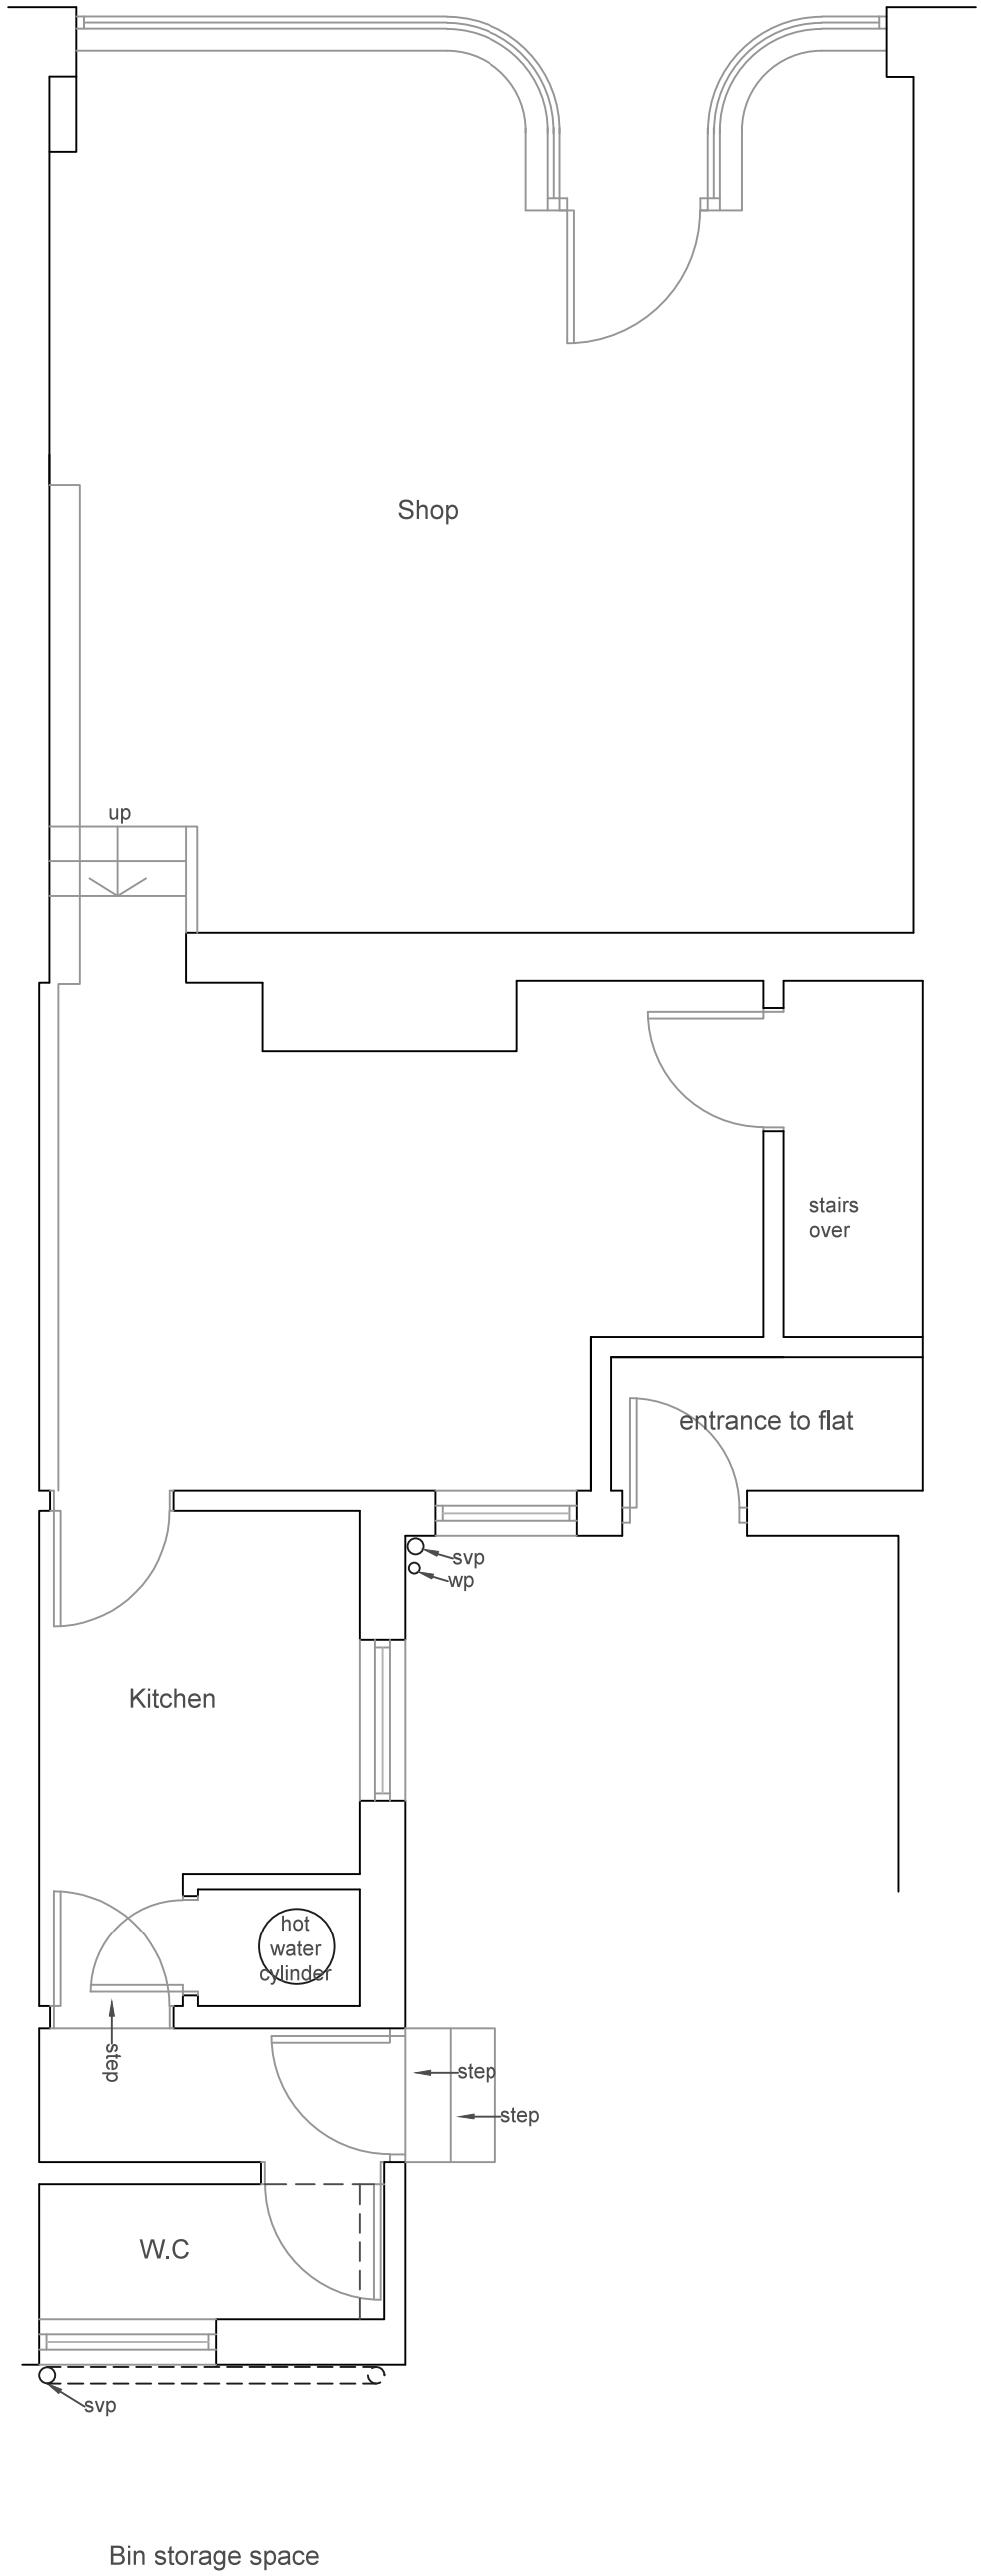


Plans (1:50)

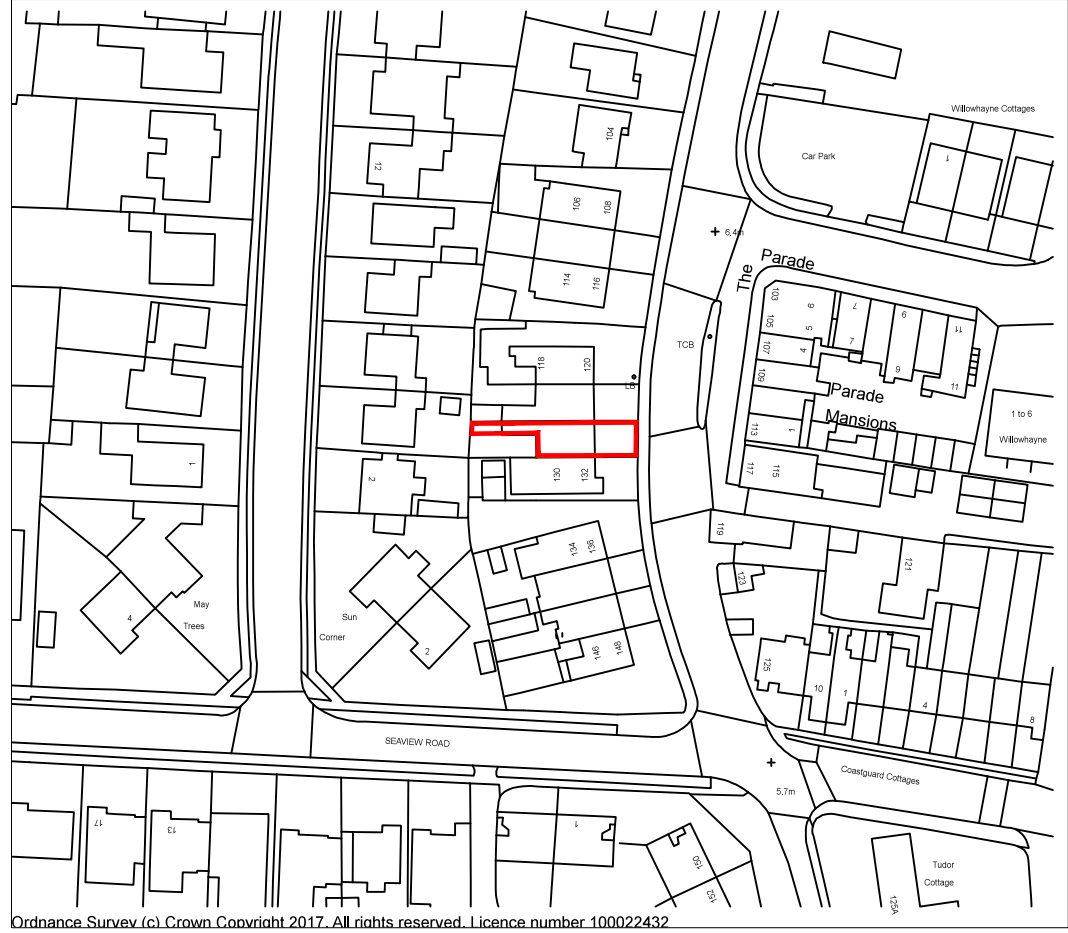


Site Location Plan (scale 1:1250)



PROPOSED

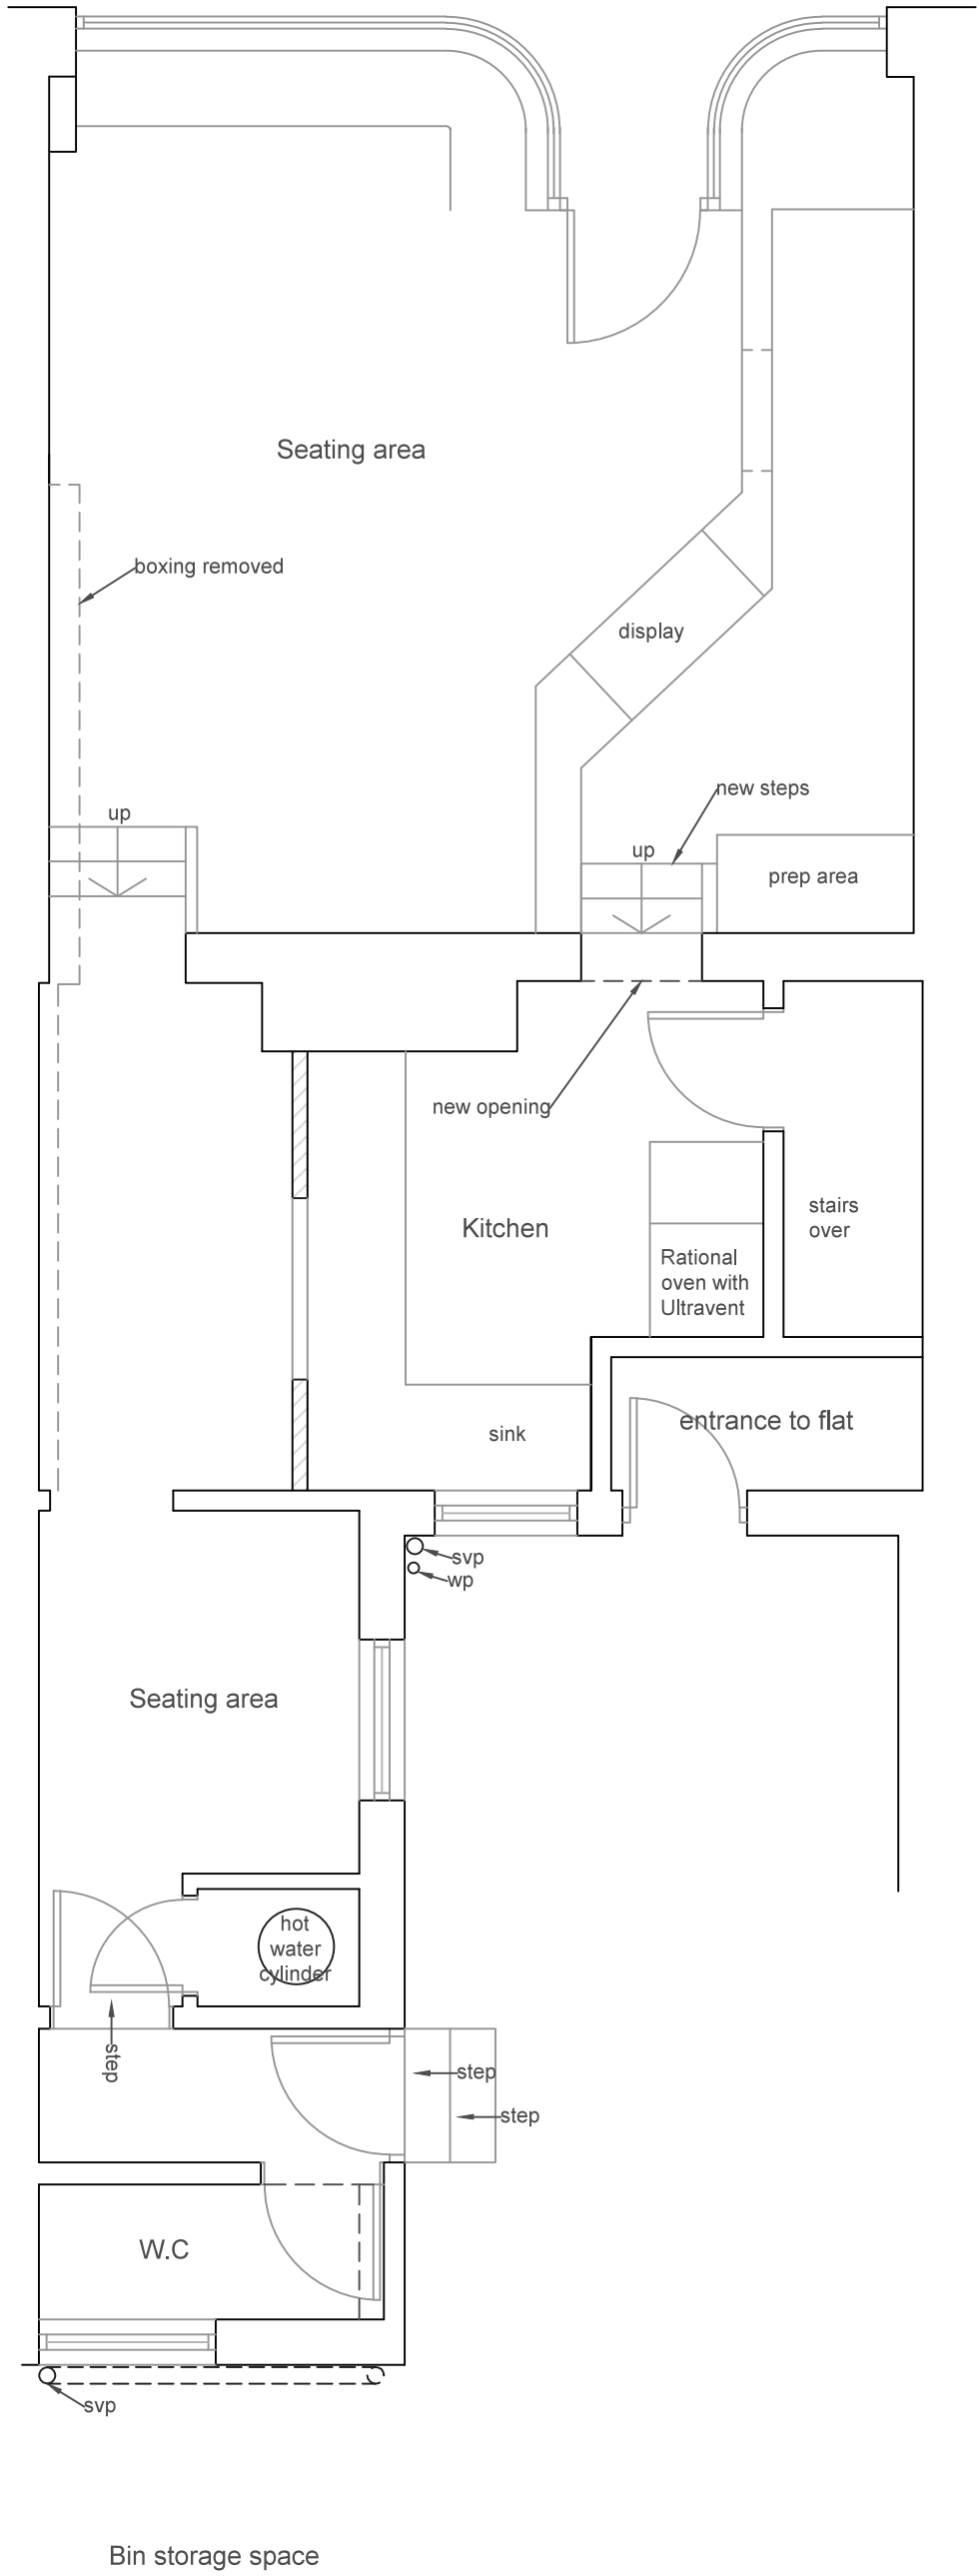

Plan (1:50)

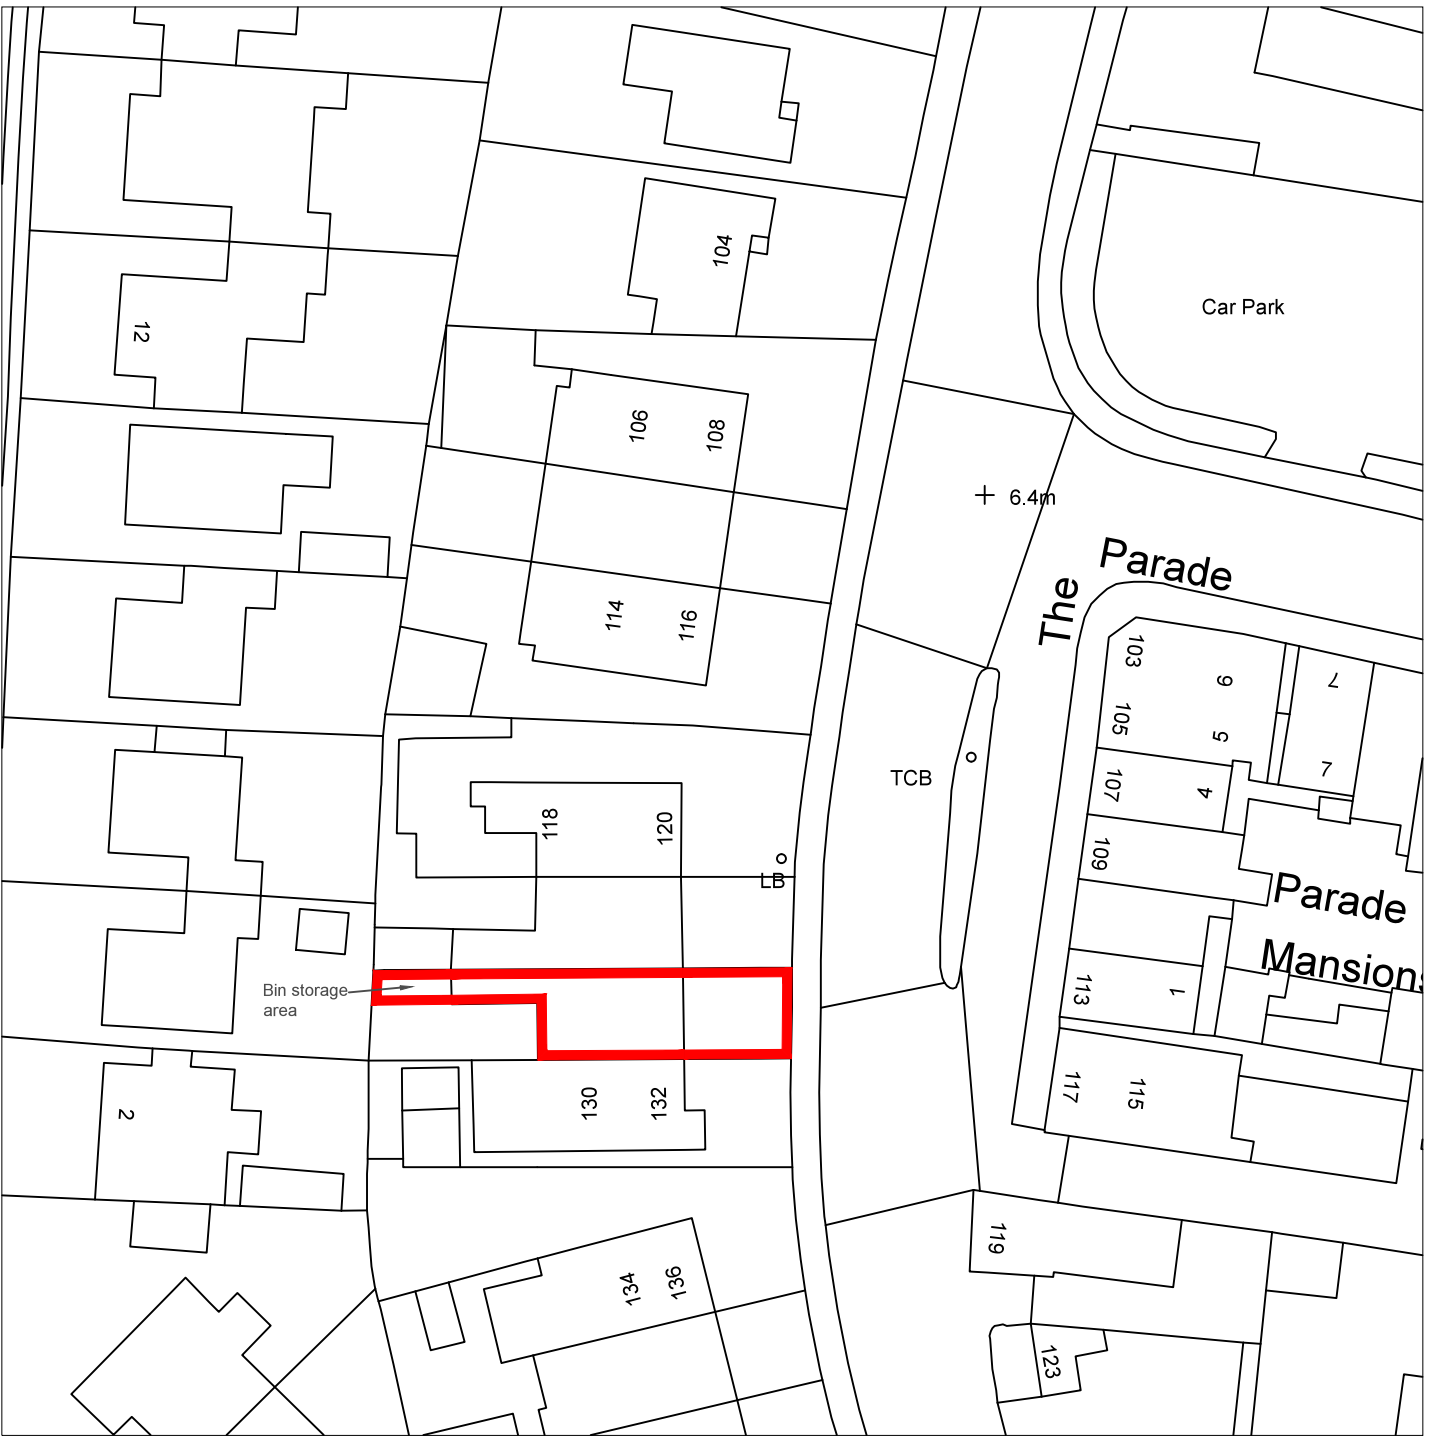

Site Block Plan (scale 1:500)



Revisions		
Rev	Description	By
All dimensions to be checked on site prior to commencement of work, except for planning purposes. This drawing is the copyright of Inspired Design Studio Ltd. and may not be copied, altered or reproduced in any way without written authority.		
Client: Ms L Kemp		
Project Address: 126-128 Sea Road East Preston West Sussex BN16 1NN		
Drawing Title: Existing and Proposed Plans, Site Location Plan and Site Block Plan		
Drawing Number: 1135.01		
Scale: As stated printed @ A1		
Date: 20/09/2017		