


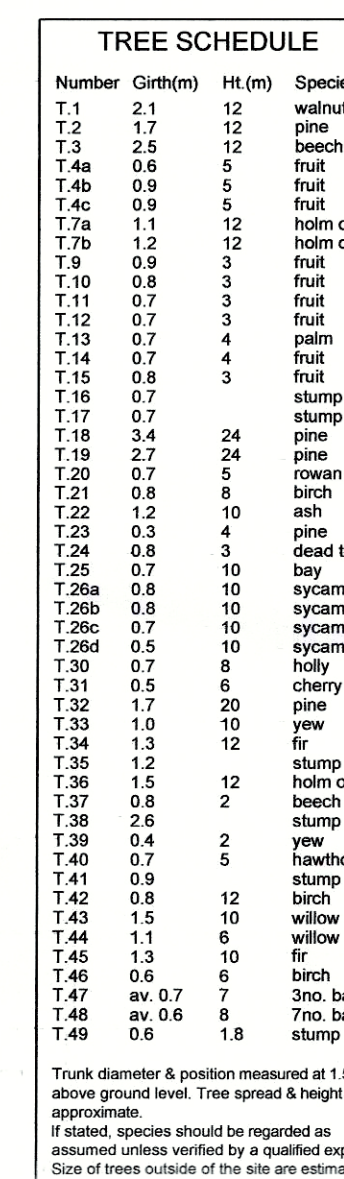

NT 1 & NT3 Pyrus Calleryana Chanticleer
NT 2 & NT4 Acer Campestre



Green Willow Care Home
Vicarage Lane
East Preston
West Sussex

Landscaping Plans
As Proposed

Scale 1:200 @ A1, 1:400 @ A3

Date	October 2019
------	--------------

Dwg. No. 21628 / 28

Clive Petch
ARCHITECTS

3 Tebbit Mews
Winchcombe Street
Cheltenham
Glos

GL52 2NF

t	01242 521608
---	--------------

e admin@clivepetcharchitects.co.uk

www.clivepetcharchitects.co.uk