


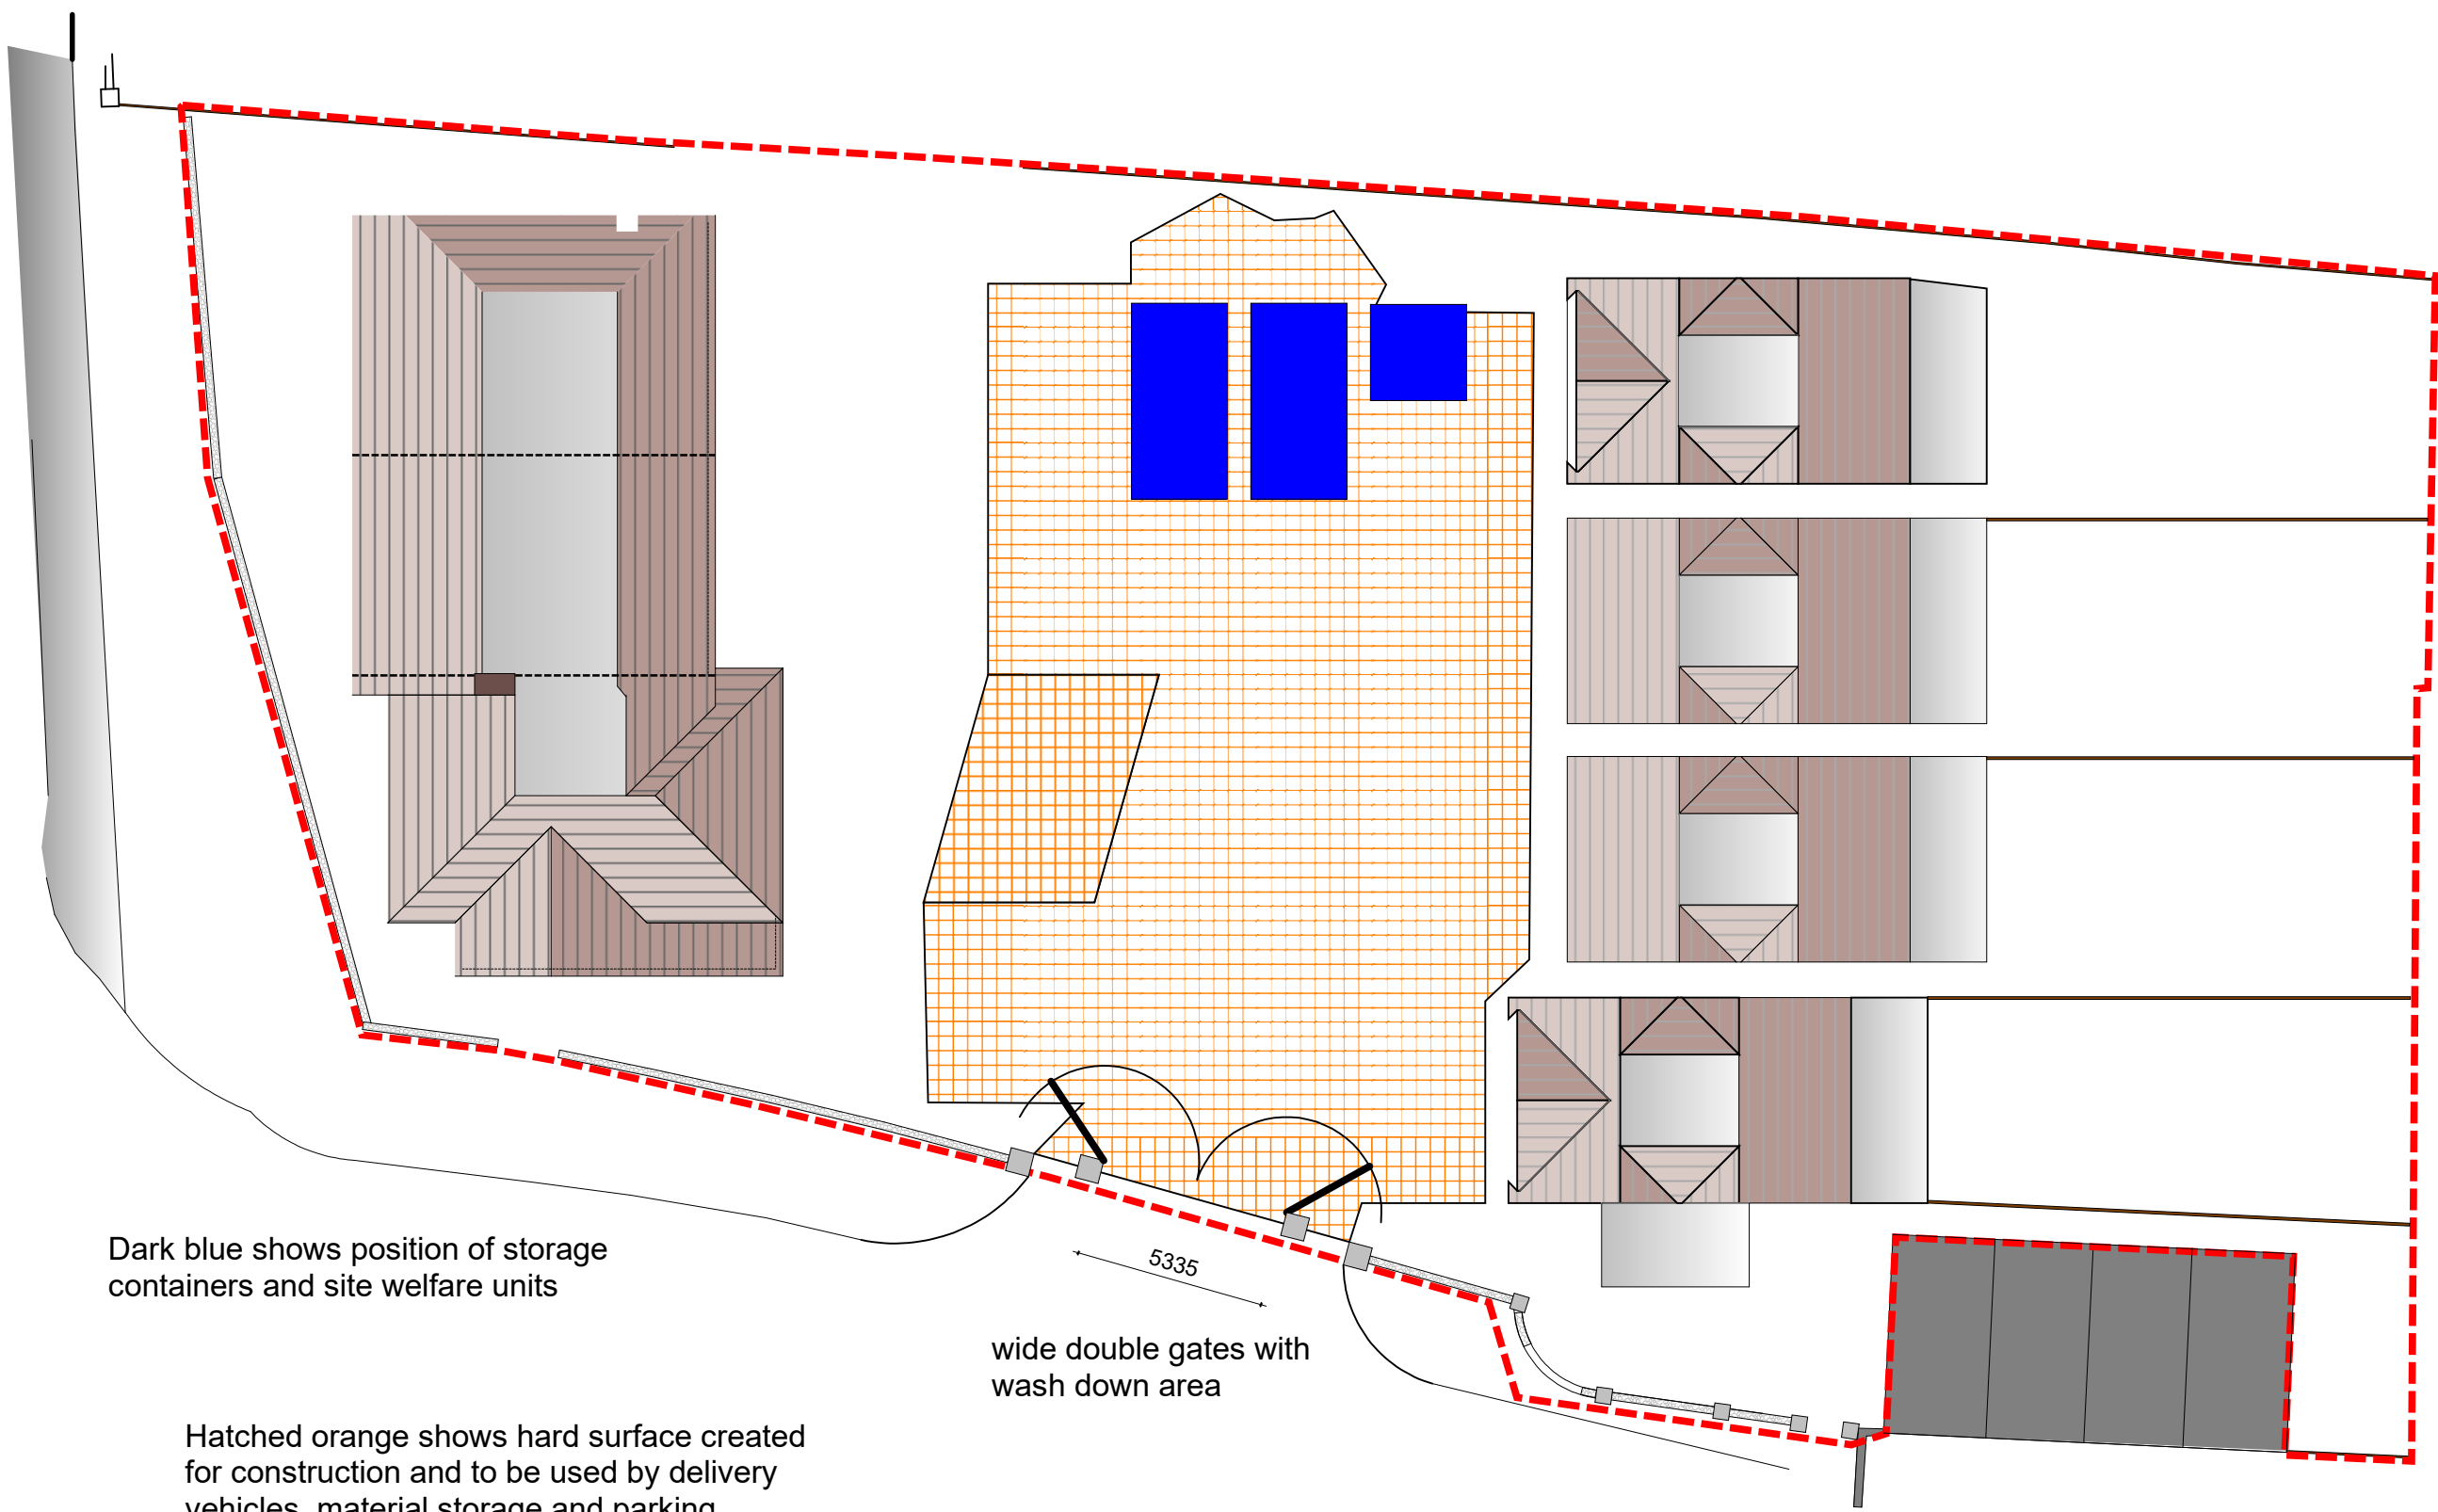

Dark blue shows position of storage containers and site welfare units

Hatched orange shows hard surface created for construction and to be used by delivery vehicles, material storage and parking

wide double gates with wash down area

Dashed red shows site boundary secured with fencing / hoarding



Notes & Revisions	
Submission for Planning Condition Approval.	

The Pure Group	
drawing	LTC.SETUP.001
project	Limetree Close East Preston
Site Set Up	
Scaled at 1:200 on A3 ~ April 2019	
Drawn by: AM The Pure Group	