



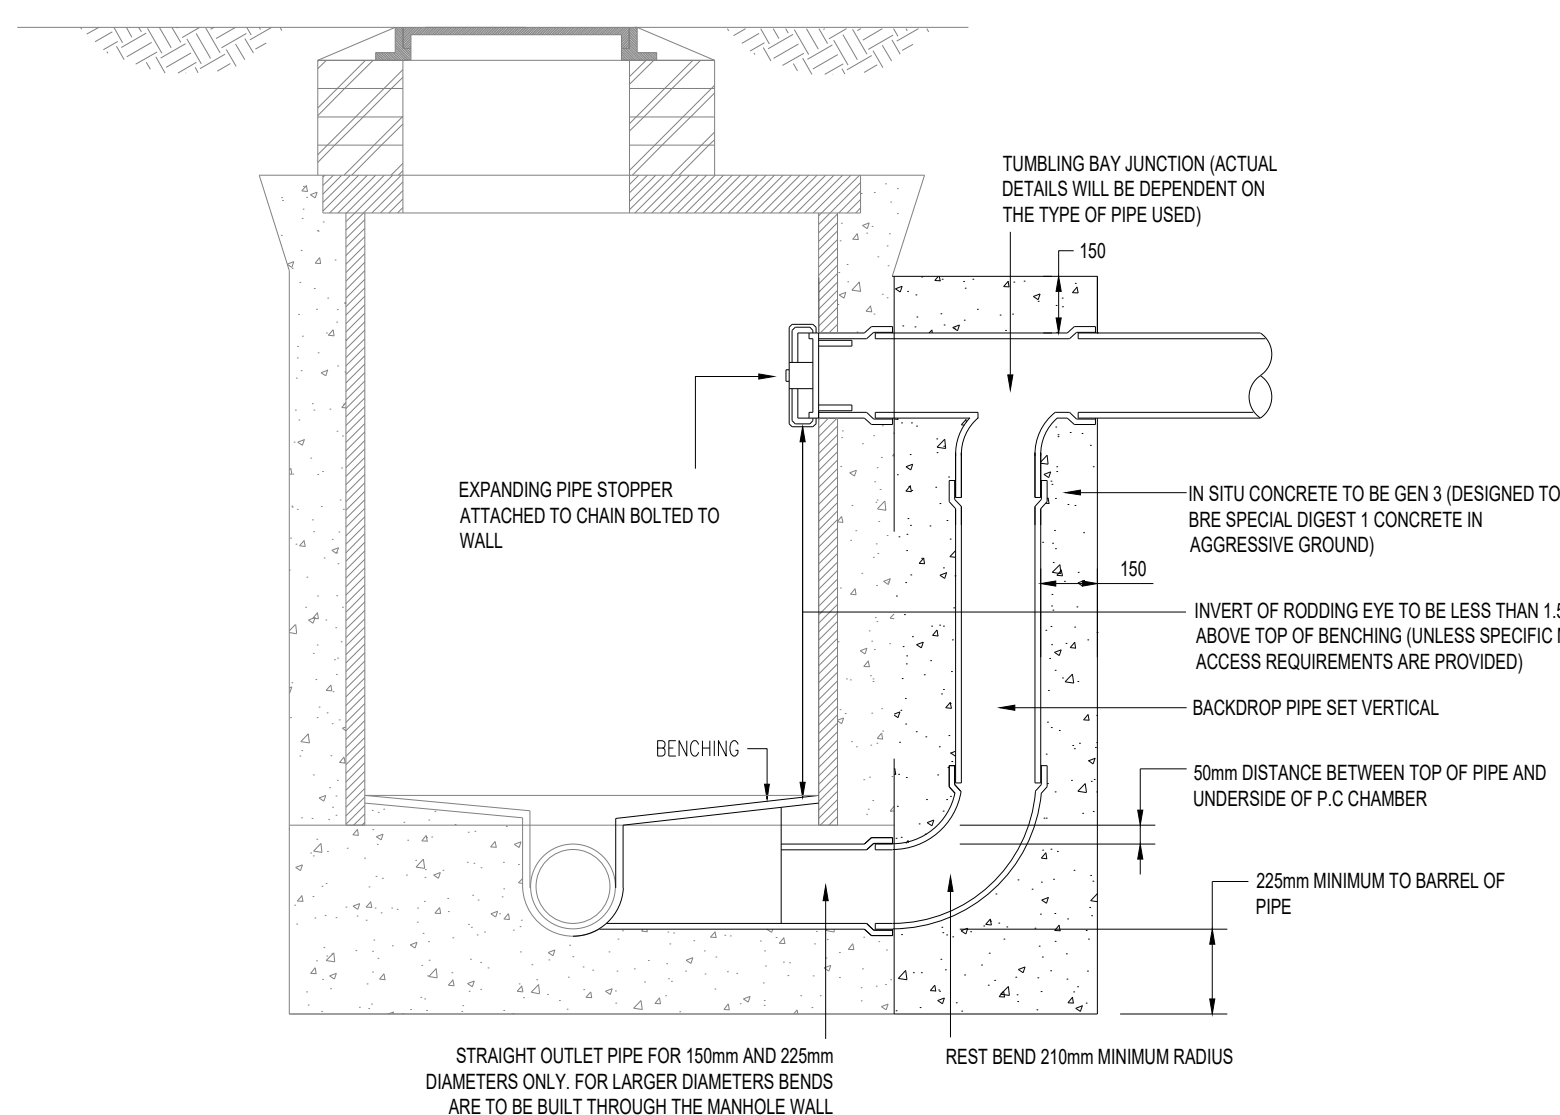


BACKDROP CONSTRUCTION

(1:20)

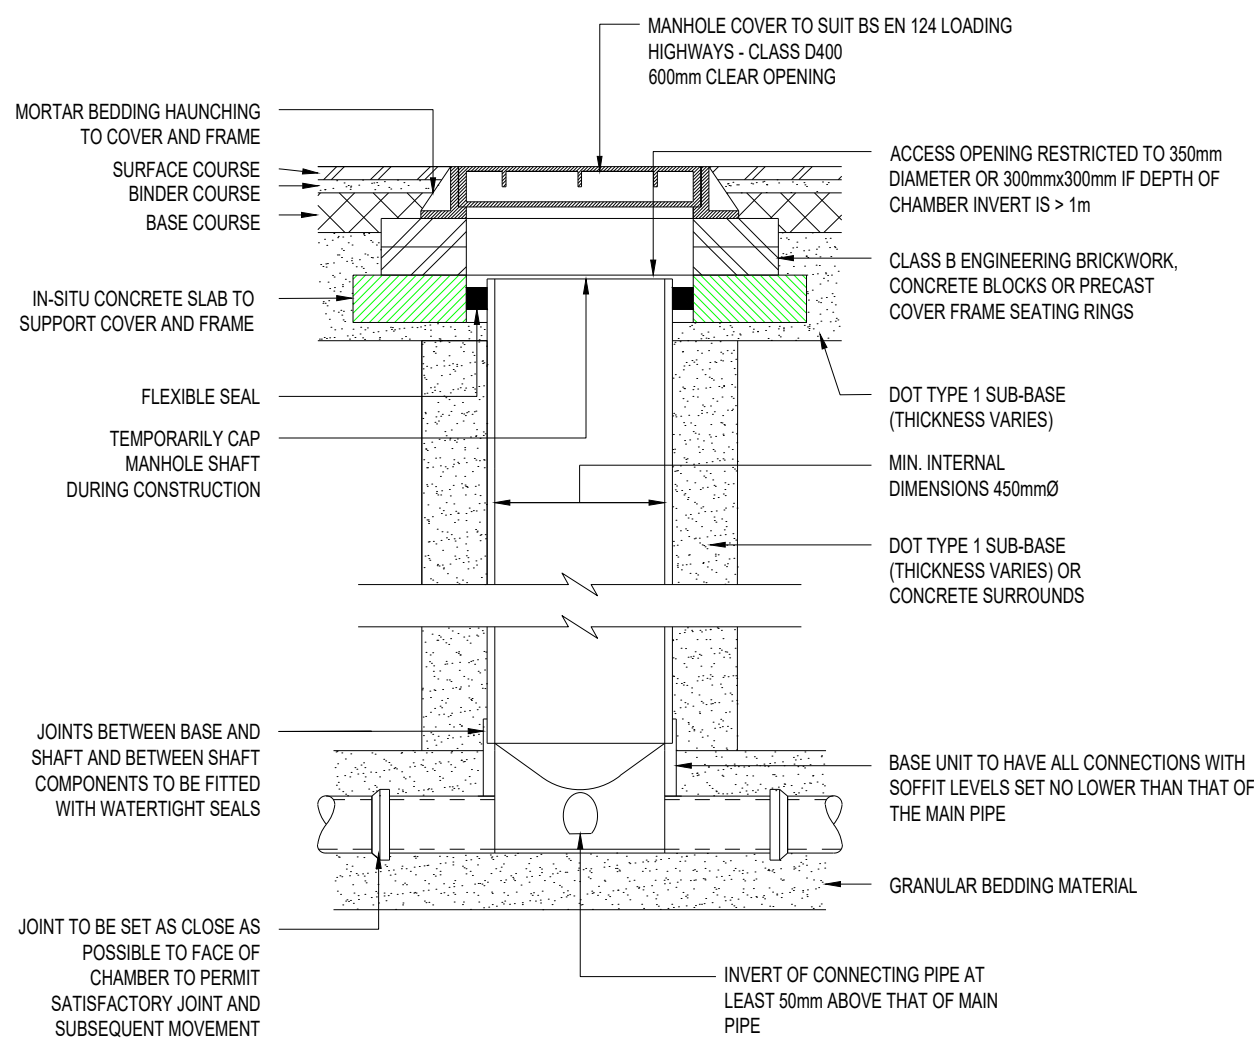


TYPICAL PERMEABLE PAVING DETAIL

(1:20)

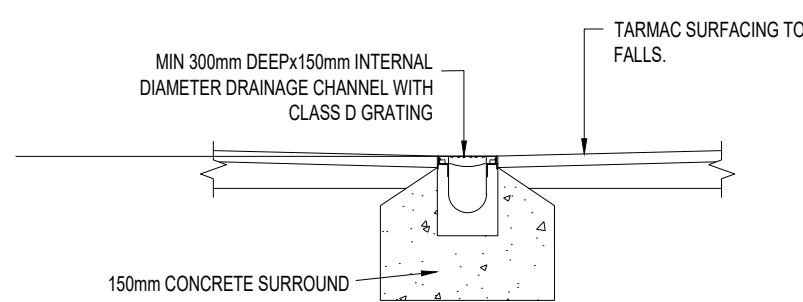


CHANNEL DRAIN

(1:20)

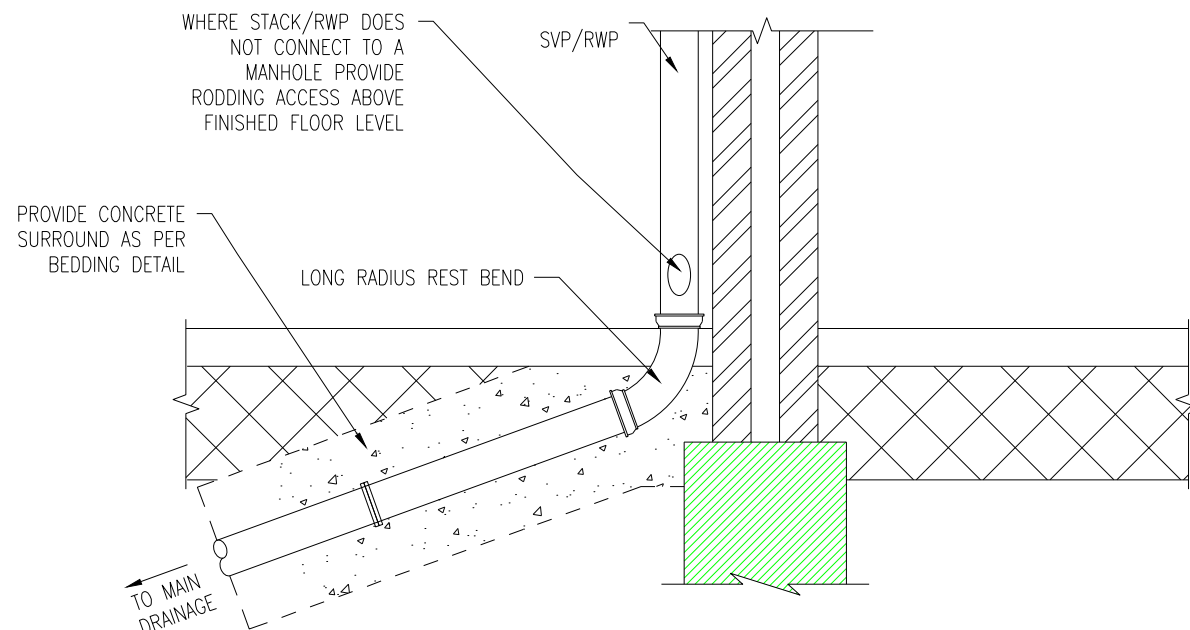

SVP/RWP CONNECTION

(1:20)

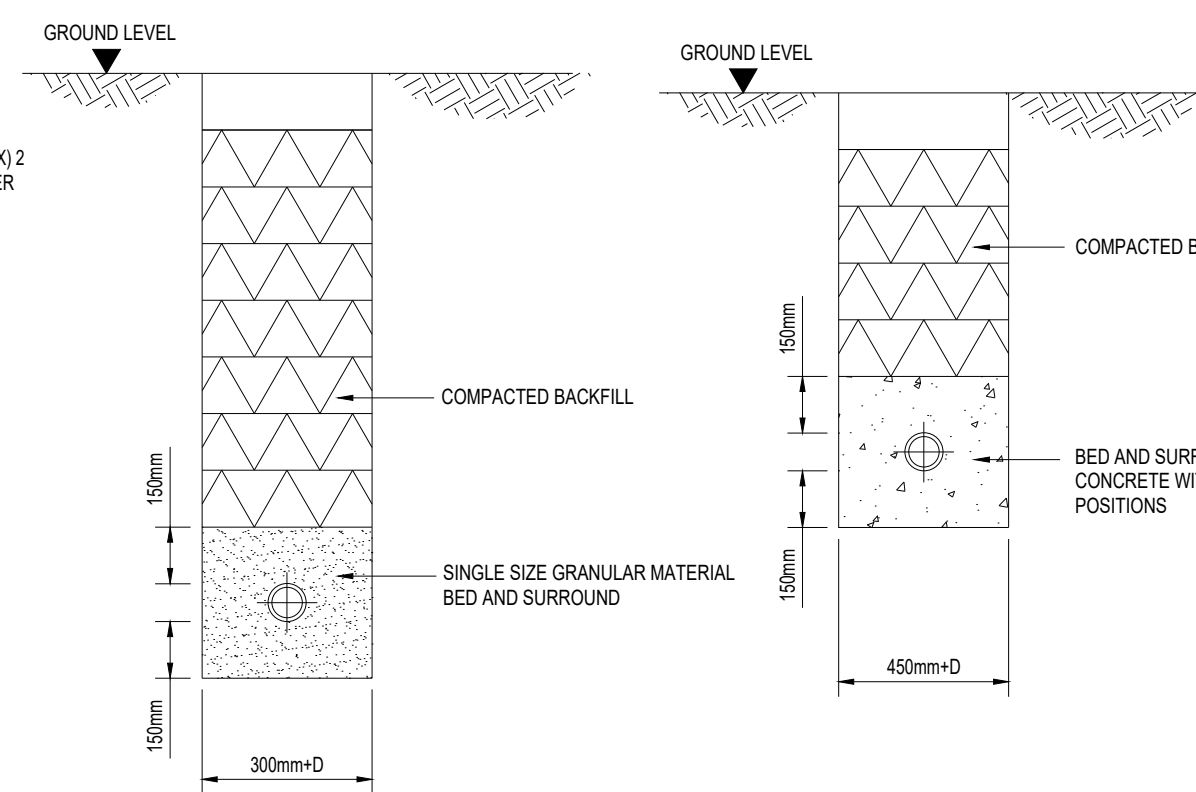

CLASS S GRANULAR BEDDING DETAIL. CONCRETE BEDDING DETAIL.


(WHERE COVER >900mm)

(WHERE COVER <900mm)

(1:20)


(1:20)

NOTE
ALL BACKFILLING AND REINSTATEMENT WITHIN ROADS AND STREETS TO BE IN ACCORDANCE WITH THE HIGHWAY AUTHORITY AND HAUC SPECIFICATION.

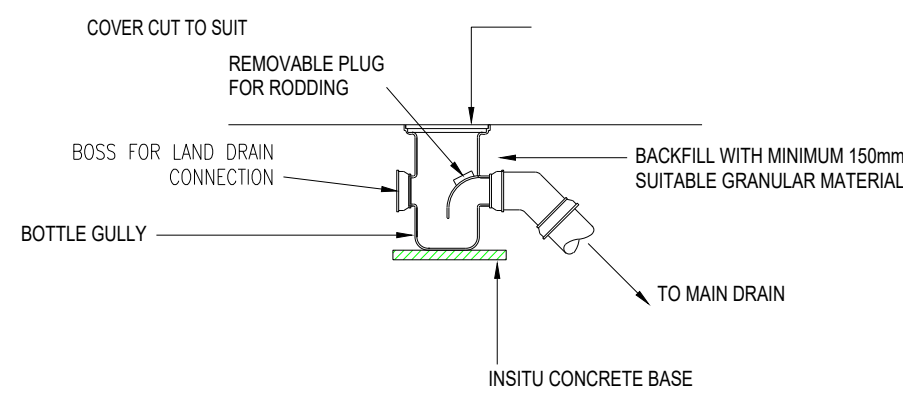


BOTTLE GULLY CONNECTION.

(1:20)

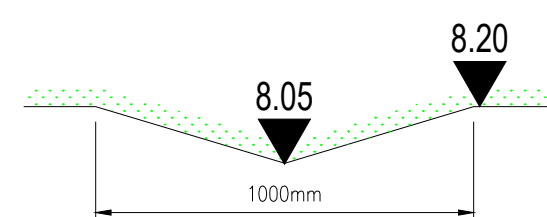

SWALE DETAIL

(1:20)

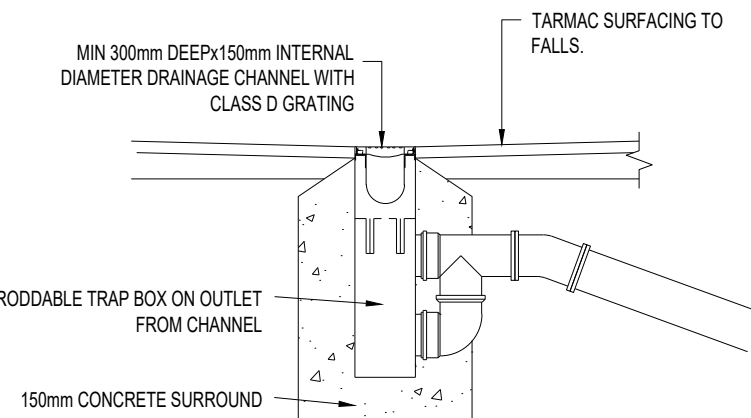

CHANNEL DRAIN OUTLET


(1:20)

TYPE 3 ACCESS CHAMBER - FLEXIBLE MATERIAL.

(SUBJECT TO VEHICLE LOADING, MAX. DEPTH 3m, NON-ENTRY)


(1:20)

TYPE 3&4 CHAMBER TYPES, SIZES AND DEPTH	200	315	450	600
BASE/SHAFT DIA (mm)	200	315	450	600
SFA7 TYPE	4	4	3-4	3-4
NO OF INLETS 1	Y	Y	Y	Y
1 TO 3	-	Y	Y	Y
4 TO 5	-	Y	Y	Y
INLET SIZES (mm)	110/160	110/160	110/160	150/225/300
MAX DEPTH (mm)	600	600	1200	3000
FOR DEPTH GREATER THAN 1200mm RESTRICT ACCESS TO 450mm DIAMETER				

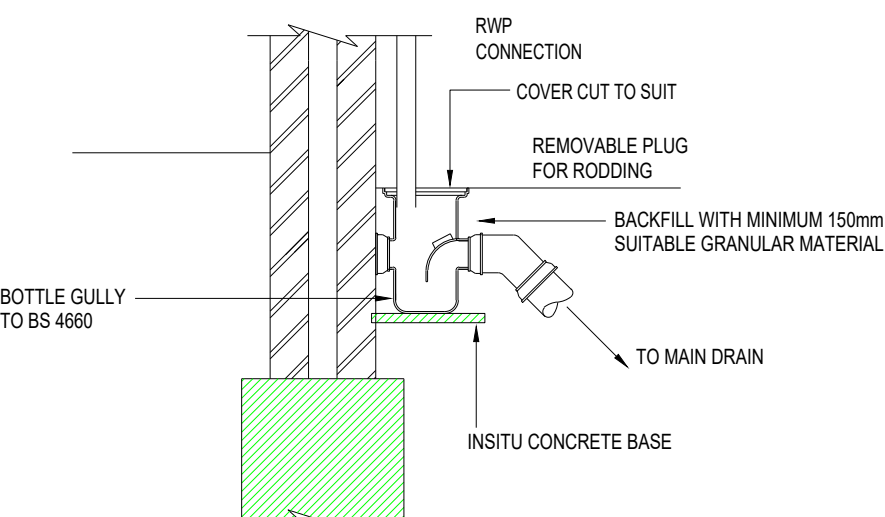


TRAPPED RWP CONNECTION.

(1:20)

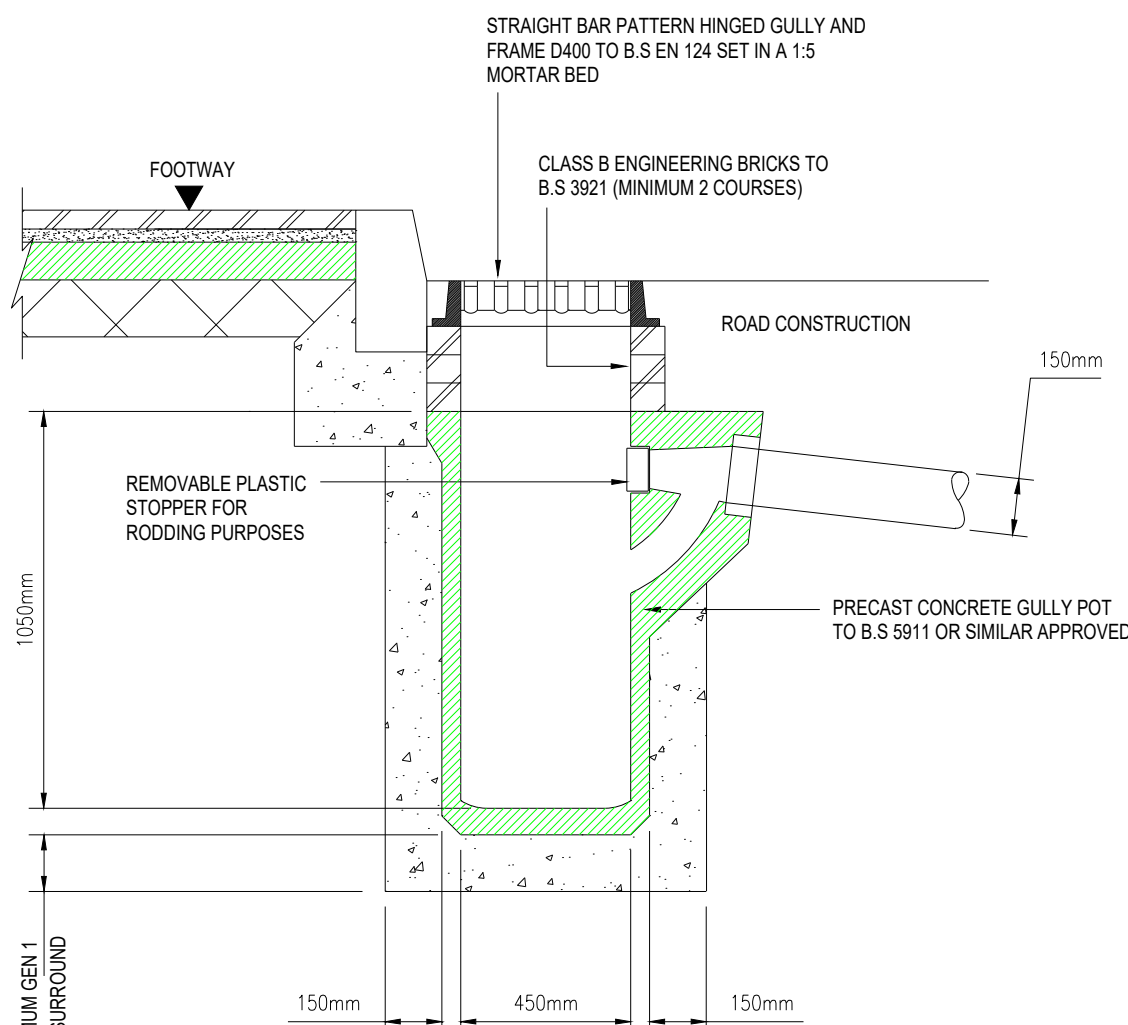

TYPICAL ROAD GULLY.

(1:20)

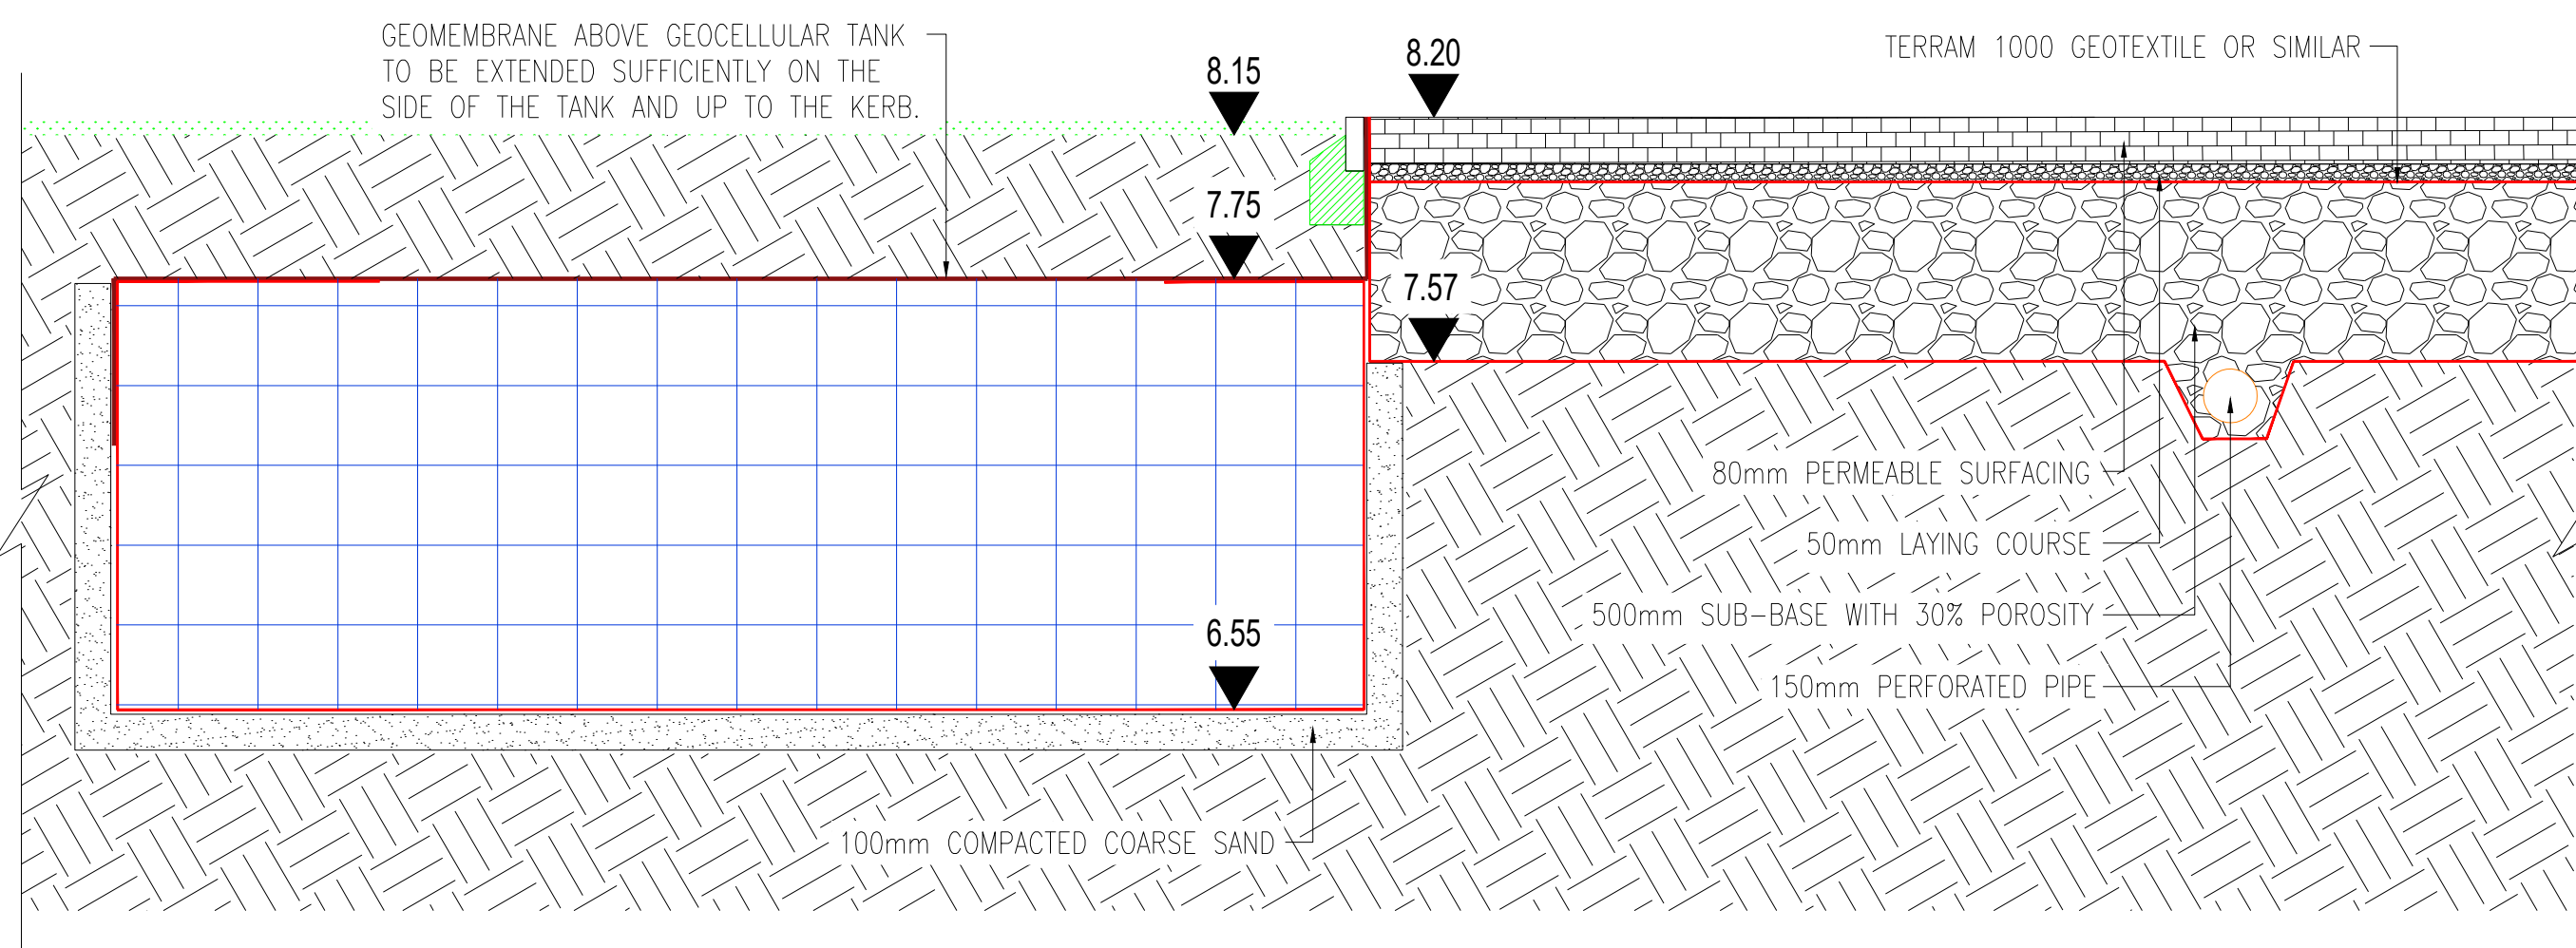

INDICATIVE PERMEABLE PAVING AND GEOCELLULAR SYSTEM DETAIL

(1:20)

- GENERAL
- (i) THIS DRAWING IS NOT TO BE SCALED, WORK TO FIGURED DIMENSIONS ONLY, CONFIRMED ON SITE.
- (ii) THIS DRAWING IS TO BE READ IN CONJUNCTION WITH ALL RELEVANT ARCHITECTURAL DRAWINGS, DETAILED SPECIFICATIONS WHERE APPLICABLE AND ALL ASSOCIATED DRAWINGS IN THIS SERIES.
- (iii) ANY DISCREPANCY ON THIS DRAWING IS TO BE REPORTED IMMEDIATELY TO THE PARTNERSHIP FOR CLARIFICATION.
- (iv) THE CONTRACTOR IS RESPONSIBLE FOR ALL TEMPORARY WORKS AND FOR THE STABILITY OF THE WORKS IN PROGRESS.
2. DRAINAGE GENERAL
- (i) ALL FOUL AND STORM WATER DRAINS WHICH ARE NOT TO BE ADOPTED AS PUBLIC SEWERS UNDER A SECTION 104 AGREEMENT MUST BE CONSTRUCTED IN ACCORDANCE WITH THE BUILDING REGULATIONS, BS EN 752 AND WHERE APPROPRIATE THE RELEVANT AGREEMENT CERTIFICATES.
- (ii) MANHOLES, GULLIES, GULLY CONNECTIONS, SEWERS AND OTHER SEWERAGE STRUCTURES INTENDED TO CONVEY SURFACE WATER ARE TO BE CONSTRUCTED IN ACCORDANCE WITH THE WATER AUTHORITIES ASSOCIATION SPECIFICATION SEWERS FOR ADOPTION 7TH EDITION AND RELEVANT COUNCIL DESIGN GUIDE.
- (iii) ALL CONCRETE USED IN DRAINAGE WORKS TO COMPLY WITH BRE DIGEST 383 FOR CLASS 2 SULPHATE CONDITIONS.
3. MANHOLE COVERS AND FRAMES
- (i) MANHOLE COVERS TO BE CLASS D400 IN HIGHWAYS, CLASS B125 IN FOOTWAYS AND VERGES, CLASS A15 IN NON-TRAFFICKED AREAS.
- (ii) MANHOLE COVER AND FRAME TO BE BEDDED AND SURROUNDED IN 1:3 MORTAR.
4. MANHOLE RINGS, COVER SLABS & TAPERS
- (i) PRECAST CONCRETE MANHOLE UNITS SHALL COMPLY WITH THE REQUIREMENTS OF BS 5911. THE RELEVANT ABSORPTION TESTS REQUIRED SHALL BE CARRIED OUT ON A SAMPLE OF THOSE RINGS AND SLABS USED UNLESS A CERTIFICATE OF TESTING IS SUPPLIED BY THE MANUFACTURER. COVER SLABS SITUATED UNDER CARRIAGEWAYS OR TRAFFICKED AREAS SHALL BE HEAVY DUTY AND THOSE ELSEWHERE SHALL BE LIGHT DUTY. MANHOLE UNITS SHALL BE COMPLETE WITH STEP IRONS IF REQUIRED.
5. PIPES
- (i) PLASTIC PIPES SHALL BE OF UNPLASTICISED POLY(VINYL CHLORIDE (UPVC) COMPLYING WITH THE REQUIREMENTS OF BS EN 1401.
- (ii) CONCRETE PIPES SHALL BE SPUN BY A CENTRIFUGAL PROCESS OR BE VERTICALLY PRESSED. THEY SHALL POSSESS SELF INVERTING SOCKETS AND SHALL COMPLY WITH THE REQUIREMENTS OF AND BE TESTED IN ACCORDANCE WITH BS 5911.
- (iii) SOLID WALL CONCENTRIC EXTERNAL RIB-REINFORCED UNPLASTICISED PVC PIPE SHALL COMPLY WITH ASTM A978.
- (iv) ALL VITRIFIED CLAY PIPES TO BE IN ACCORDANCE WITH BS EN 295.
- (v) ALL PIPE CONNECTIONS TO MHS AND CATCH PITS TO HAVE MIN 600MM ROCKER PIPE AS CLOSE AS PRACTICABLE TO CHAMBER WALL.
6. GULLY GRATES & FRAMES
- (i) GULLY GRATES AND FRAMES FOR CARRIAGEWAY GULLIES SHALL COMPLY WITH BS EN 142. GULLIES SHALL BE PATTERN GK-325 FOR ROADS BELOW 50 DV AND PATTERN GA2-450 FOR ROADS ABOVE 50 DV. GULLY GRATES AND FRAMES FOR KERB SIDE GULLIES SHALL BE PATTERN GK-115 FOR ROADS BELOW 50 DV AND GK-165 FOR ROADS ABOVE 50 DV. CURVED BAR GULLY GRATES SHALL BE USED IN ROADS WHERE THE GRADIENT EXCEEDS 4%.

A	22.07.2019	SD	AMENDED TO SUIT LEAS REQUIREMENTS
REV	DATE	CKD	APPD BY DESCRIPTION
PRELIMINARY DRAWING FOR INFORMATION ONLY, NOT FOR CONSTRUCTION.			
Client MARMONT DEVELOPMENTS LTD			
ambiental ARCHITECTS PLANNING ENGINEERING The Sussex Innovation Centre Science Park Square Falmer Brighton BN1 9SB Tel +44 (0) 203 857 8530 www.ambiental.co.uk drainage@ambiental.co.uk			
Project 9 LIME TREE CLOSE, EAST PRESTON, BN16 1JA PROJECT NO 4501			
Drawing SURFACE WATER DRAINAGE DESIGN DRAINAGE DETAILS			
Drawn by: SD		Date: MAY-2019	
Drawing No. 4501-02		Revision A	
Drawing Scale: 0 20 40			