




FRONT (s) ELEVATION 1:100 @ A3

0 1 2 3 4 5m
metres

SIDE (w)

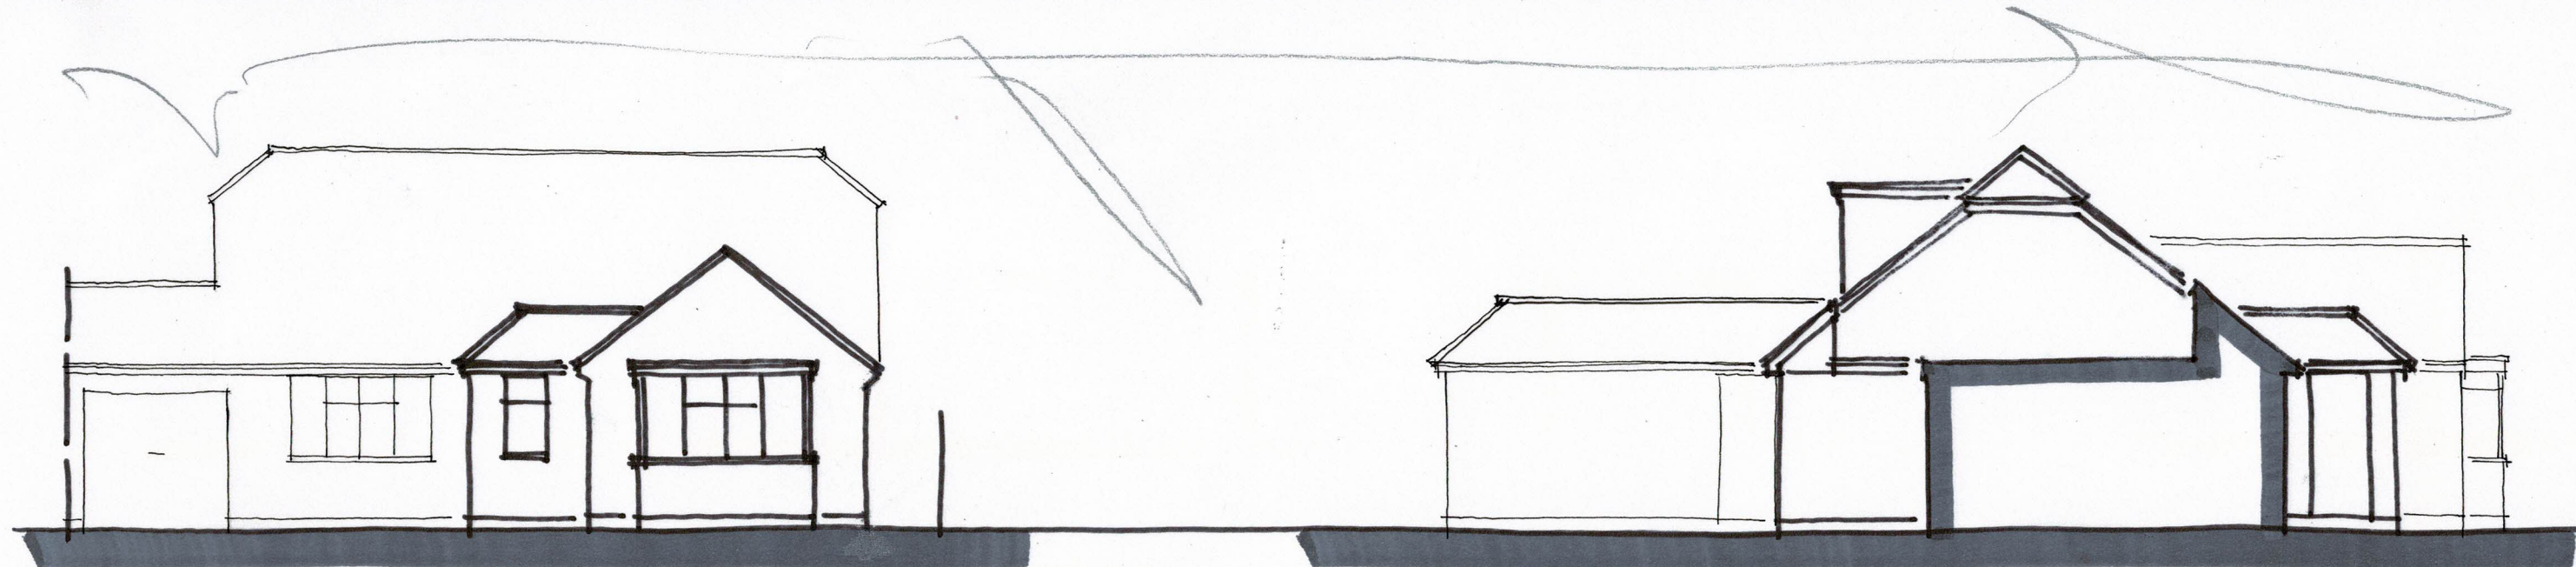

REAR (n)

Wayne Gander MCIAT
Architectural Technologist
98 Durrington Lane, Worthing
West Sussex BN13 2RQ
E : waynegander08@gmail.com



SIDE (e)

11 WORTHING ROAD, EAST PRESTON
Existing details 02
Oct 2021