


north



Wayne Gander MCIAT
Architectural Technologist
98 Durrington Lane, Worthing
West Sussex BN13 2RQ
E: waynegander08@gmail.com

1st FLOOR PLAN 1:50 @ A3

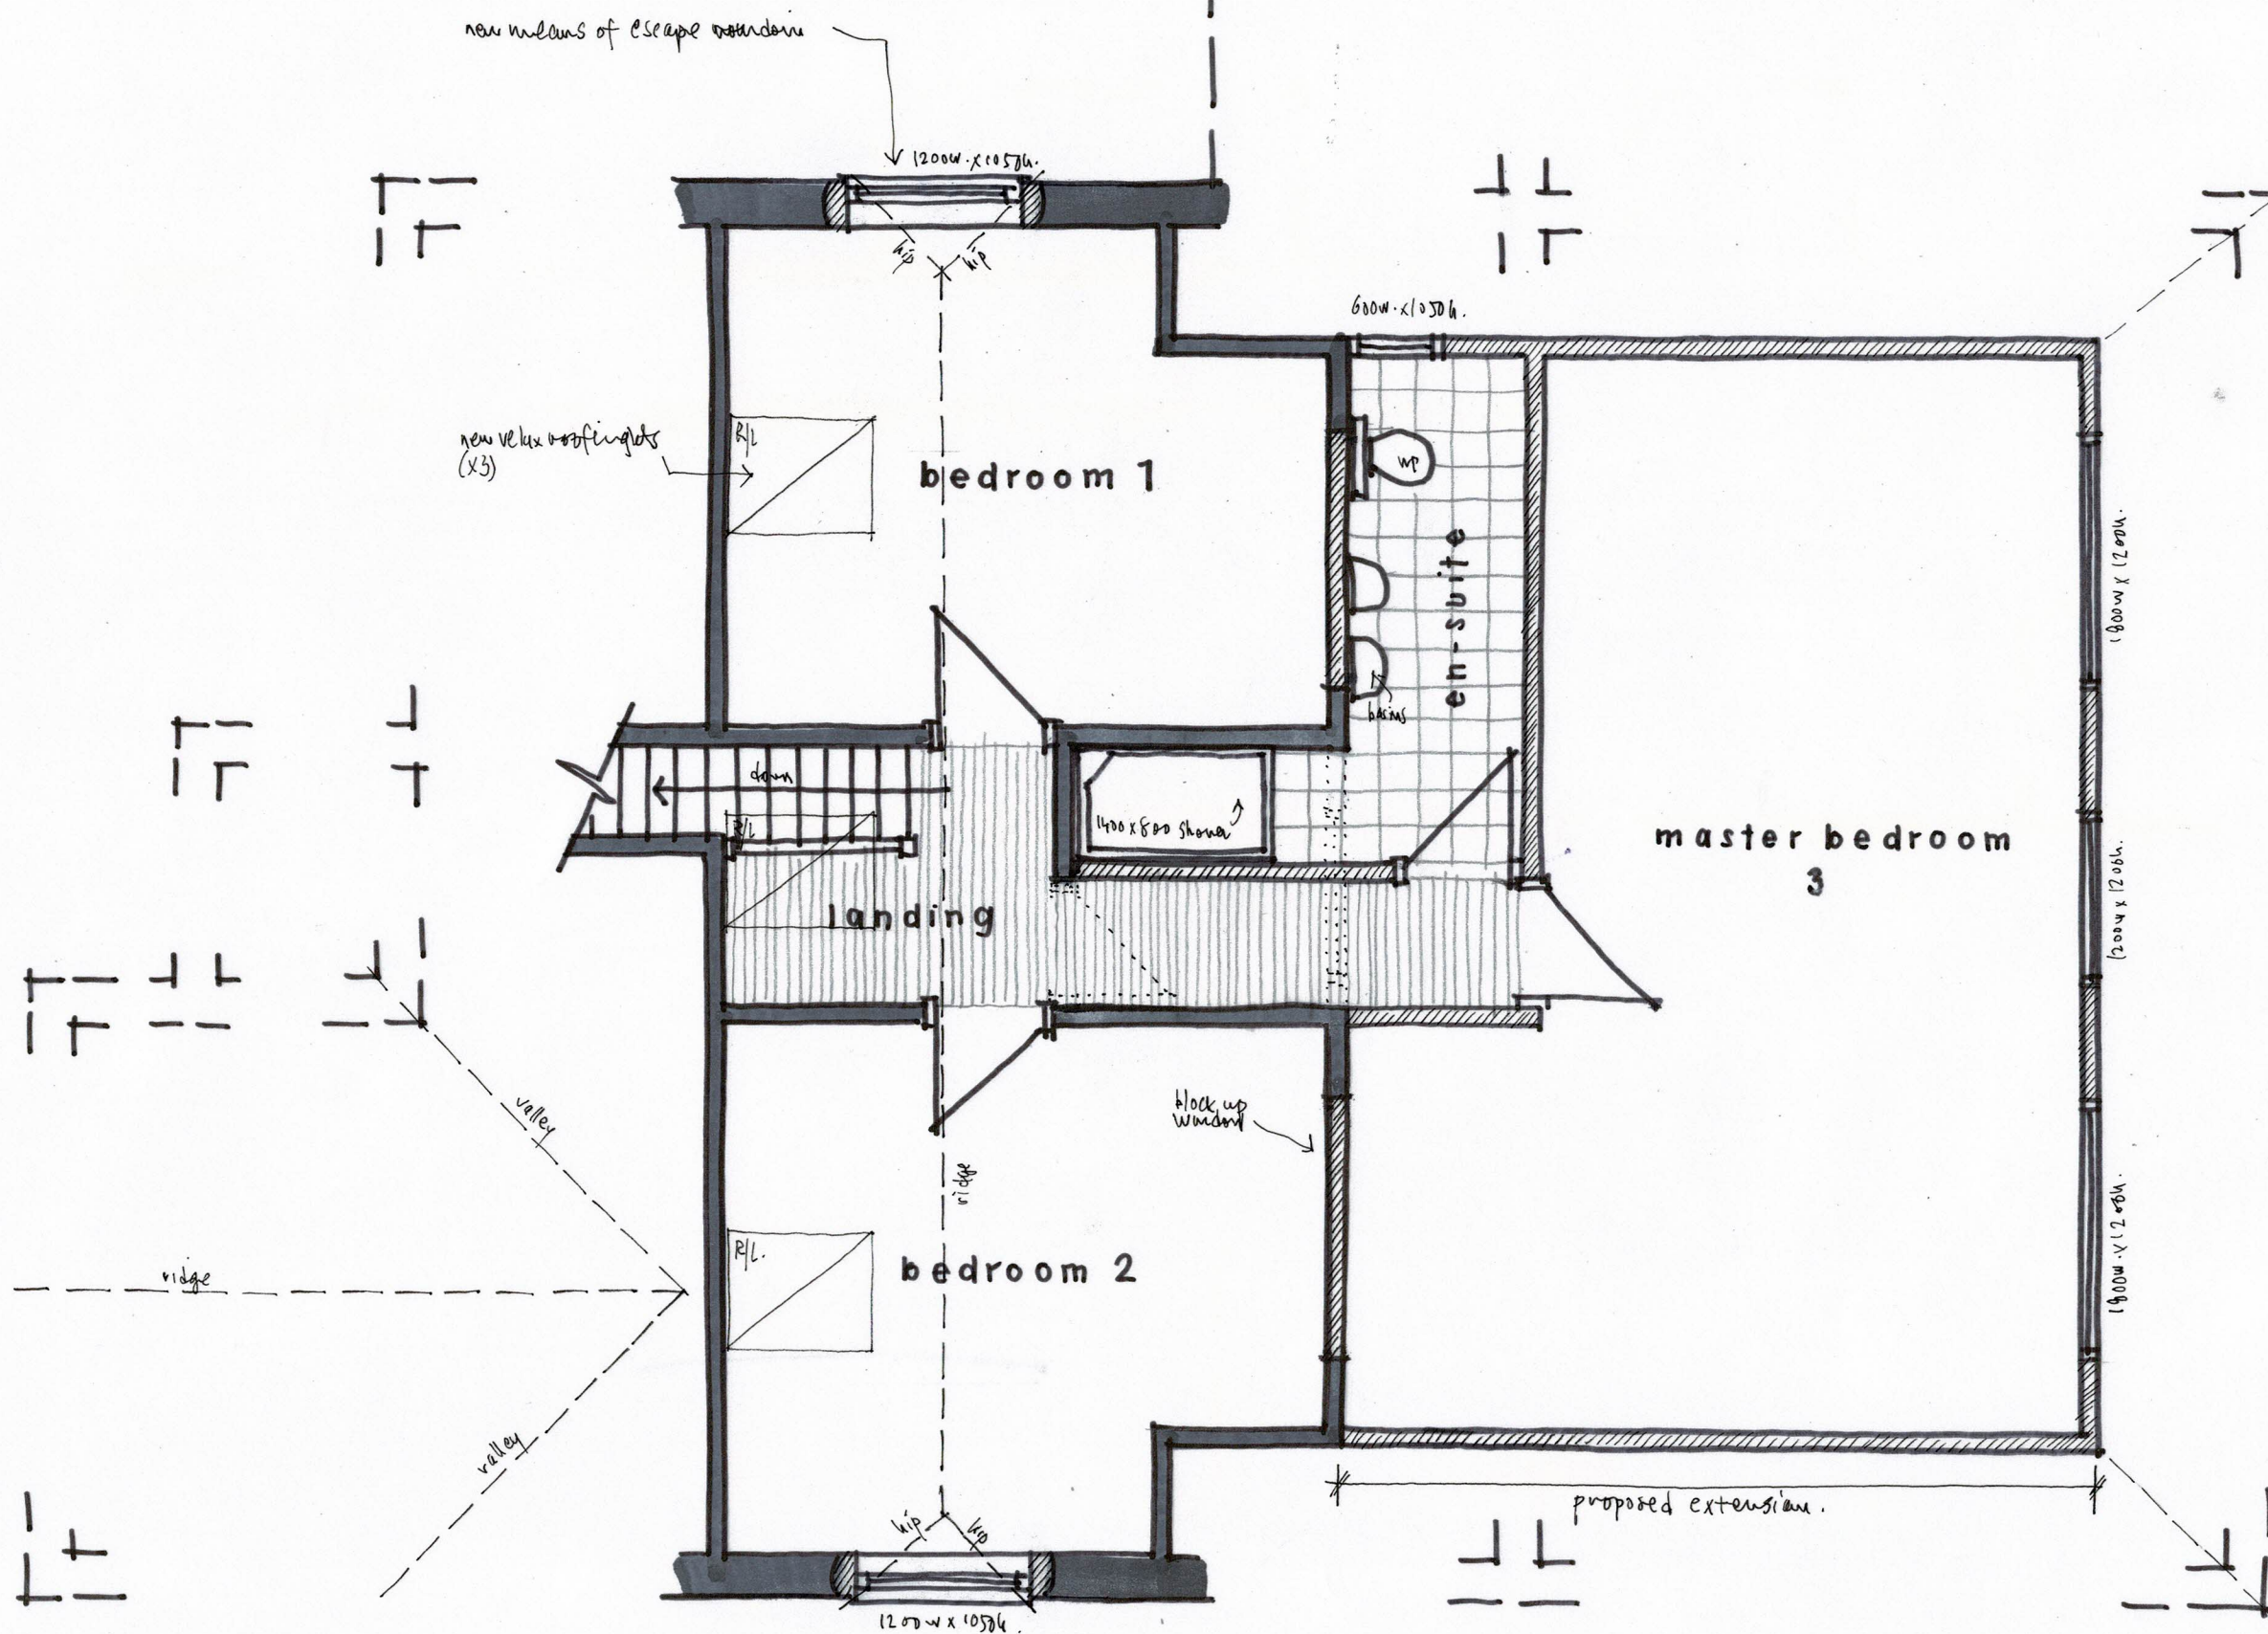

11 WORTHING ROAD, EAST PRESTON
Proposals 03
Oct 2021