

ARUN DISTRICT COUNCIL:EP/134/07


ARUN DISTRICT COUNCIL
No. EP 134 07
RECEIVED

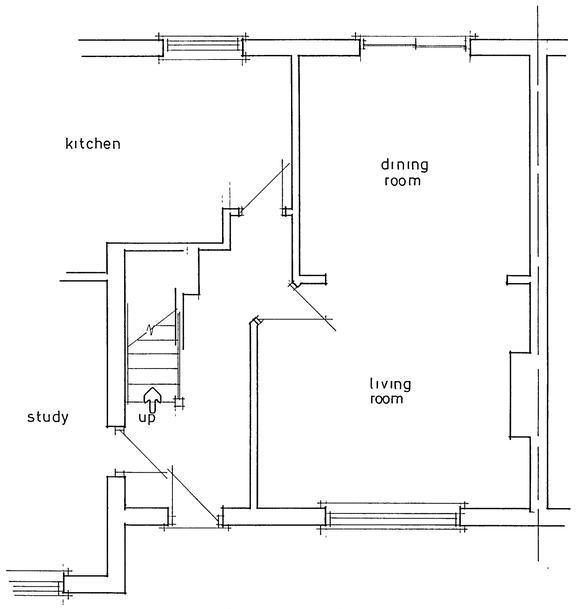


Ground Floor

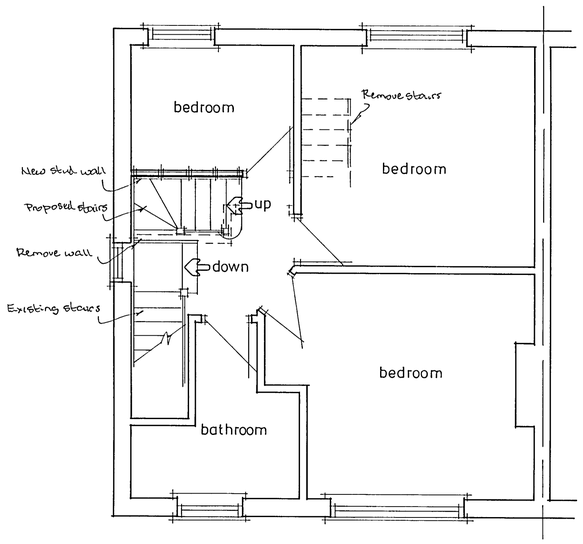

First Floor

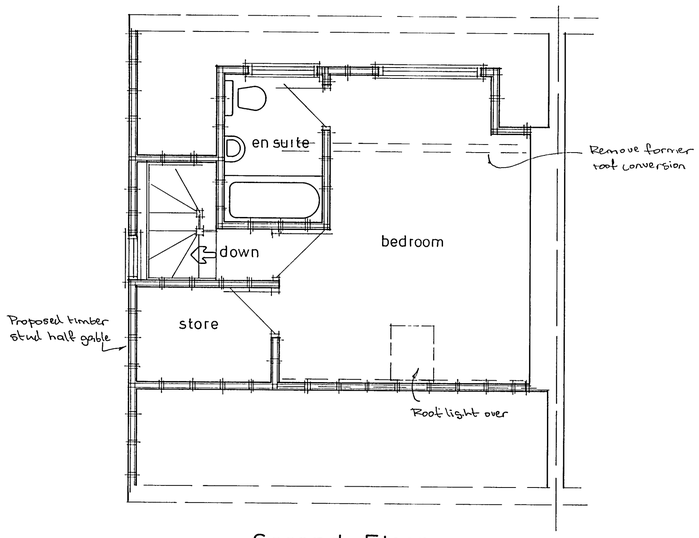


Second Floor

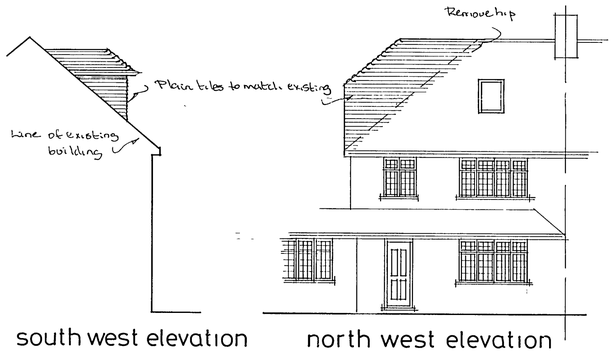


south west elevation


north west elevation

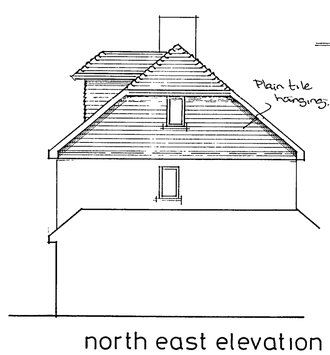

north east elevation

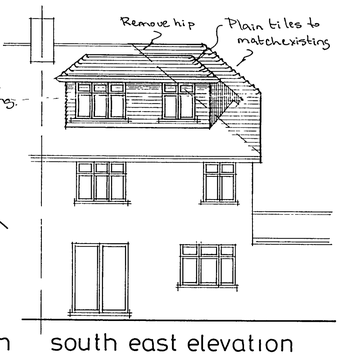

south east elevation

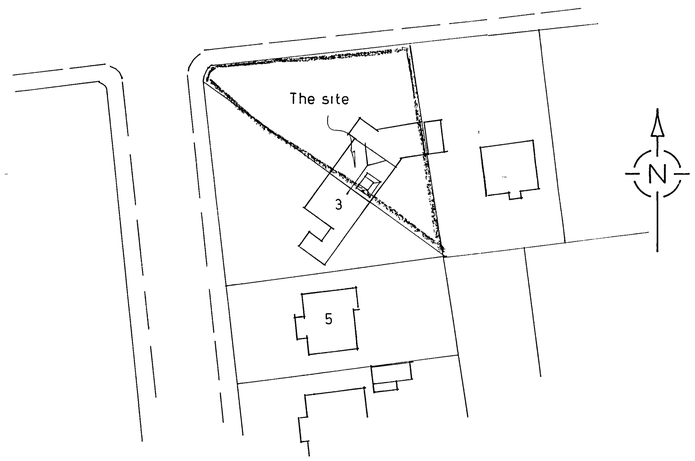

Block Plan 1:500



Site Plan 1:1250

A		
	Date	Revisions

© copyright

Client
Mr& Mrs N. Turner

Job Title
Roof Conversion

Drawing Title
Crossways Cottage
1 Golden Avenue,
East Preston.

Scale 1:50 1:100

Date | Drawn by

Drg No. 457/01 | Rev.

841 x 594mm A1