






1 East (Front) Elevation Existing
1 : 100

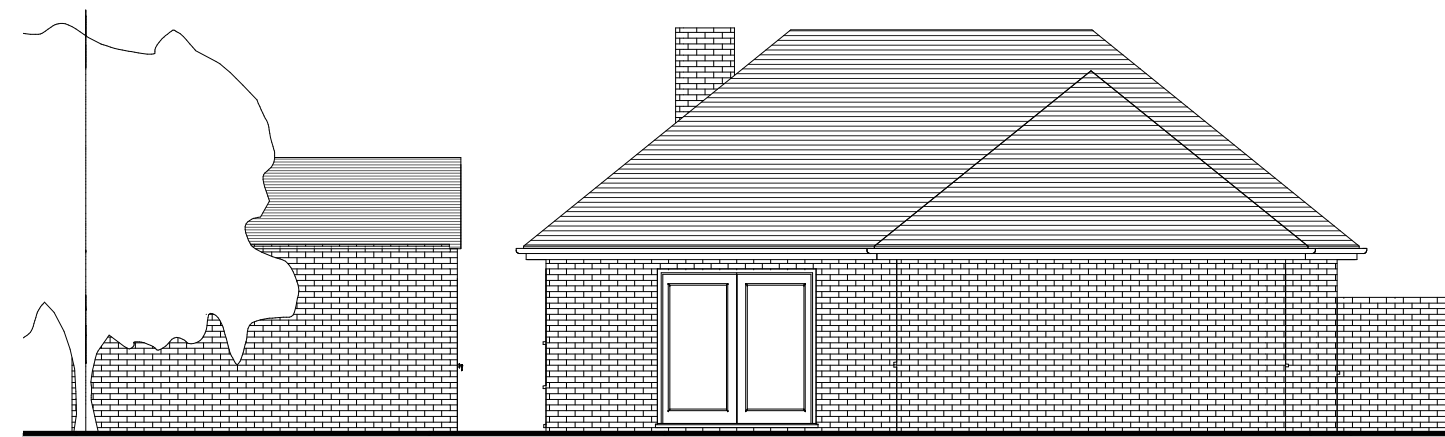

5 South (Side) Elevation Existing
1 : 100

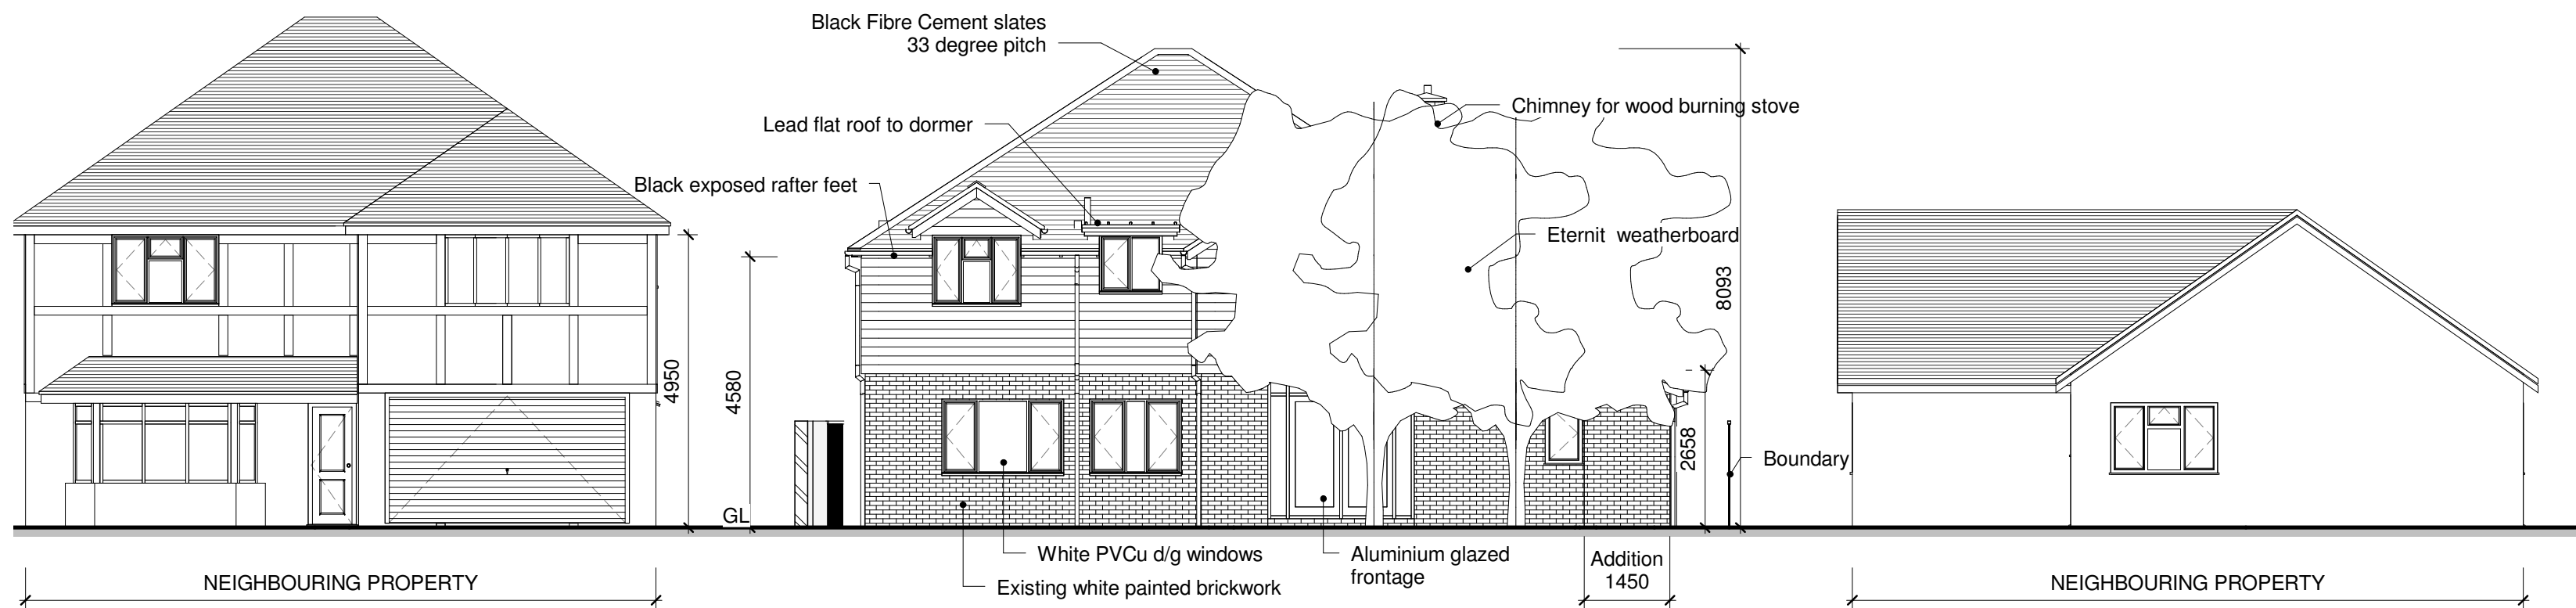

2 East (Front) Elevation Proposed
1 : 100

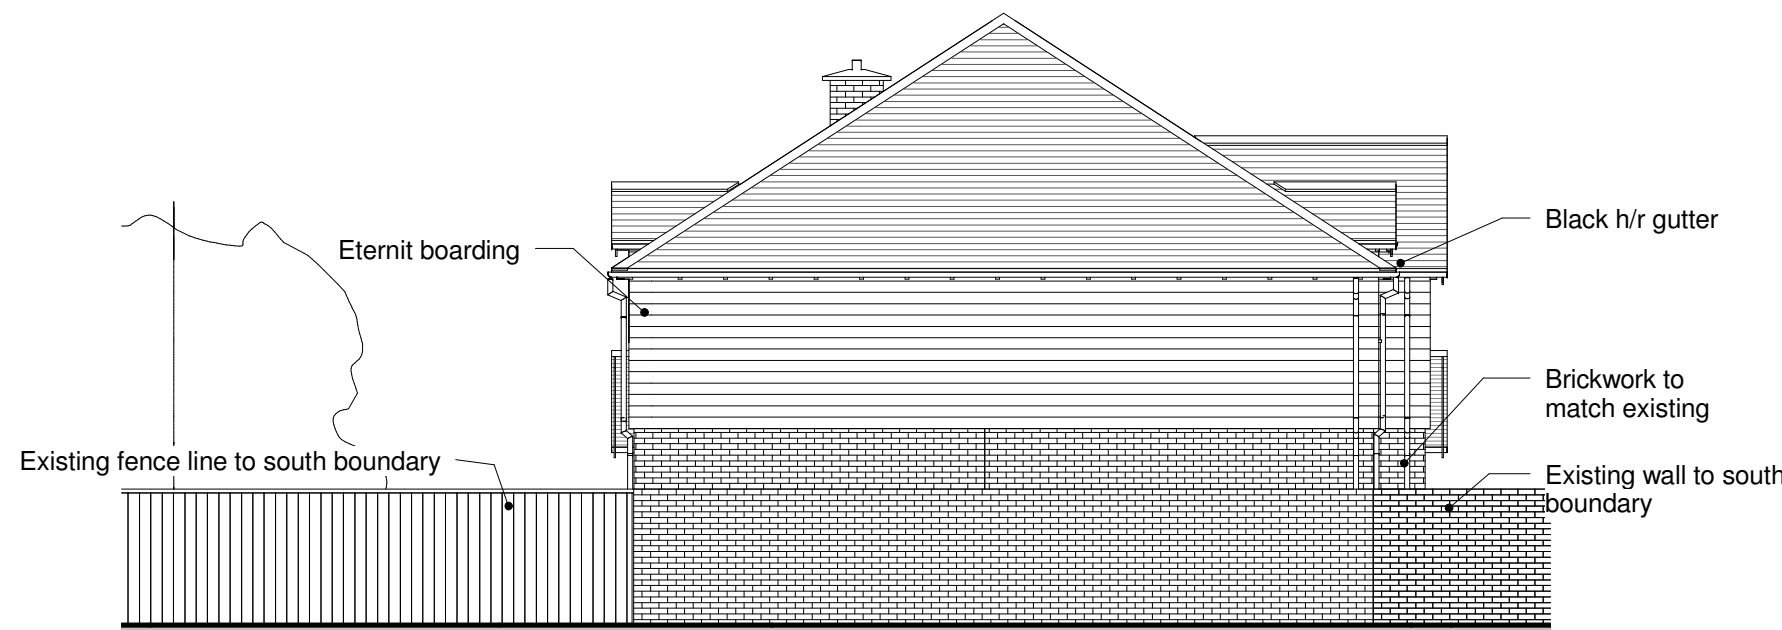


6 South (Side) Elevation Proposed
1 : 100




3 West (Rear) Elevation Existing
1 : 100




7 North (Side) Elevation Existing
1 : 100

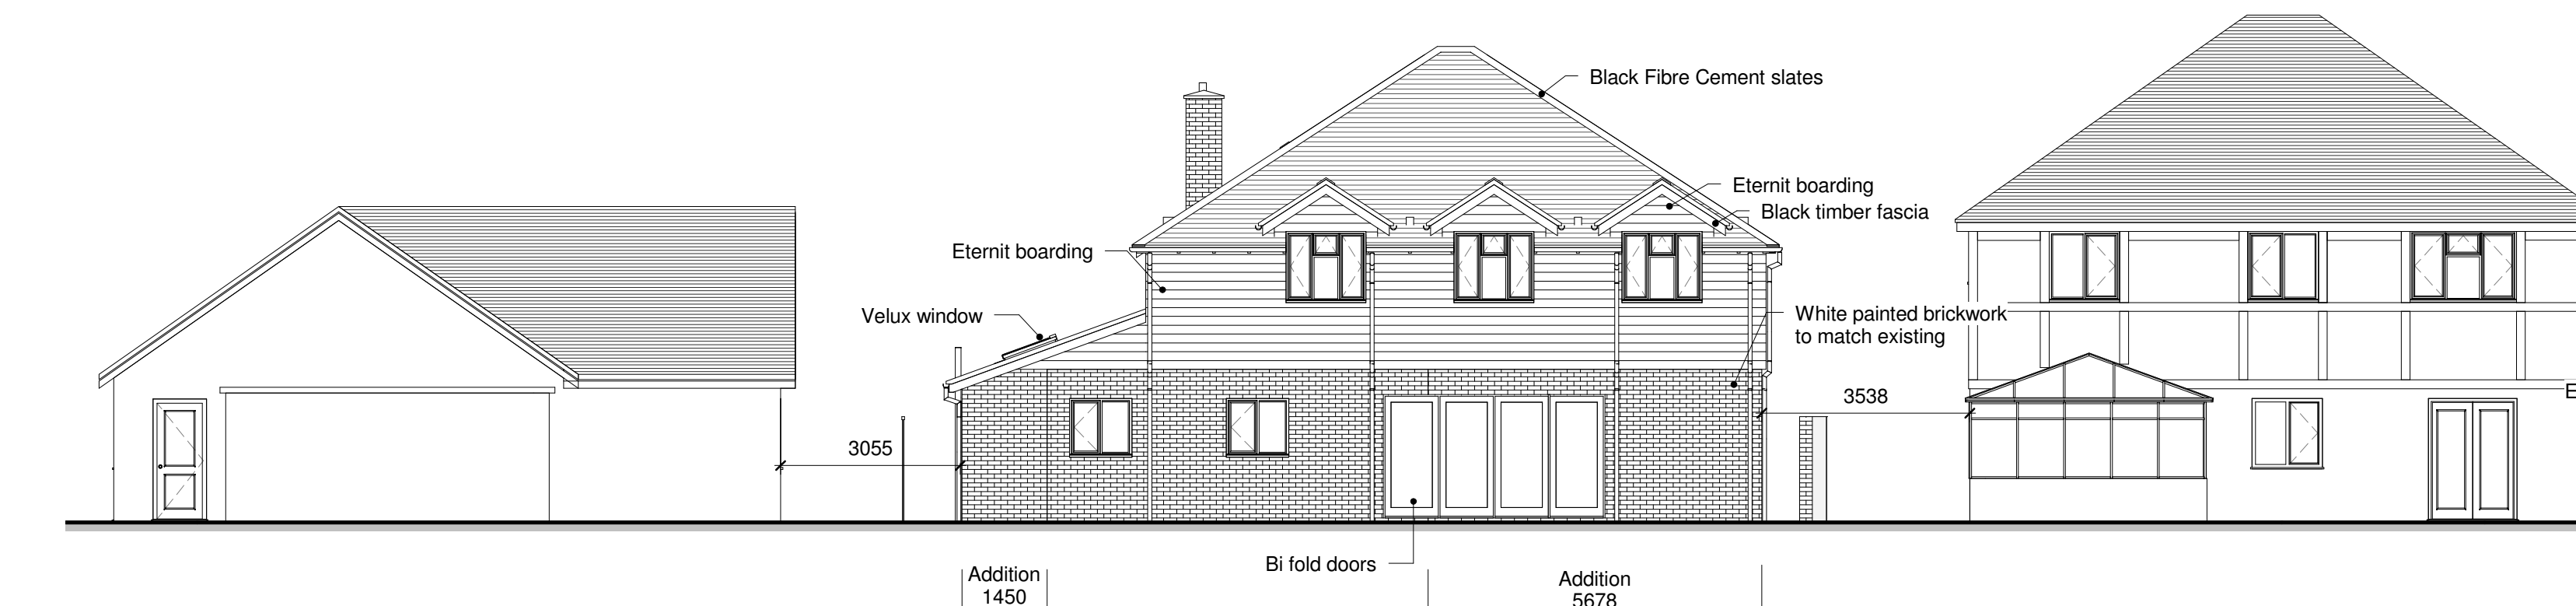

4 West (Rear) Elevation Proposed
1 : 100

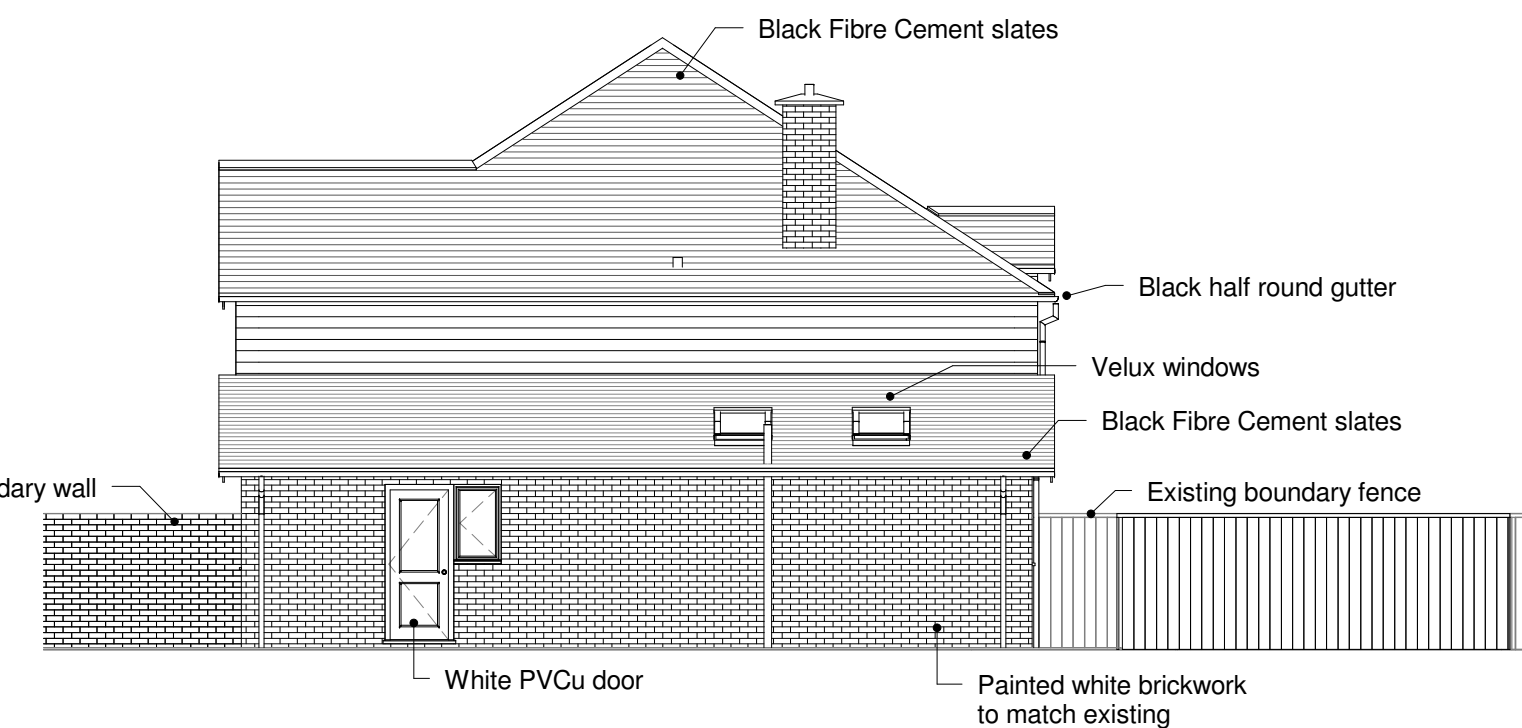

8 North (Side) Elevation Proposed
1 : 100

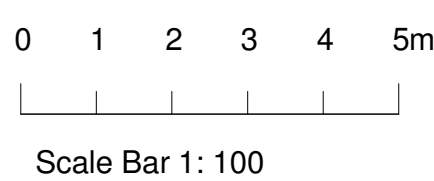

Do not scale, except for Planning purposes.
Use figured dimensions only.
This drawing is subject to copyright and
must not be reproduced without the consent
of A. Prior of AP architectural.

Revisions:

Rev A Various amendments	21/6/16
Rev B Various amendments	07/7/16
Rev C Roof configuration changed	19/07/16
Rev D Bi fold doors added	23/08/16

AP architectural
Design & Management

Alan Prior MCIAT
Southmead
West Bracklesham Drive
Bracklesham Bay
Chichester
West Sussex
PO20 8PH
01243 672589
www.aparchitectural.com



PROJECT

Proposed
Alterations Rev D

TITLE

Elevations

CLIENT

Mr & Mrs Close, 17
Seaview Avenue,
East Preston, West
Sussex, BN16 1PP

DRAWN BY AP	CHECKED BY AP	DATE 15/01/16
SCALE (@ A1) 1 : 100	PROJECT NUMBER APA/024/CLOSE	REV
DRAWING NUMBER A106 Rev D		