





1 East (Front) Elevation Existing
1 : 100

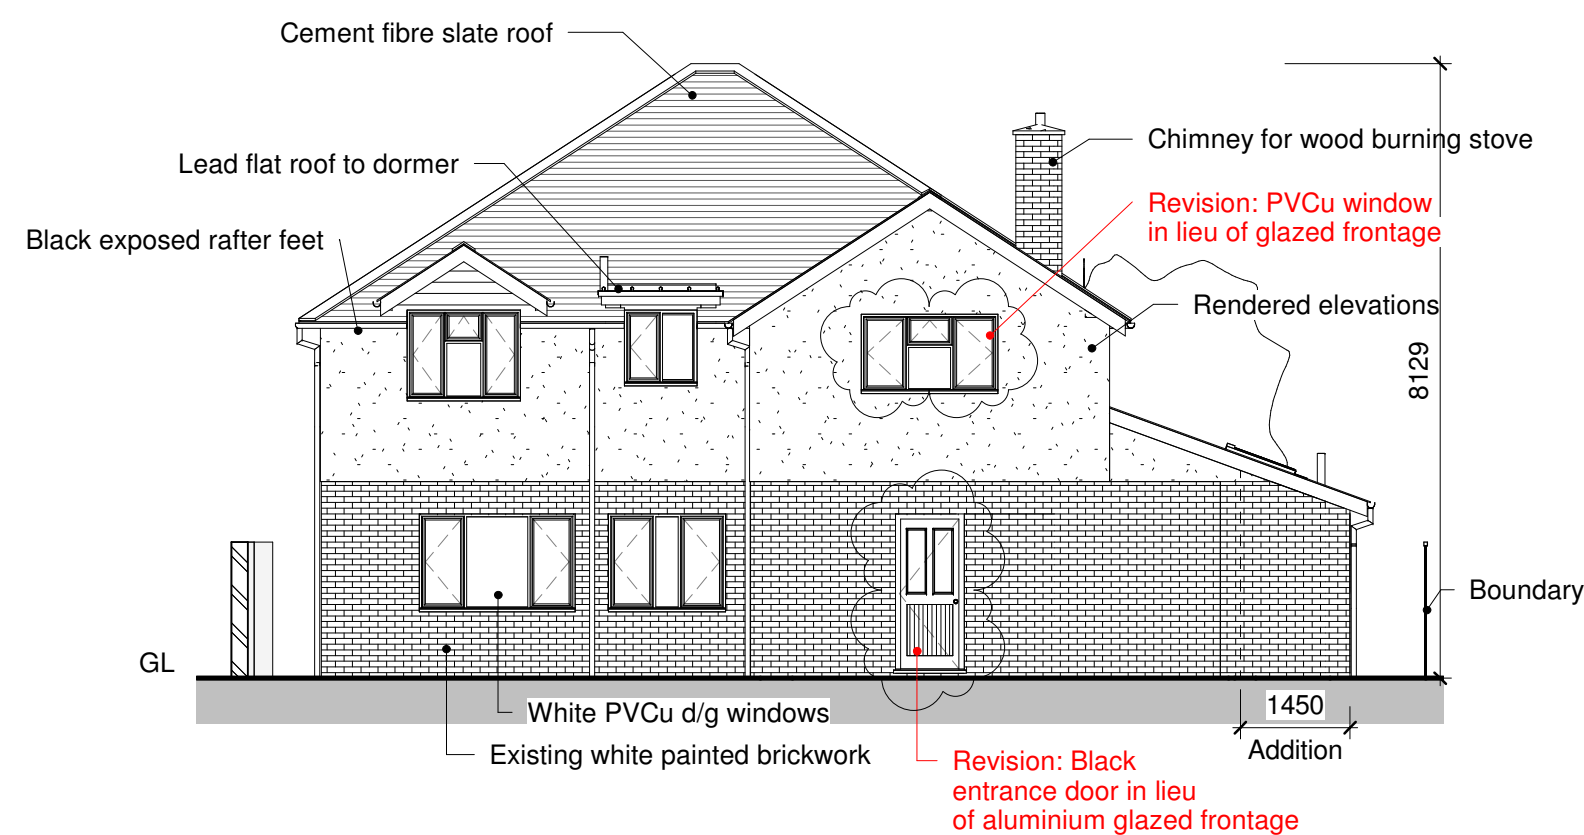


2 East (Front) Elevation Proposed
1 : 100




3 West (Rear) Elevation Existing
1 : 100

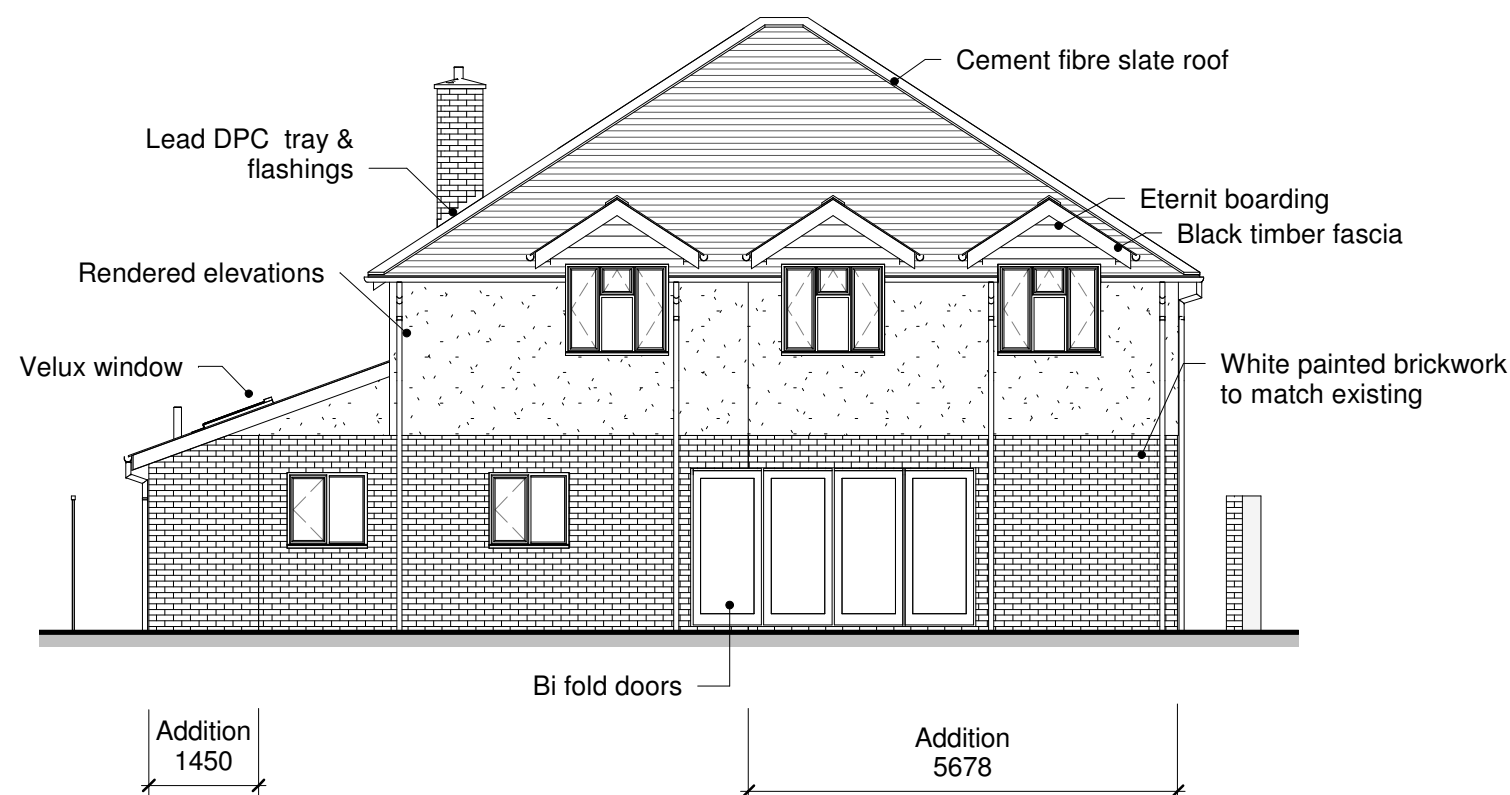

4 West (Rear) Elevation Proposed
1 : 100

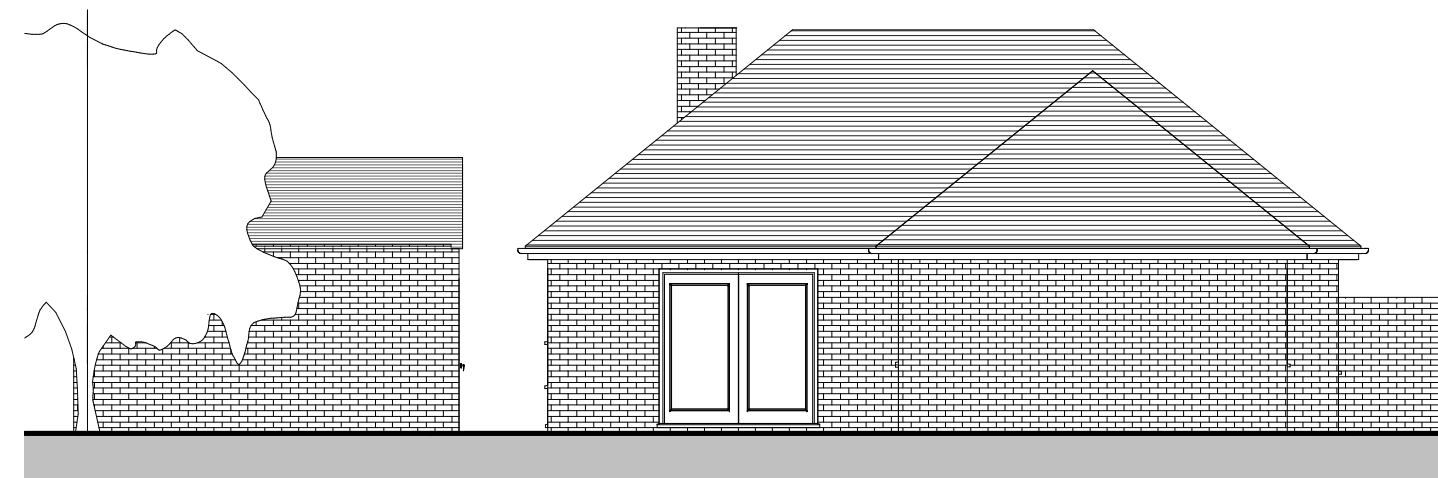


5 South (Side) Elevation Existing
1 : 100

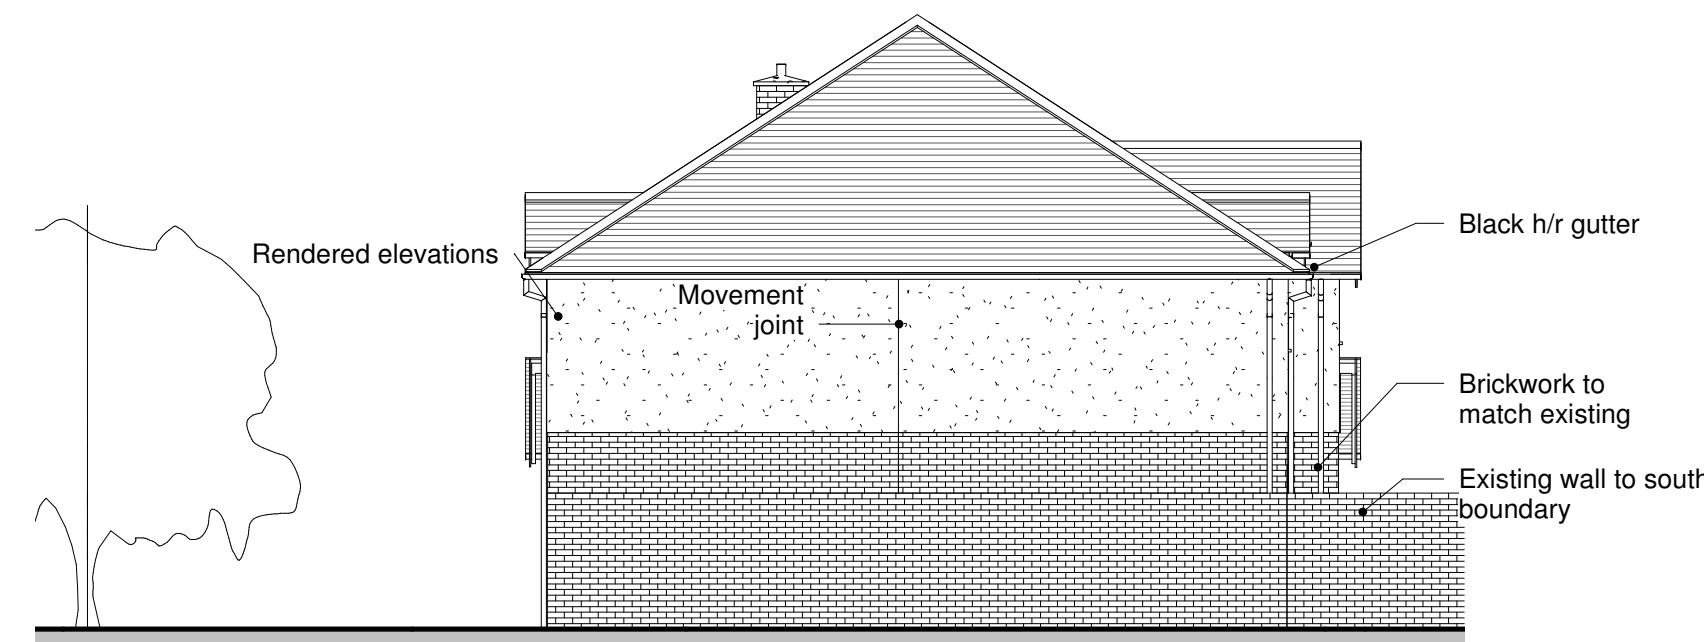


6 South (Side) Elevation Proposed
1 : 100



7 North (Side) Elevation Existing
1 : 100

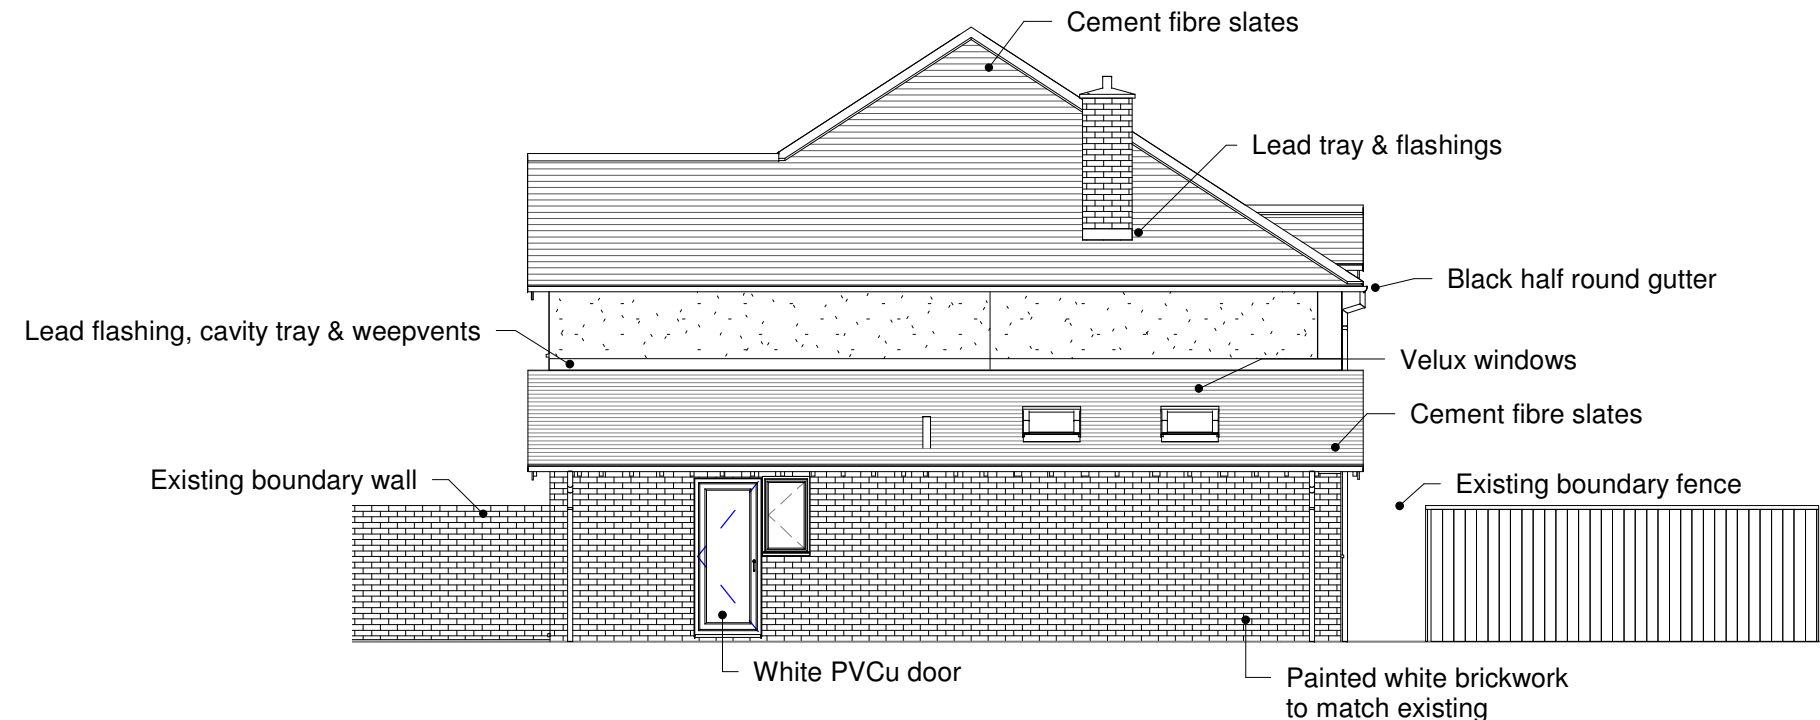

8 North (Side) Elevation Proposed
1 : 100

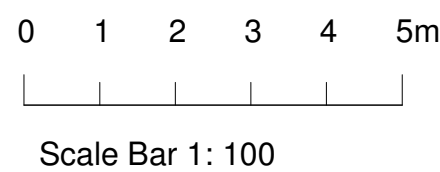

PLANNING

Do not scale, except for Planning purposes.
Use figured dimensions only.
This drawing is subject to copyright and
must not be reproduced without the consent
of A. Prior of AP architectural.

Revisions:

Rev A Various amendments	21/06/16
Rev B Various amendments	07/07/16
Rev C Roof configuration changed	19/07/16
Rev D Bifold doors added	23/08/16
Rev E Roof covering changed	24/06/17
Rev F Roof covering changed	25/06/17
Rev G Various amendments	13/11/17
Rev H Glazed entrance omitted	02/01/18

AP architectural
Design & Management

Alan Prior MCIAT
Southmead
West Bracklesham Drive
Bracklesham Bay
Chichester
West Sussex
PO20 8PH
01243 672589
www.aparchitectural.com



PROJECT

Proposed
Alterations

TITLE

Elevations

CLIENT

Mr & Mrs Close, 17
Seaview Avenue,
East Preston, West
Sussex, BN16 1PP

DRAWN BY AP	CHECKED BY AP	DATE 15/01/16
SCALE (@ A1) 1 : 100	PROJECT NUMBER APA/024/CLOSE	REV
DRAWING NUMBER A104 Rev H		