
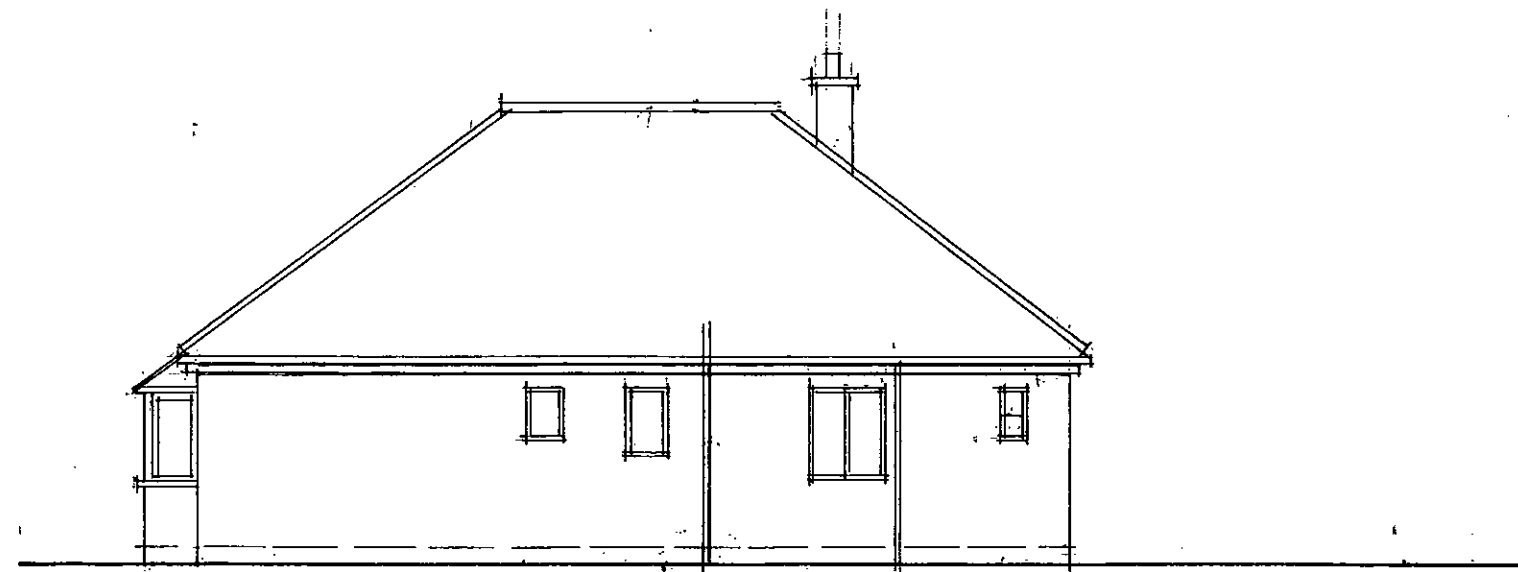
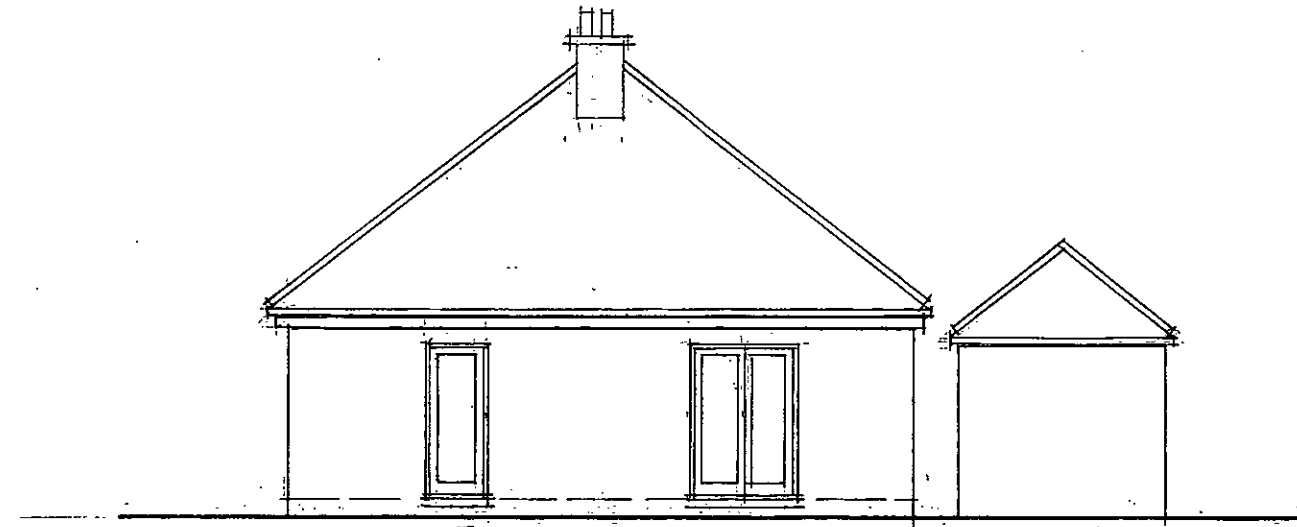


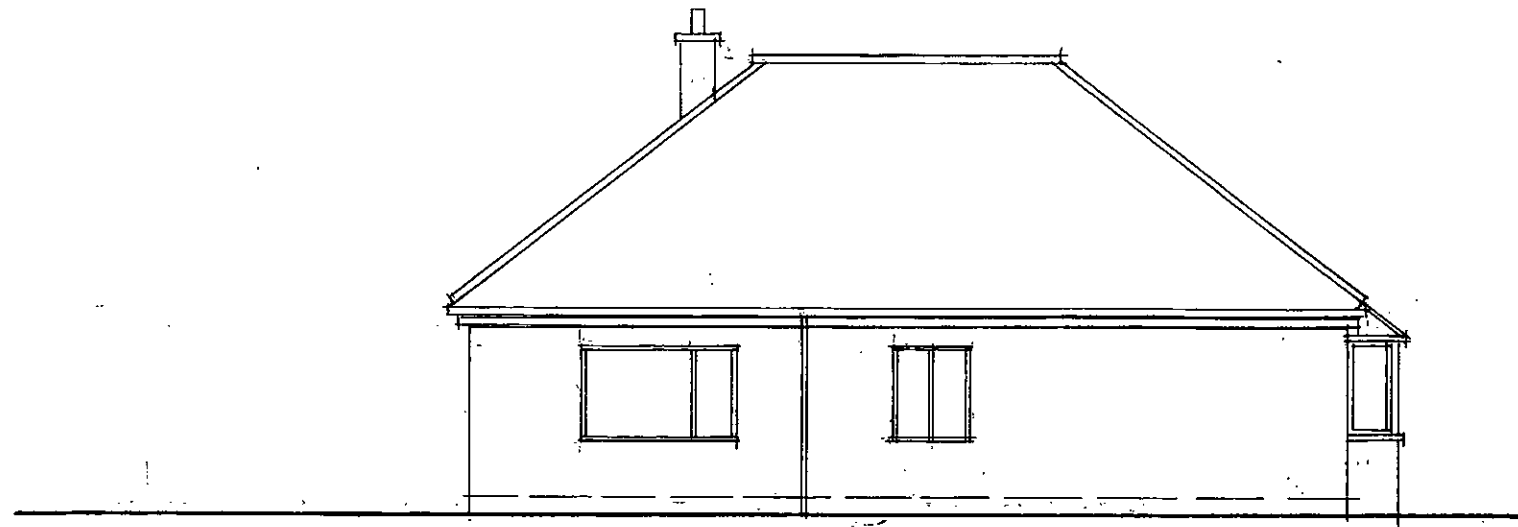

ELEVATIONS AS EXISTING + BLOCK PLAN + LOCATION PLAN
43 WORTHING ROAD, EAST PRESTON, SUSSEX, BN16 1DE

SCALES / 1:100+500+1:250 @ A3
DATE / 21.08.2014
DWG. NO / 020814/TP.03