



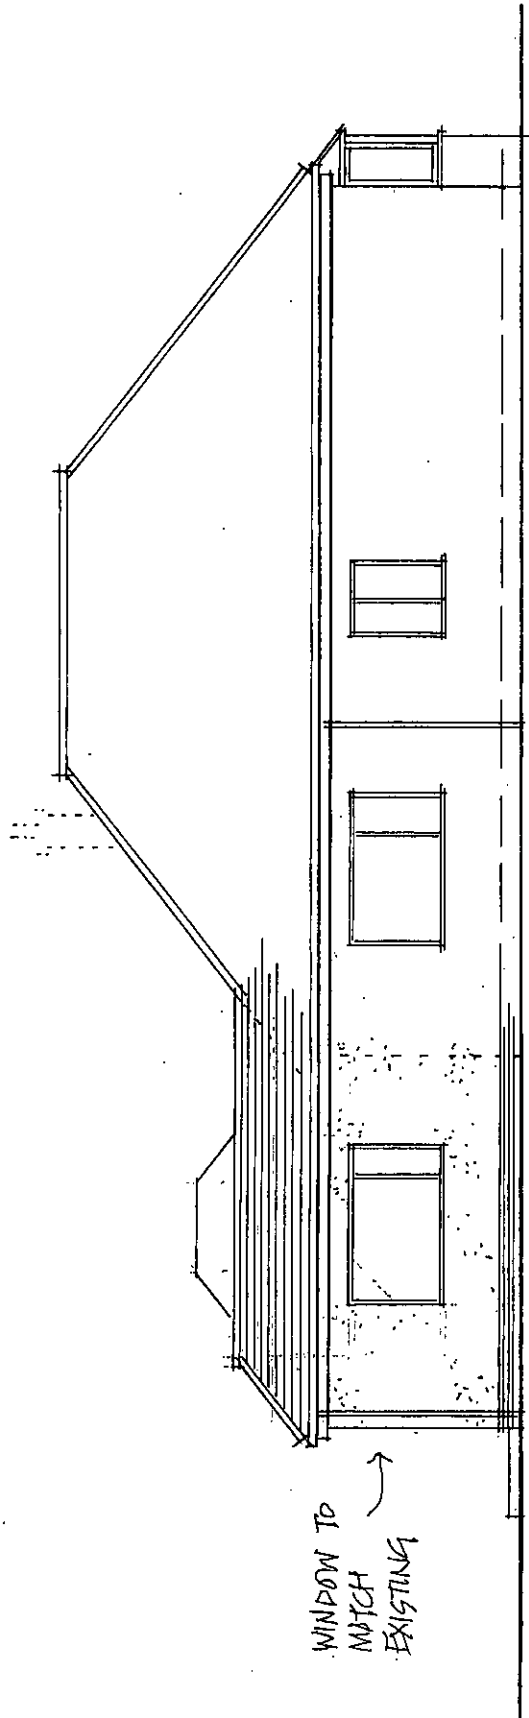


WINDOW TO MATCH
MATCH
EXISTING

SIDE ELEVATION

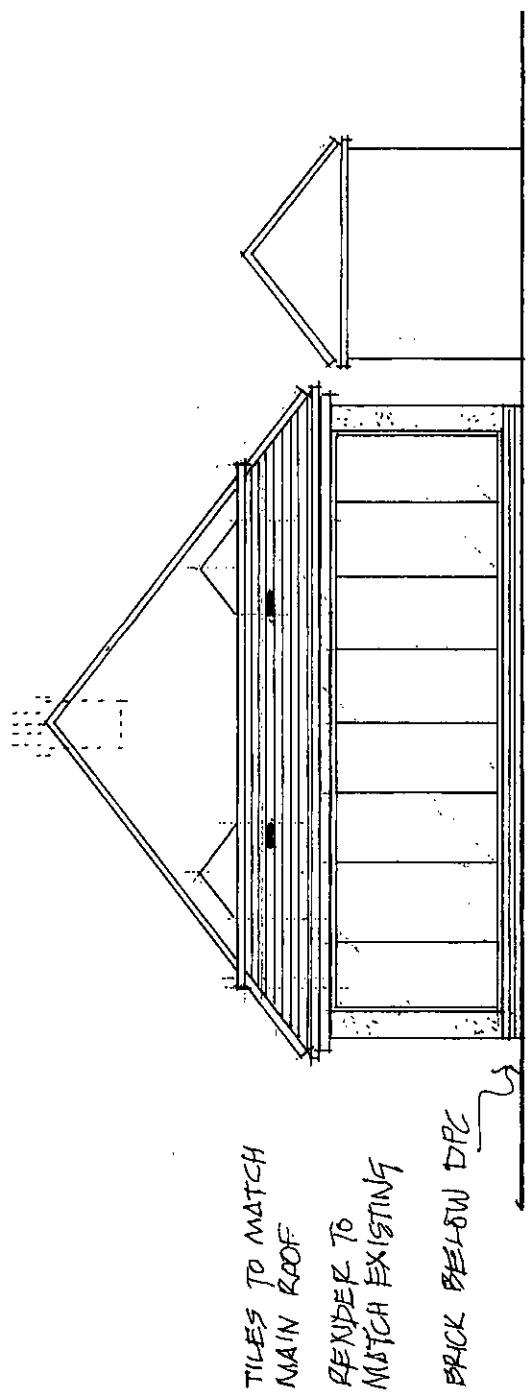

TILES TO MATCH
MAIN ROOF
RENDER TO
MATCH EXISTING
BRICK BELOW DPC

BACK ELEVATION

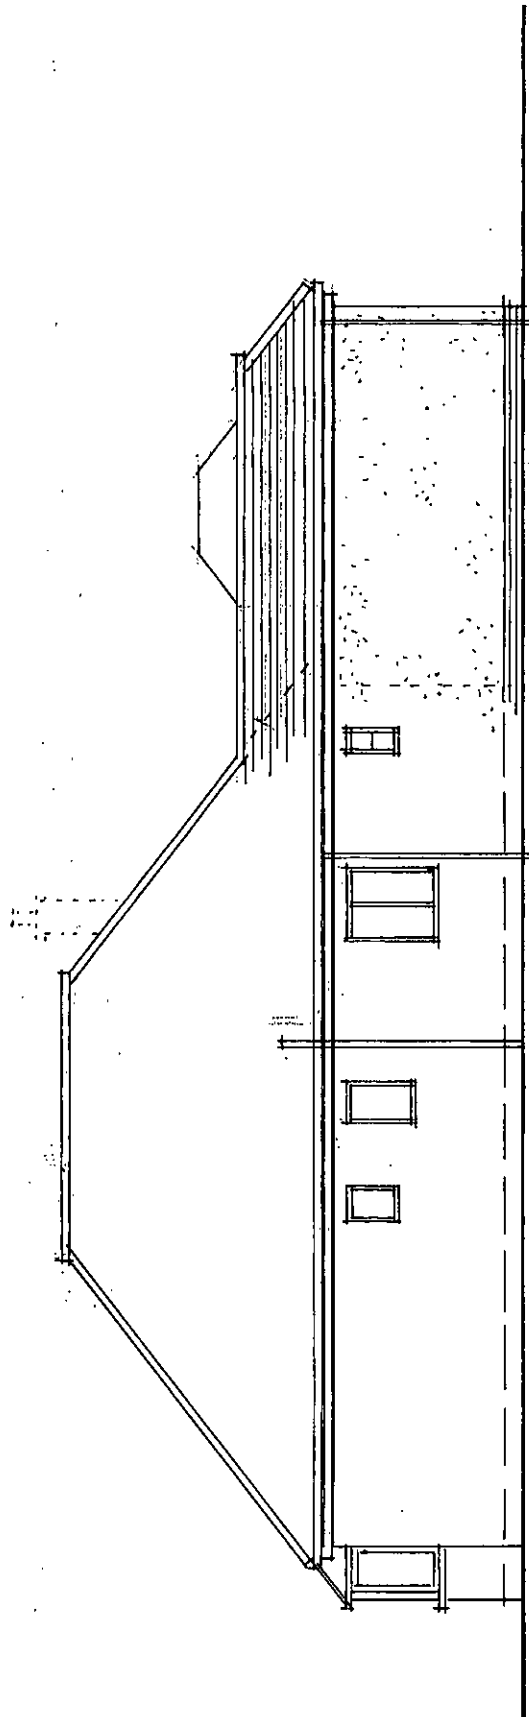

SIDE ELEVATION

ELEVATIONS - PROPOSED

43 WORTHING ROAD, EAST PRESTON, SUSSEX. BN16 1DE

SCALE / 1:100 @ A3
DATE / 21.08.2014
DWG. NO. / 020814/TP.04