
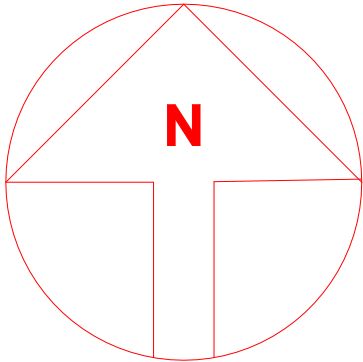


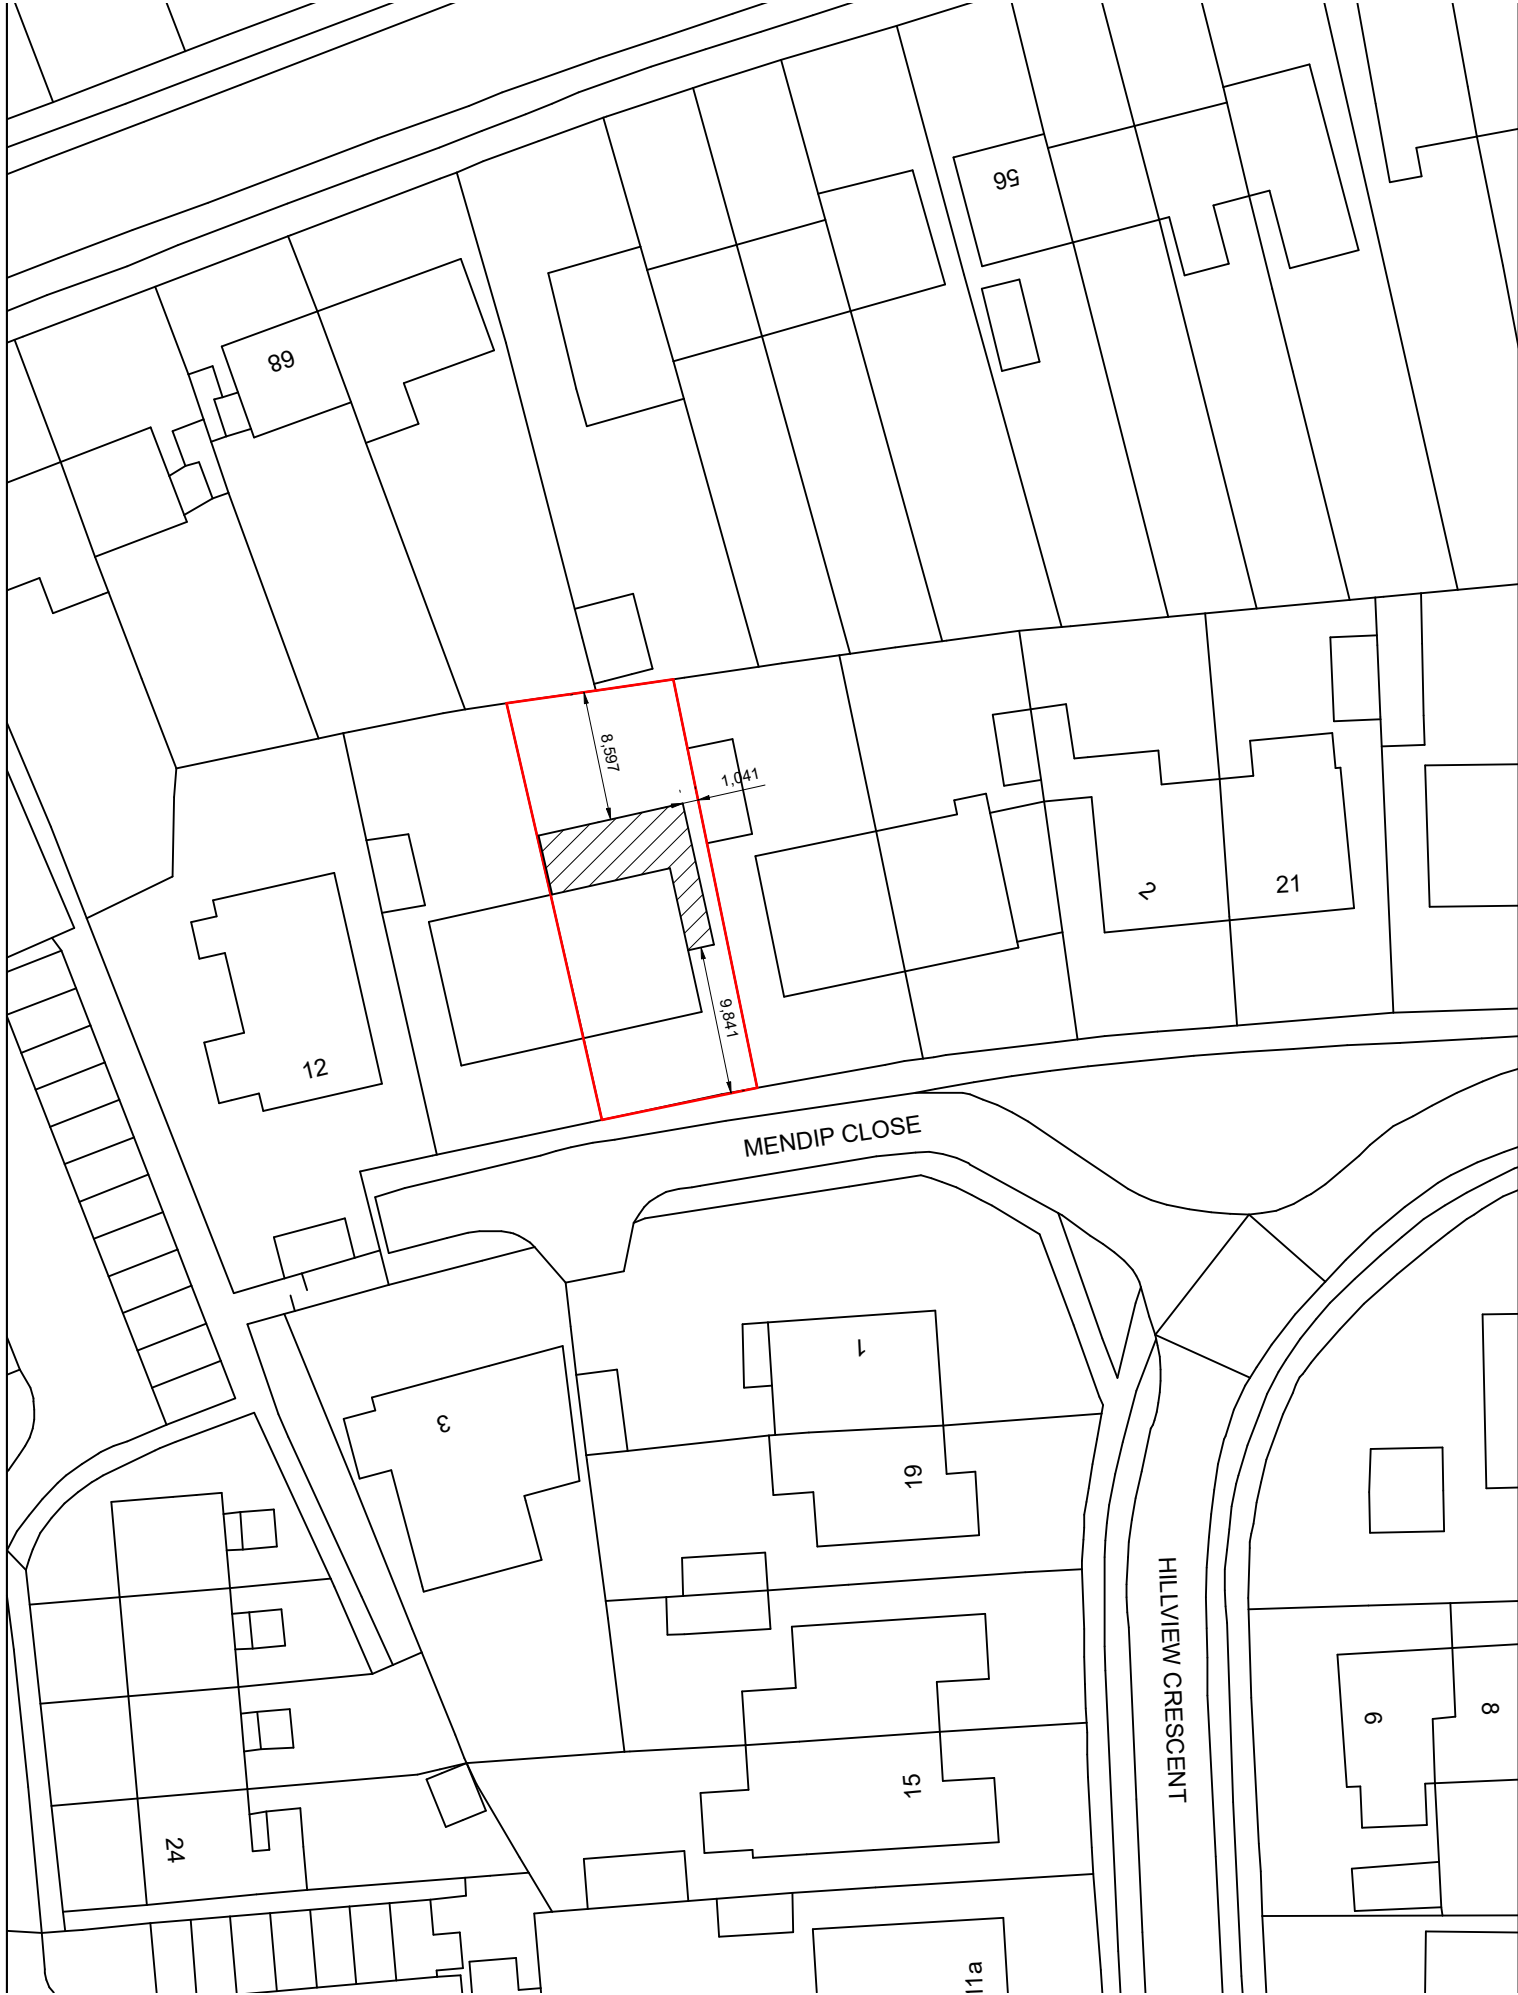

REVISIONS

Notes

1. These are computerised drawings for the purposes of obtaining planning & building regulations approvals & are based on certain overall measurements.
 2. Dimensions shown must not be relied upon and must be checked on site and verified prior to commencement of work.
 3. Where applicable this drawing is to be read in conjunction with other consultants' drawings & calculations.
 4. Do not scale from these drawings, except for planning purposes
 5. Any Work undertaken prior to Planning and Building Regulations Approval is done so entirely at the Client/Contractors own risk
- © 2020 - T. Murray

TIM MURRAY CBuildE MCABE
BUILDING CONSULTANT
48 Pier Road
Littlehampton West
Sussex BN17 5LP
01903 730228

PROJECT DETAIL
8 MENDIP CLOSE EAST PRESTON
WEST SUSSEX, BN16 1RF

EXTENSION AND ALTERATIONS
FOR: MR & MRS A. WILSON

DRAWING SCALE
BLOCK PLAN 1/500
DATE: OCTOBER 2020
DRAWN: T. Murray

DRAWING: 20/65/3 REVISION: