


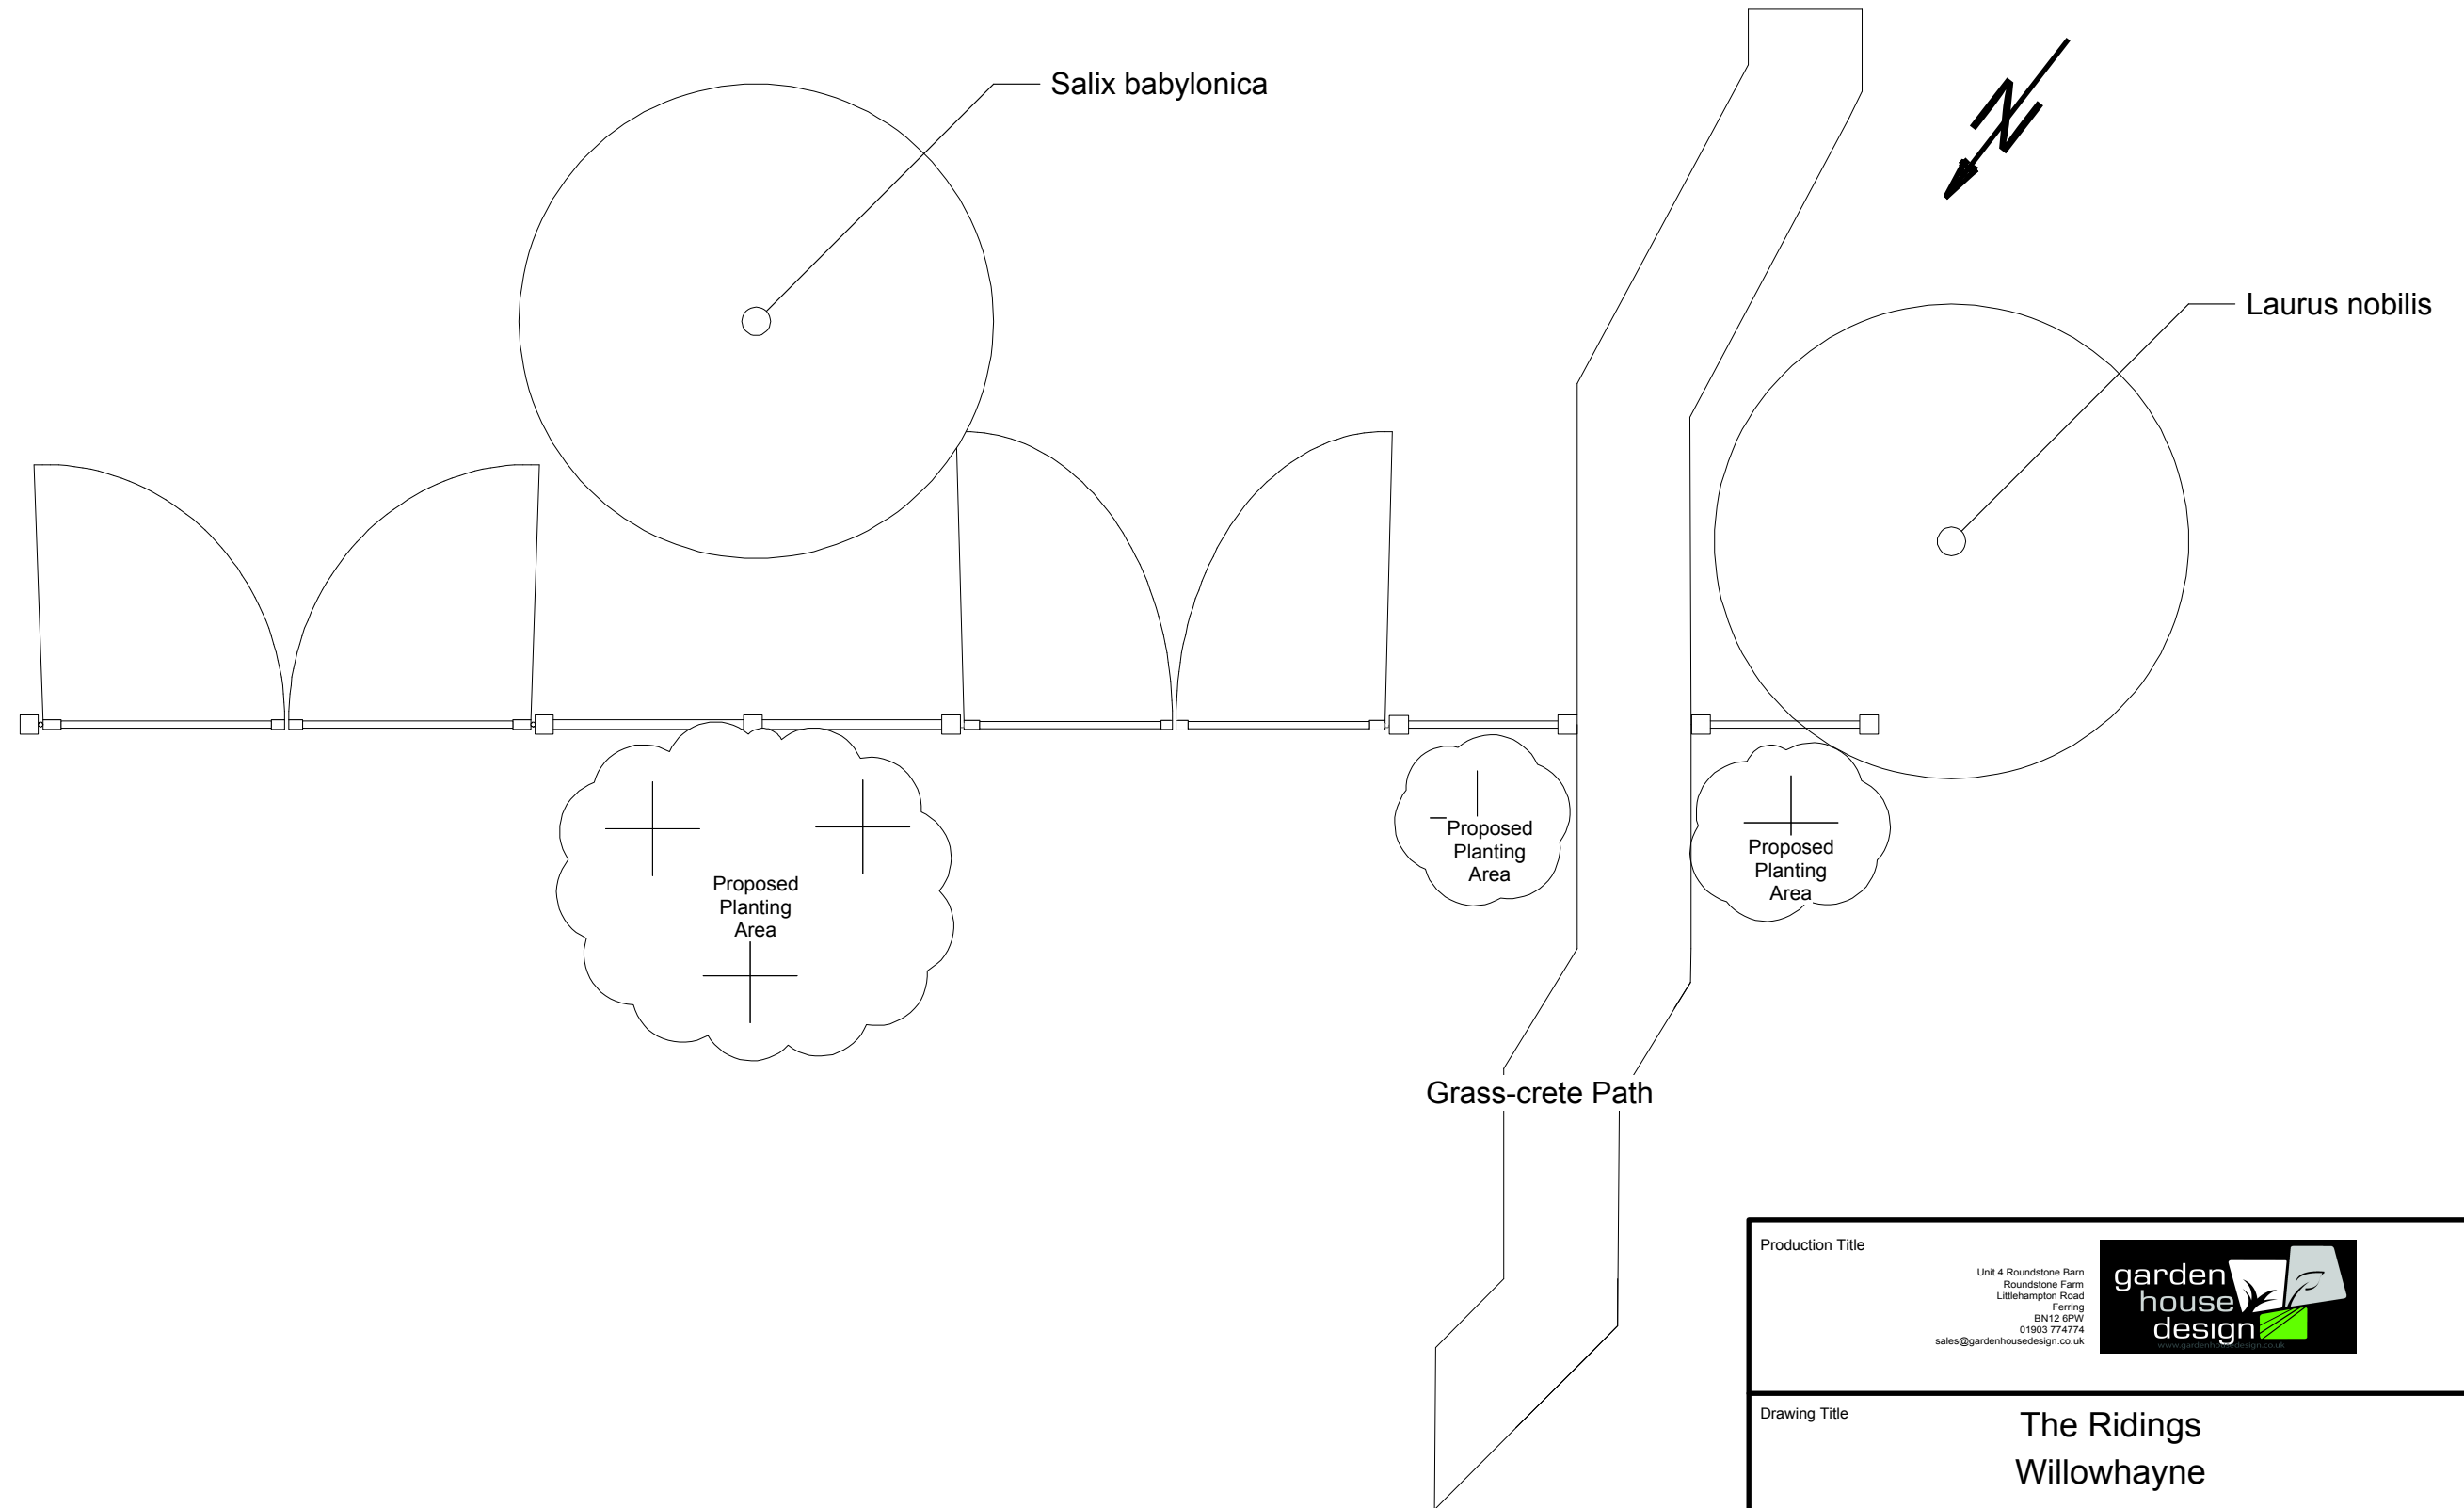

Production Title		Unit 4 Roundstone Barn Roundstone Farm Littlehampton Road Ferring BN12 6PW 01903 774774 sales@gardenhousedesign.co.uk 	
Drawing Title		The Ridings Willowhayne	
Designer	Designed By	Director	Rod Winrow
Drawn By	Mark Winrow	Scale	1:75@ A3 do not scale from drawing
Venue	Willowhayne Estate	Drawing No.	One
Date	6/12/2011		_____ of _____
CAD File Name	GHD2003plant		1