


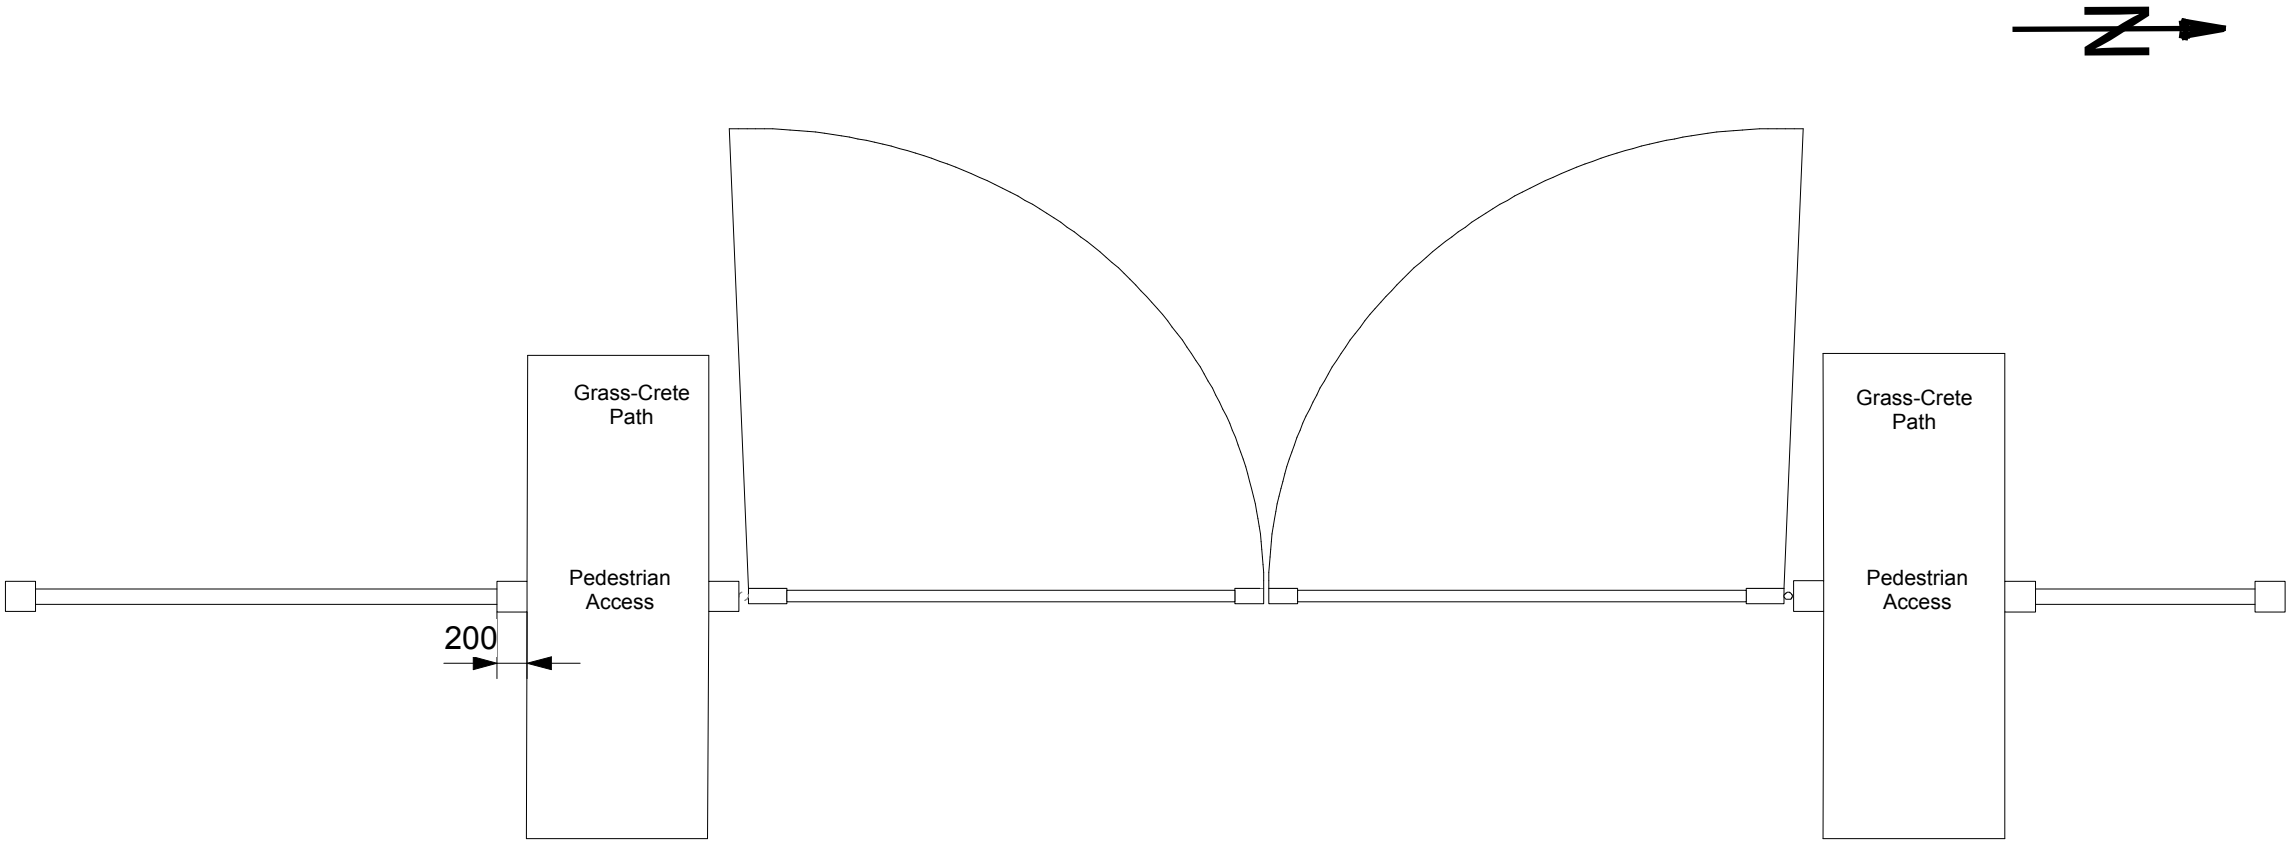

Production Title		Unit 4 Roundstone Barn Roundstone Farm Littlehampton Road Ferring BN12 6PW 01903 774774 sales@gardenhousedesign.co.uk		 www.gardenhousedesign.co.uk	
Drawing Title					
Tamarisk Way Willowhayne					
Designer		Director			
Designed By		Rod Winrow			
Drawn By		Scale			
Mark Winrow		1:50 @ A3 do not scale from drawing			
Venue		Drawing No.			
Willowhayne Estate		One			
Date		_____ of _____			
06/12/2011		1			
CAD File Name					
GHD2004plant					