


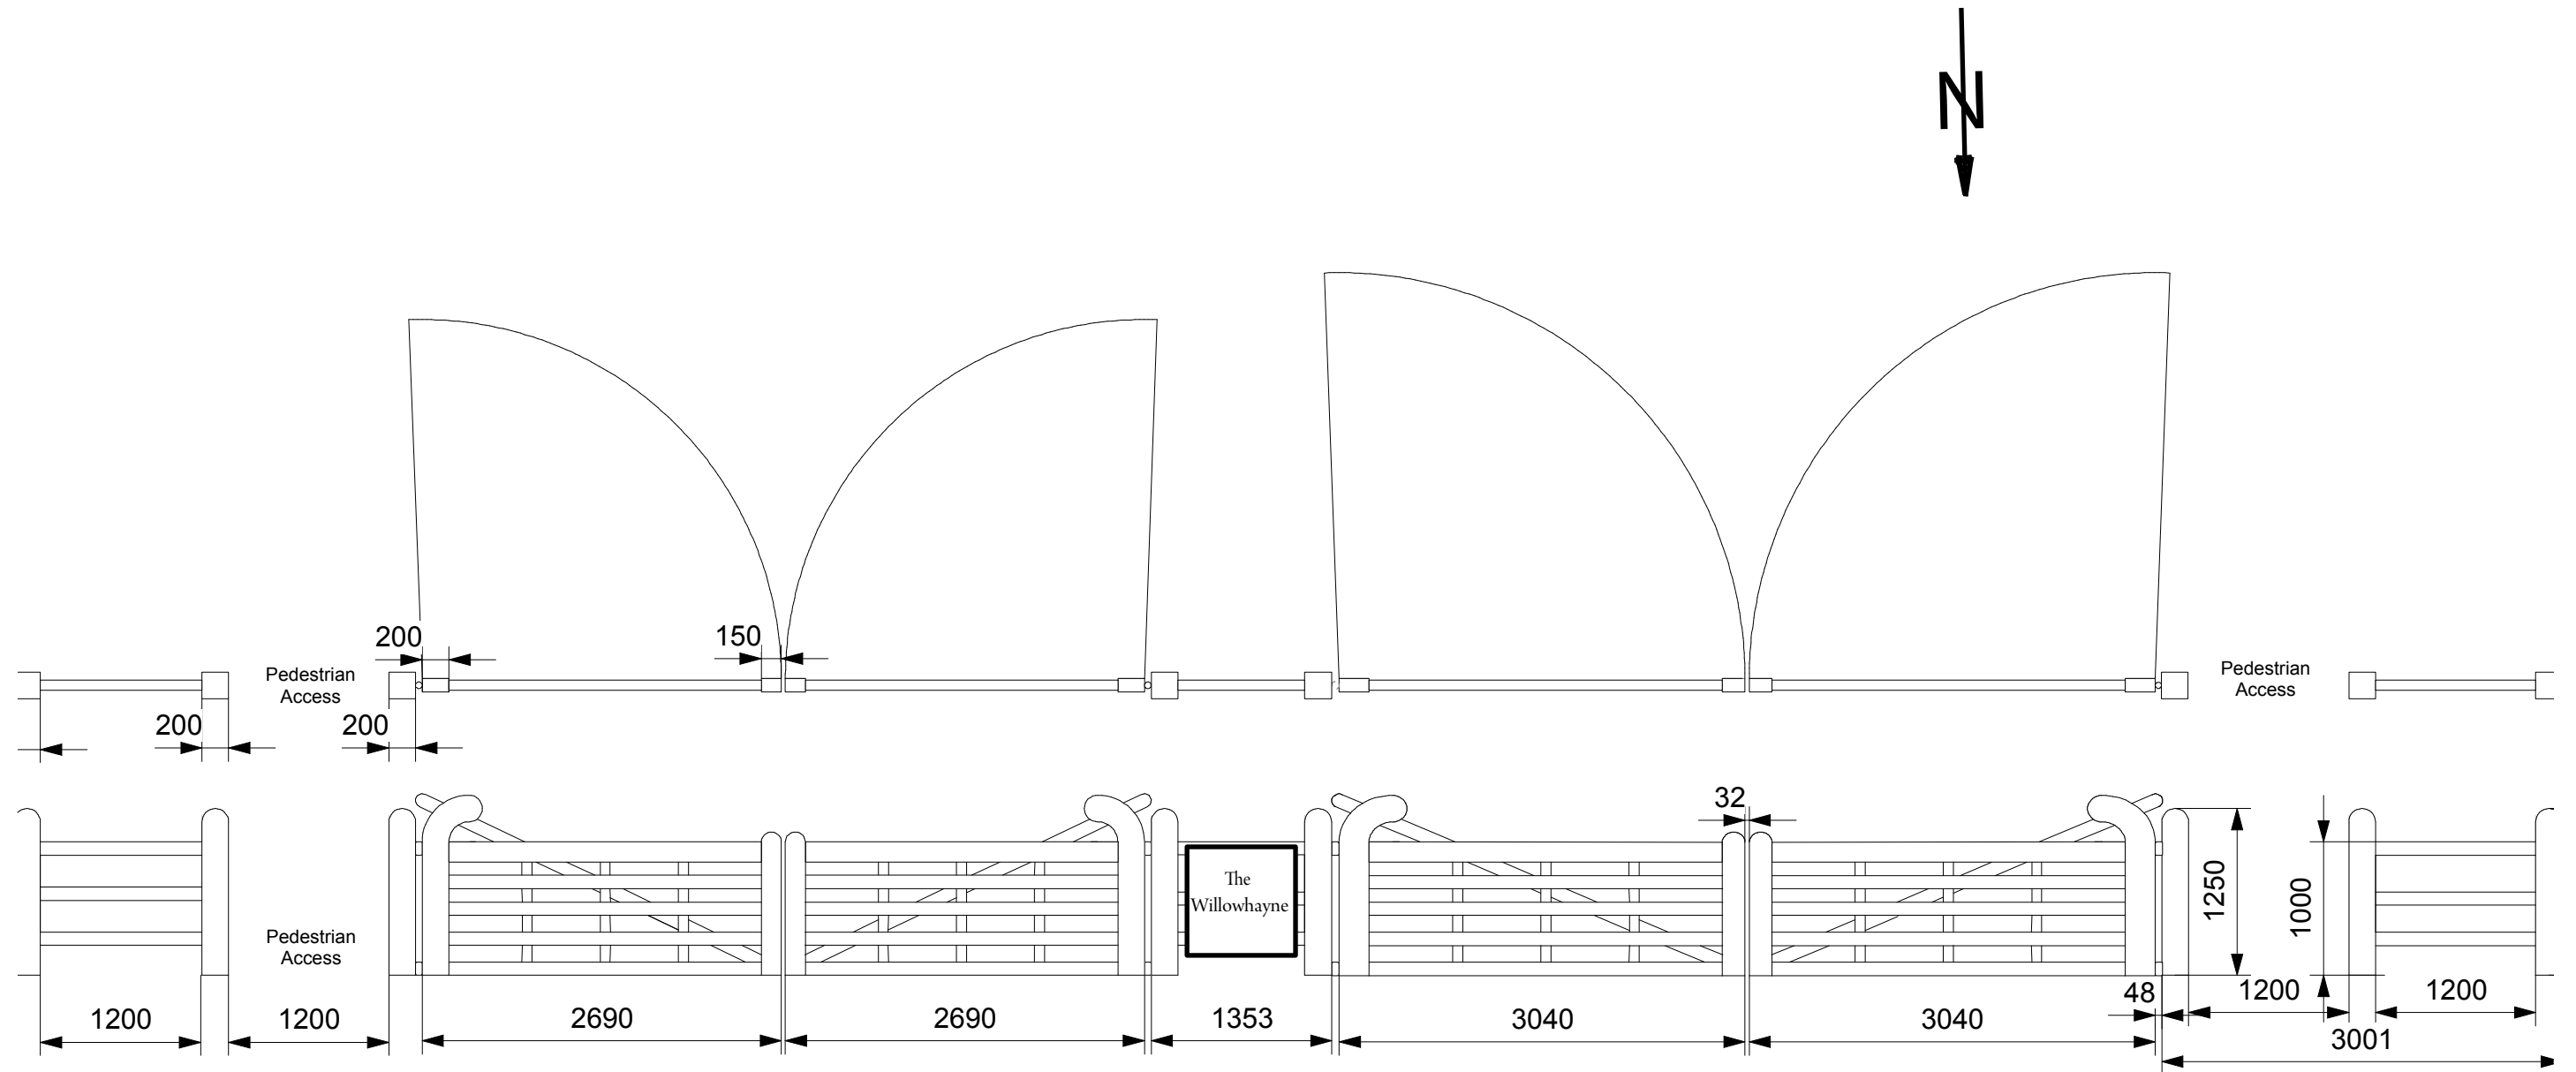

Production Title Unit 4 Roundstone Barn Roundstone Farm Littlehampton Road Ferring BN12 6PW 01903 774774 sales@gardenhousedesign.co.uk		 www.gardenhousedesign.co.uk	
Drawing Title Angmering Lane Willowhayne			
Designer Designed By		Director Rod Winrow	
Drawn By Mark Winrow		Scale 1:50 @ A3 do not scale from drawing	
Venue Willowhayne Estate		Drawing No. One _____ of _____ 1	
Date 06/12/2011			
CAD File Name GHD2002			