


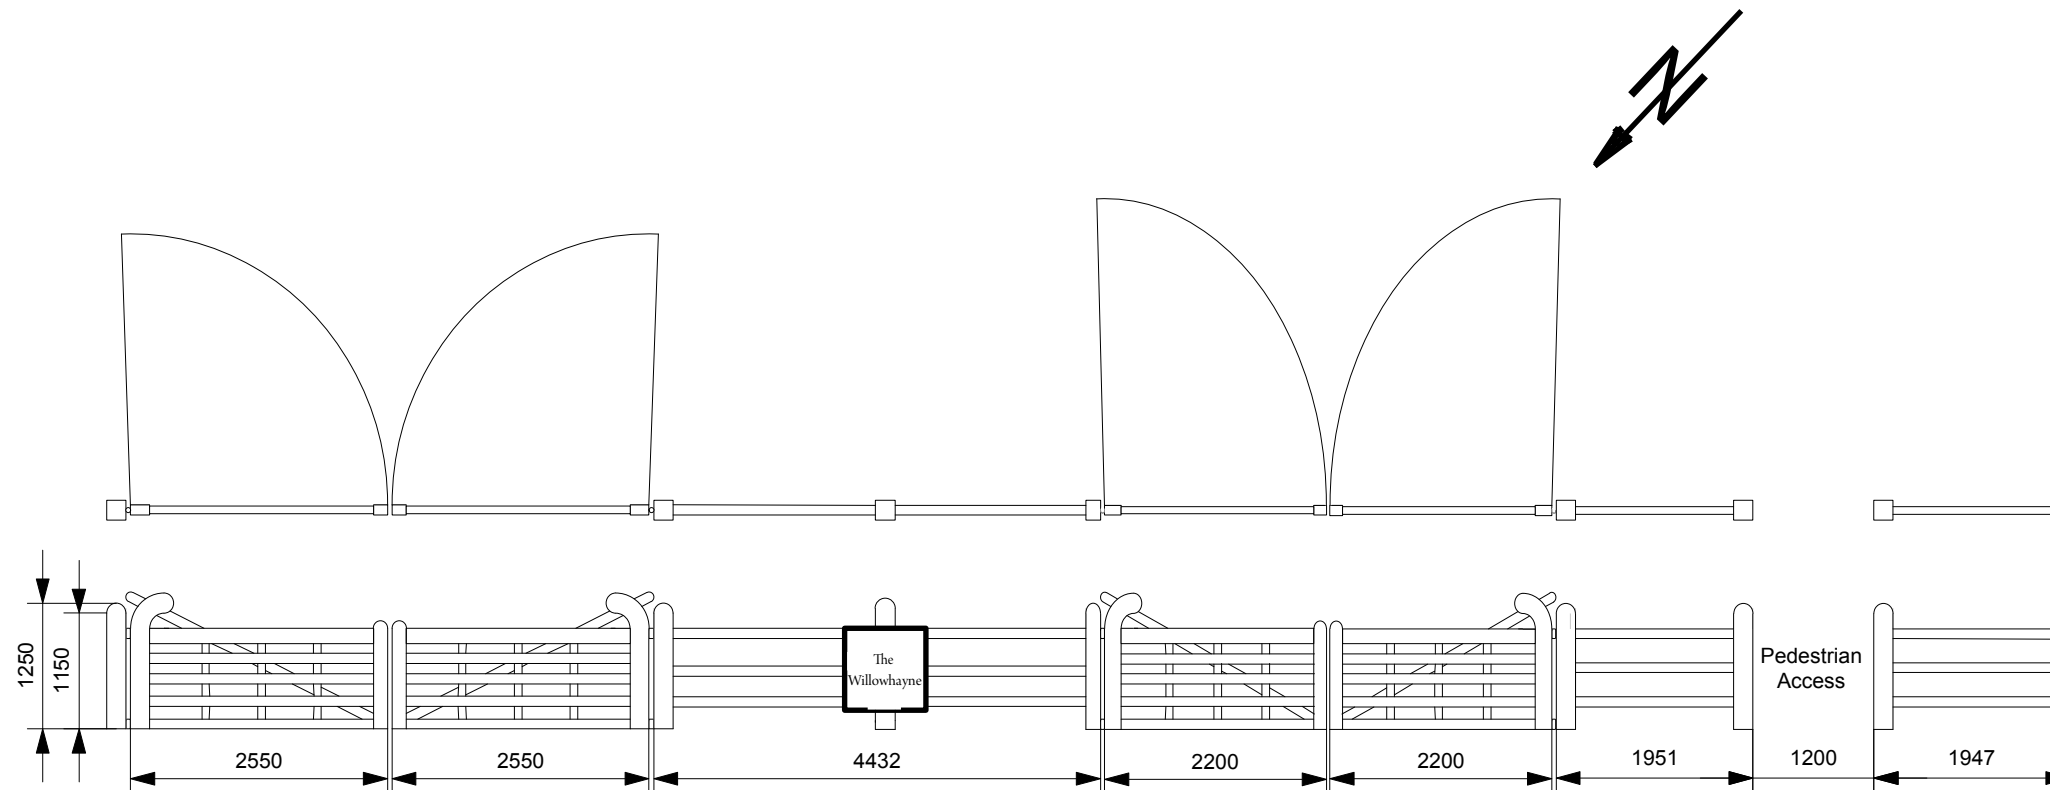

Production Title		Unit 4 Roundstone Barn Roundstone Farm Littlehampton Road Ferring BN12 6PW 01903 774774 sales@gardenhousedesign.co.uk			
Drawing Title		The Ridings Willowhayne			
Designer Designed By		Director Rod Winrow			
Drawn By Mark Winrow		Scale 1:75@ A3 do not scale from drawing			
Venue Willowhayne Estate		Drawing No. One _____ of _____ 1			
Date 06/12/2011					
CAD File Name GHD2003					