


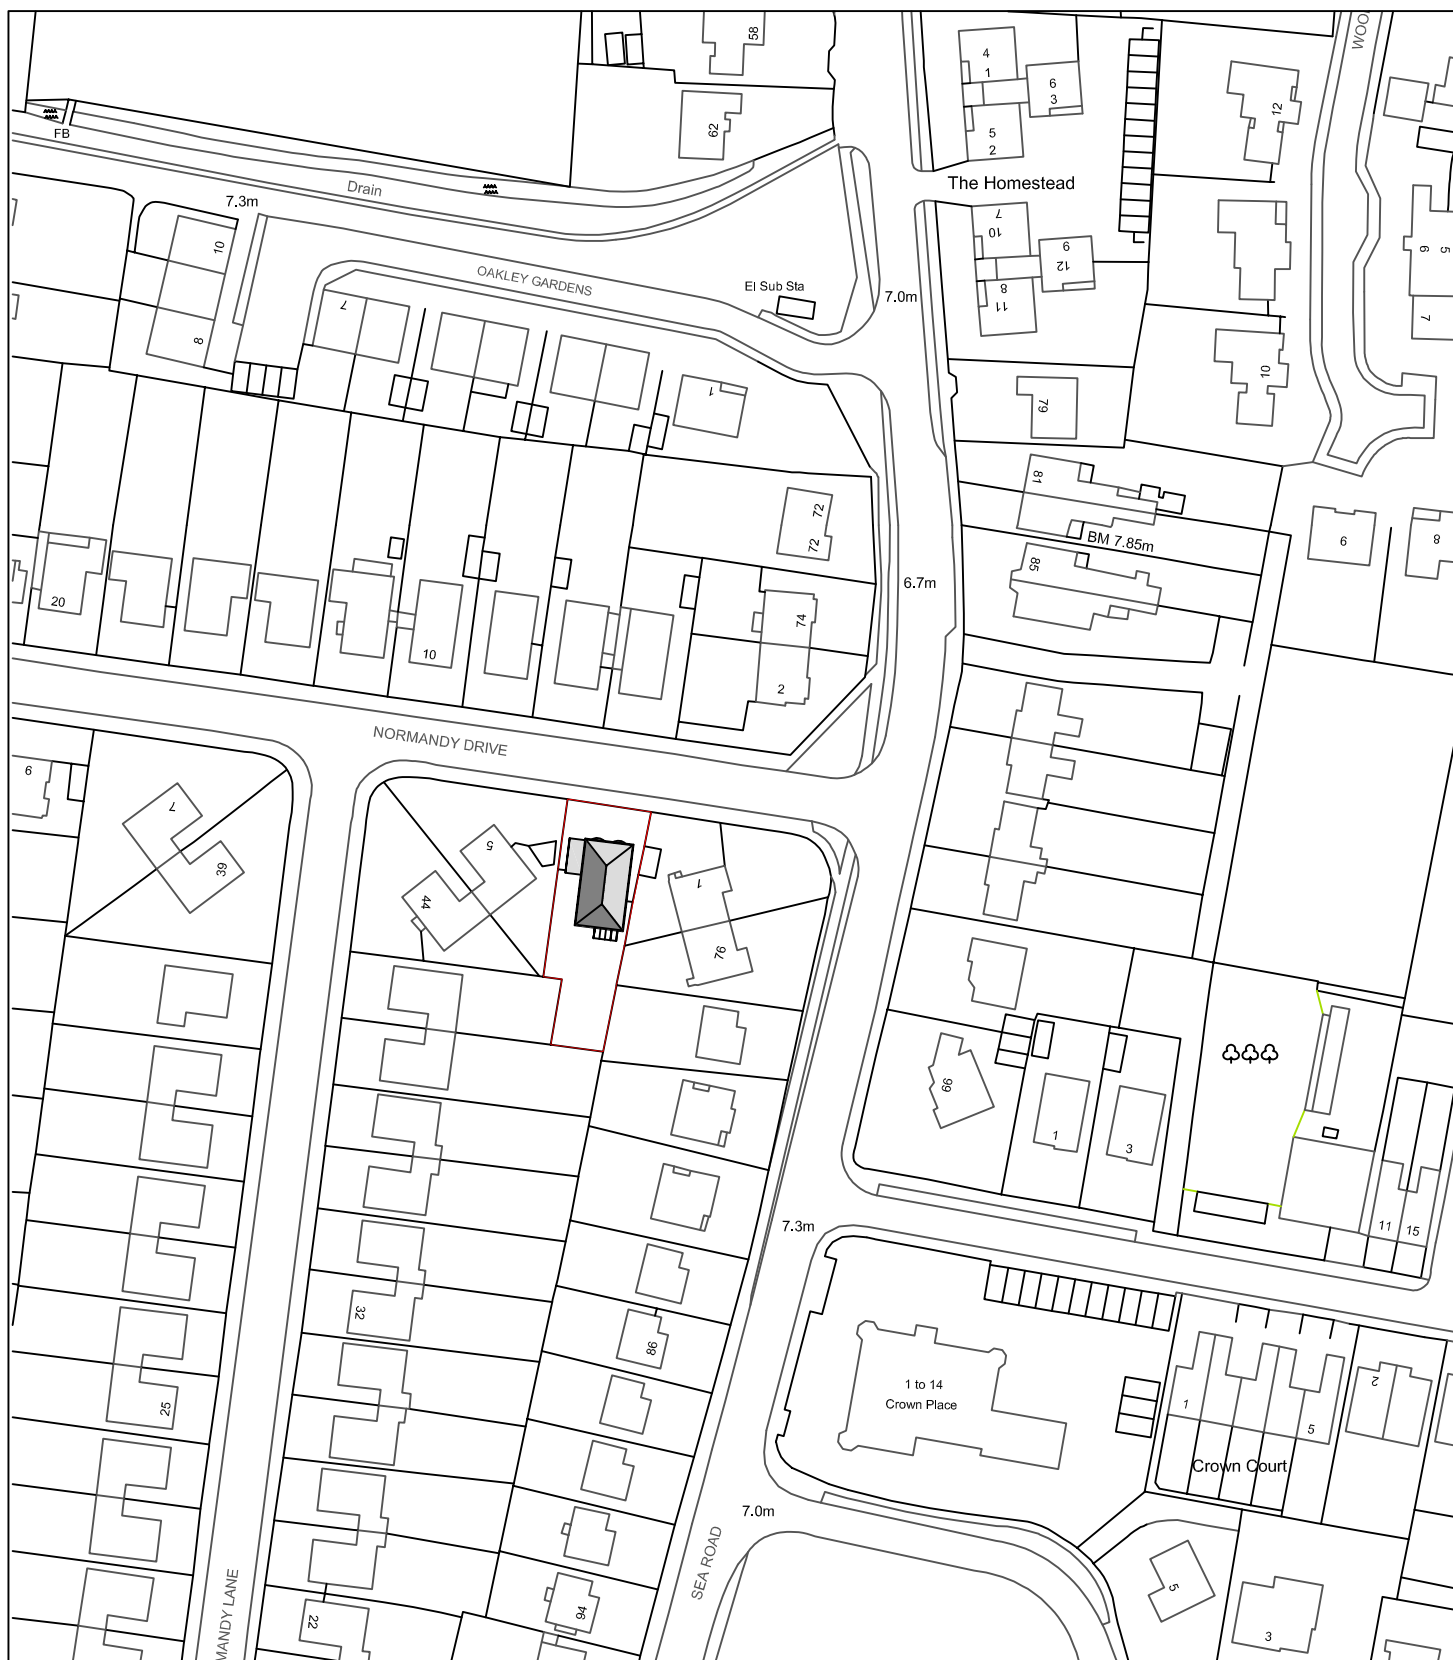

Revision:

address

3 Normandy Drive, East Preston, West Sussex, BN16 1LT

project

Proposed Rear Extension

title

Existing Location Plan

scale

1:1250 on A4

date

August 2017

dwg no.

2017.197.03

revision

DOWSVIEW
ASSOCIATES
Chartered Surveyors

Little Acorns
Hampers Lane
Storrington
West Sussex
RH20 3HZ

Tel: 01903 746367
Mob: 07525 844965

Email:
mail@downsview-surveyors.co.uk

