


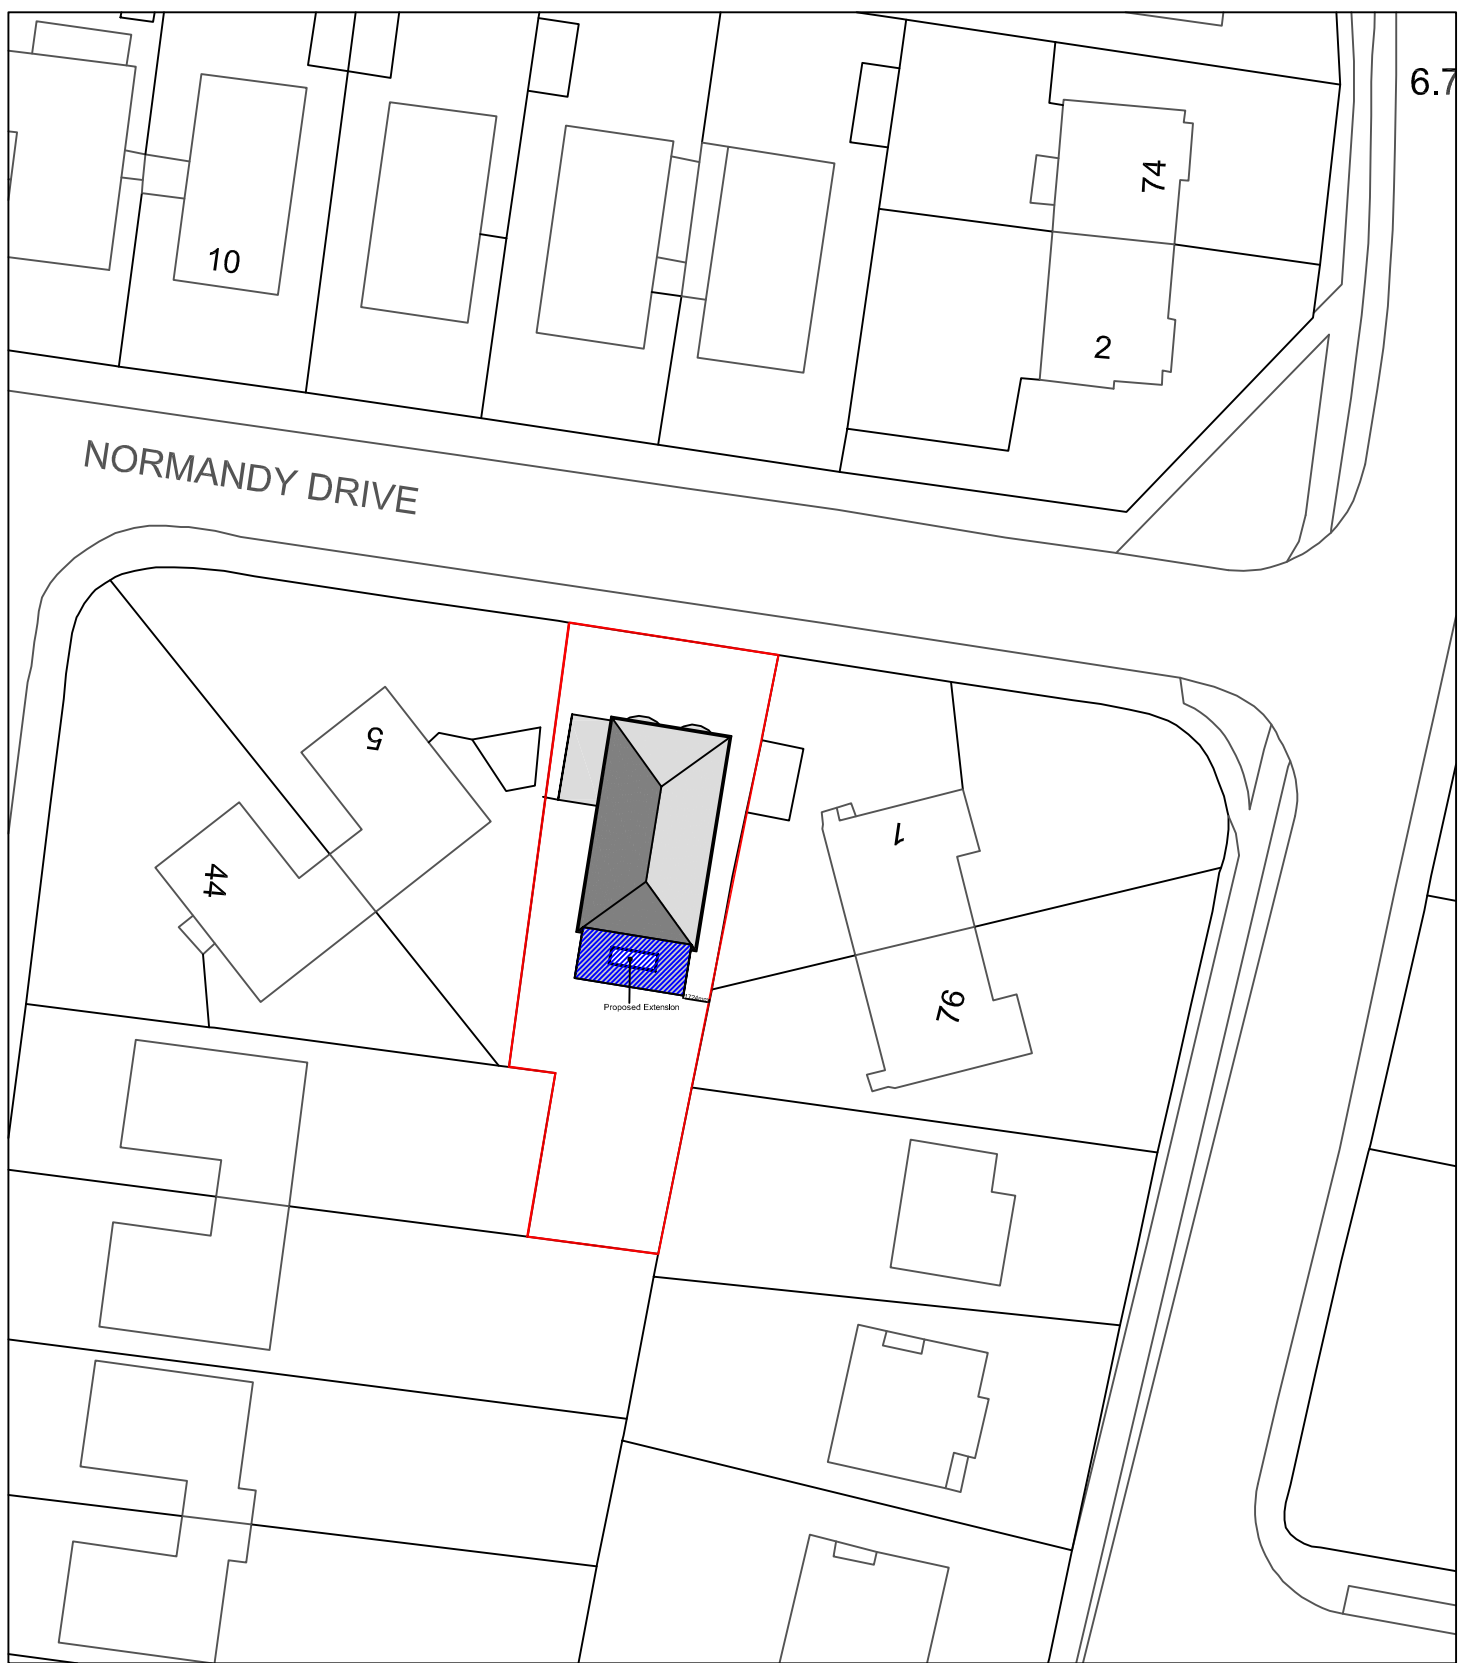

Scale Bar (1:500)



Scale Bar (1:1000)



Revision:	A	Oct 2017	Dimension added
-----------	---	----------	-----------------

address	3 Normandy Drive, East Preston, West Sussex, BN16 1LT
---------	---

project	Proposed Rear Extension
---------	-------------------------

title	Proposed Block Plan
-------	---------------------

scale	date	dwg no.	revision
1:50 on A4	August 2017	2017.197.04	A

DOWSVIEW
ASSOCIATES
Chartered Surveyors

Little Acorns
Hampers Lane
Storrington
West Sussex
RH20 3HZ

Tel: 01903 746367
Mob: 07525 844965

Email:
mail@downsview-surveyors.co.uk

