

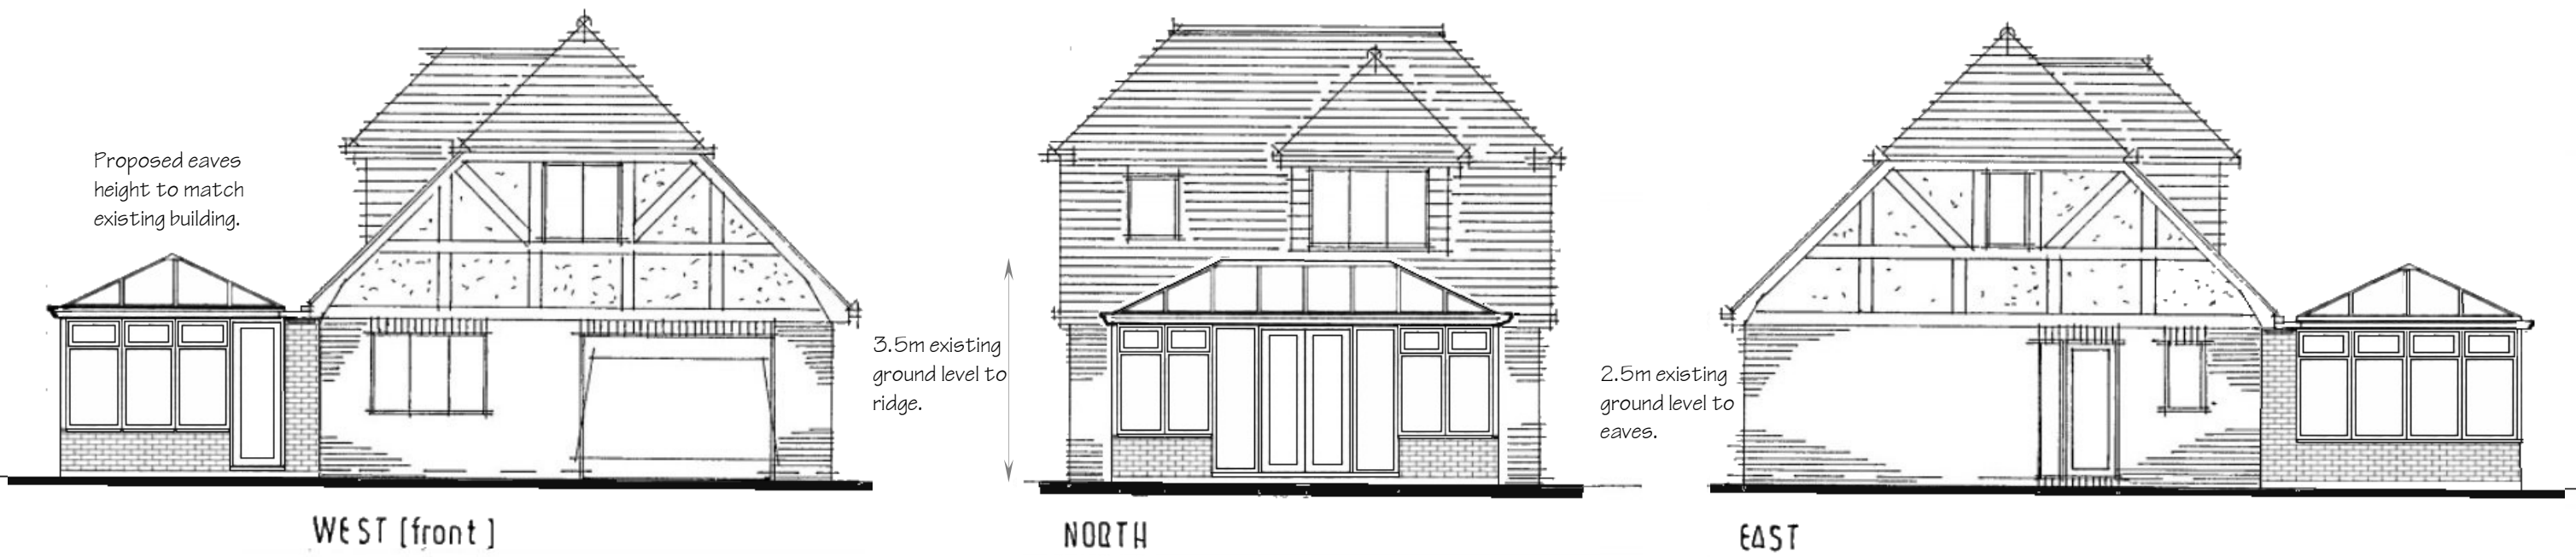


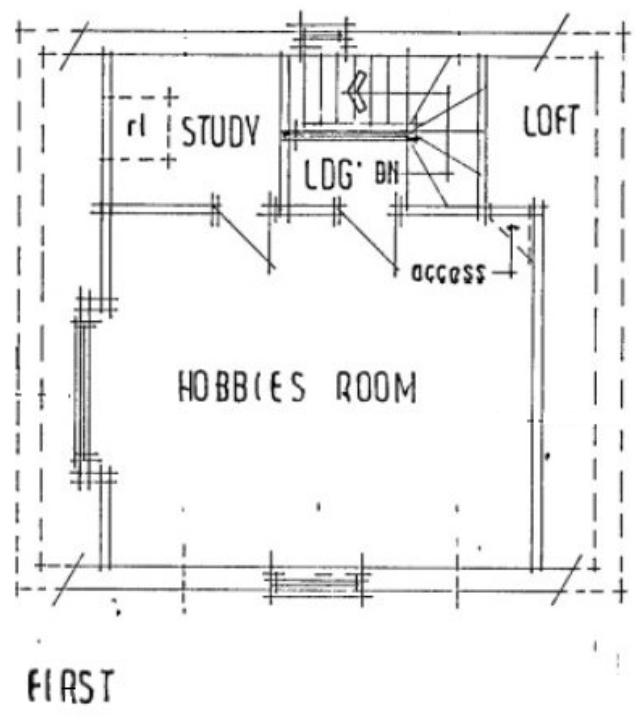

Conservatory base walls in facing brick to match existing outbuilding.

Windows, doors and roof frame all in white upvc to match existing outbuilding.

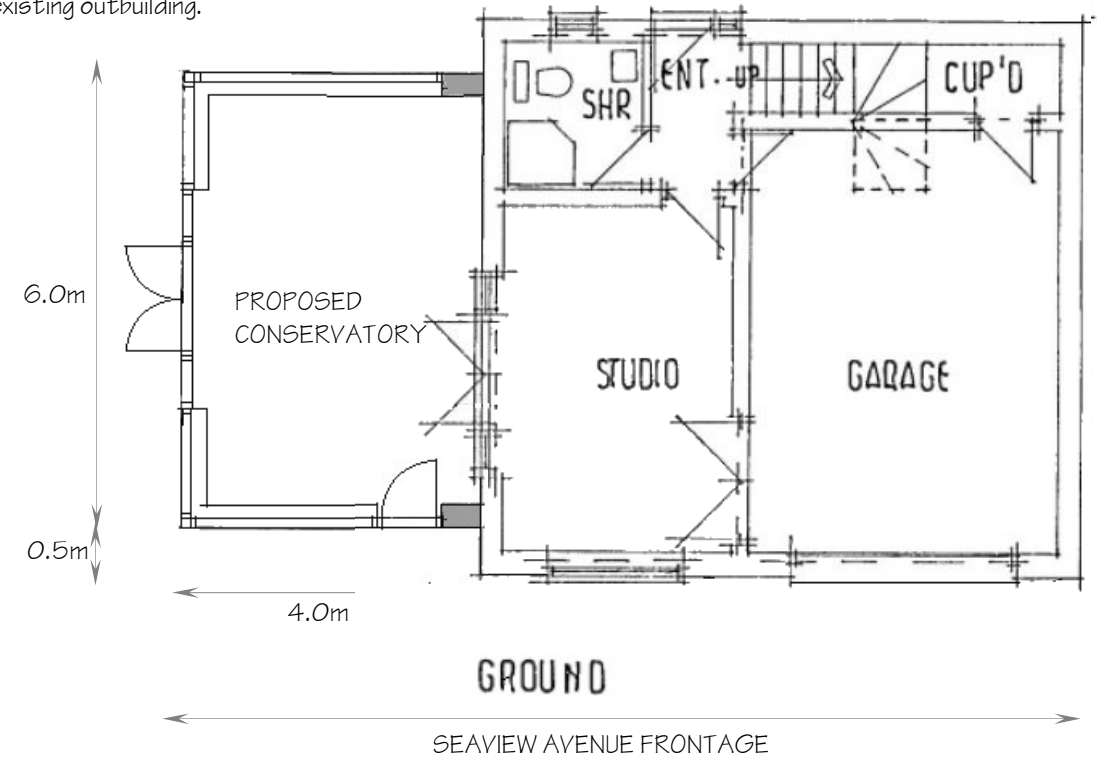

Existing garage outbuilding granted permission April 2009. Application reference EP/26/09/

ARCHITECTURAL DESIGN

Saxon End
Bordean
Petersfield
Hampshire
GU32 1EP

01730 268719
07878 068787
saxon-end@tiscali.co.uk

Client **MR & MRS SKILTON**

Job **8 SEAVIEW AVENUE,
EAST PRESTON**

Drawing **PROPOSED FLOOR PLAN &
ELEVATIONS**

COPYRIGHT ©

0 0.5 1.0 2.0 3.0 4.0 5.0m

Scale 1/100

Date Jan 2018

Ref **SK/18/003**