
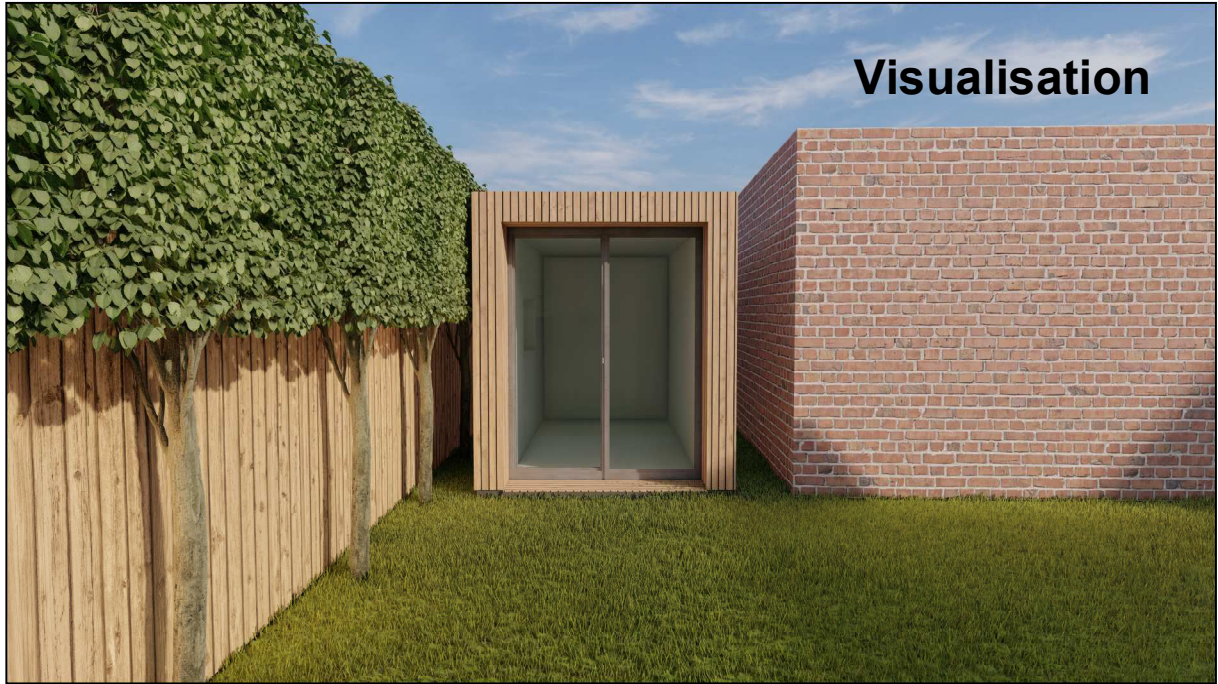
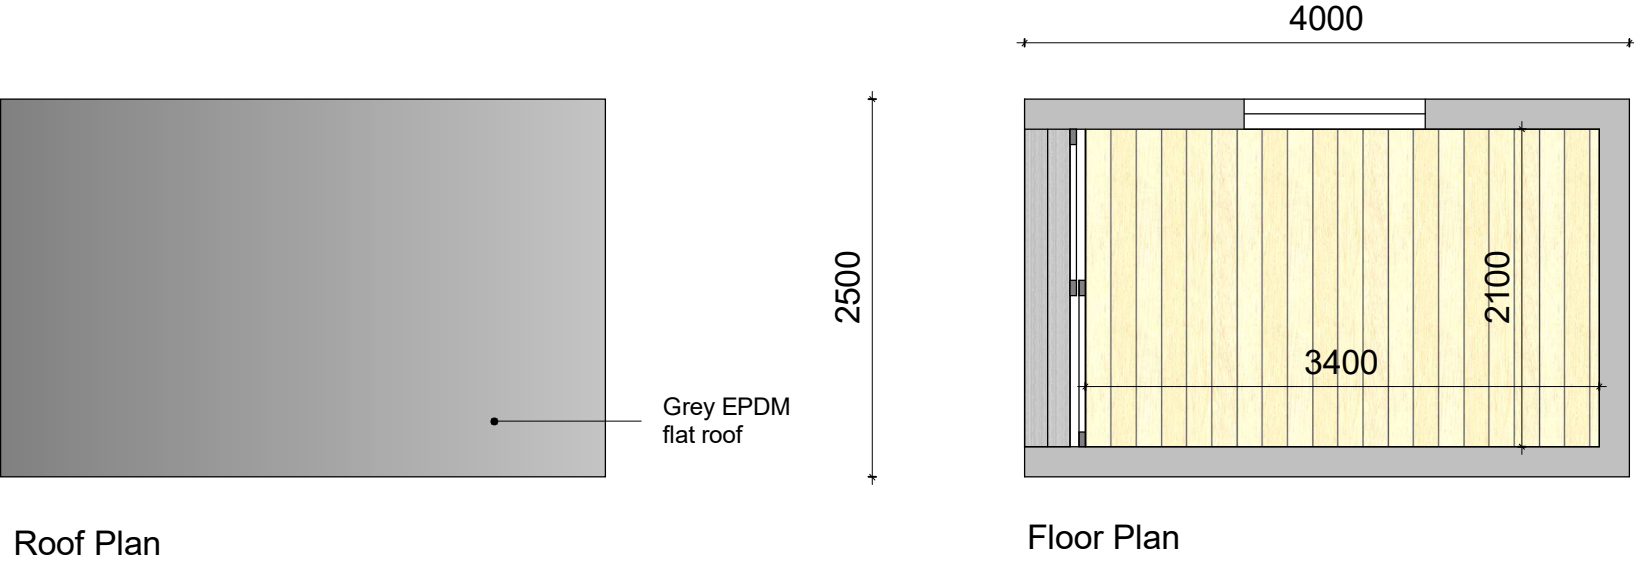


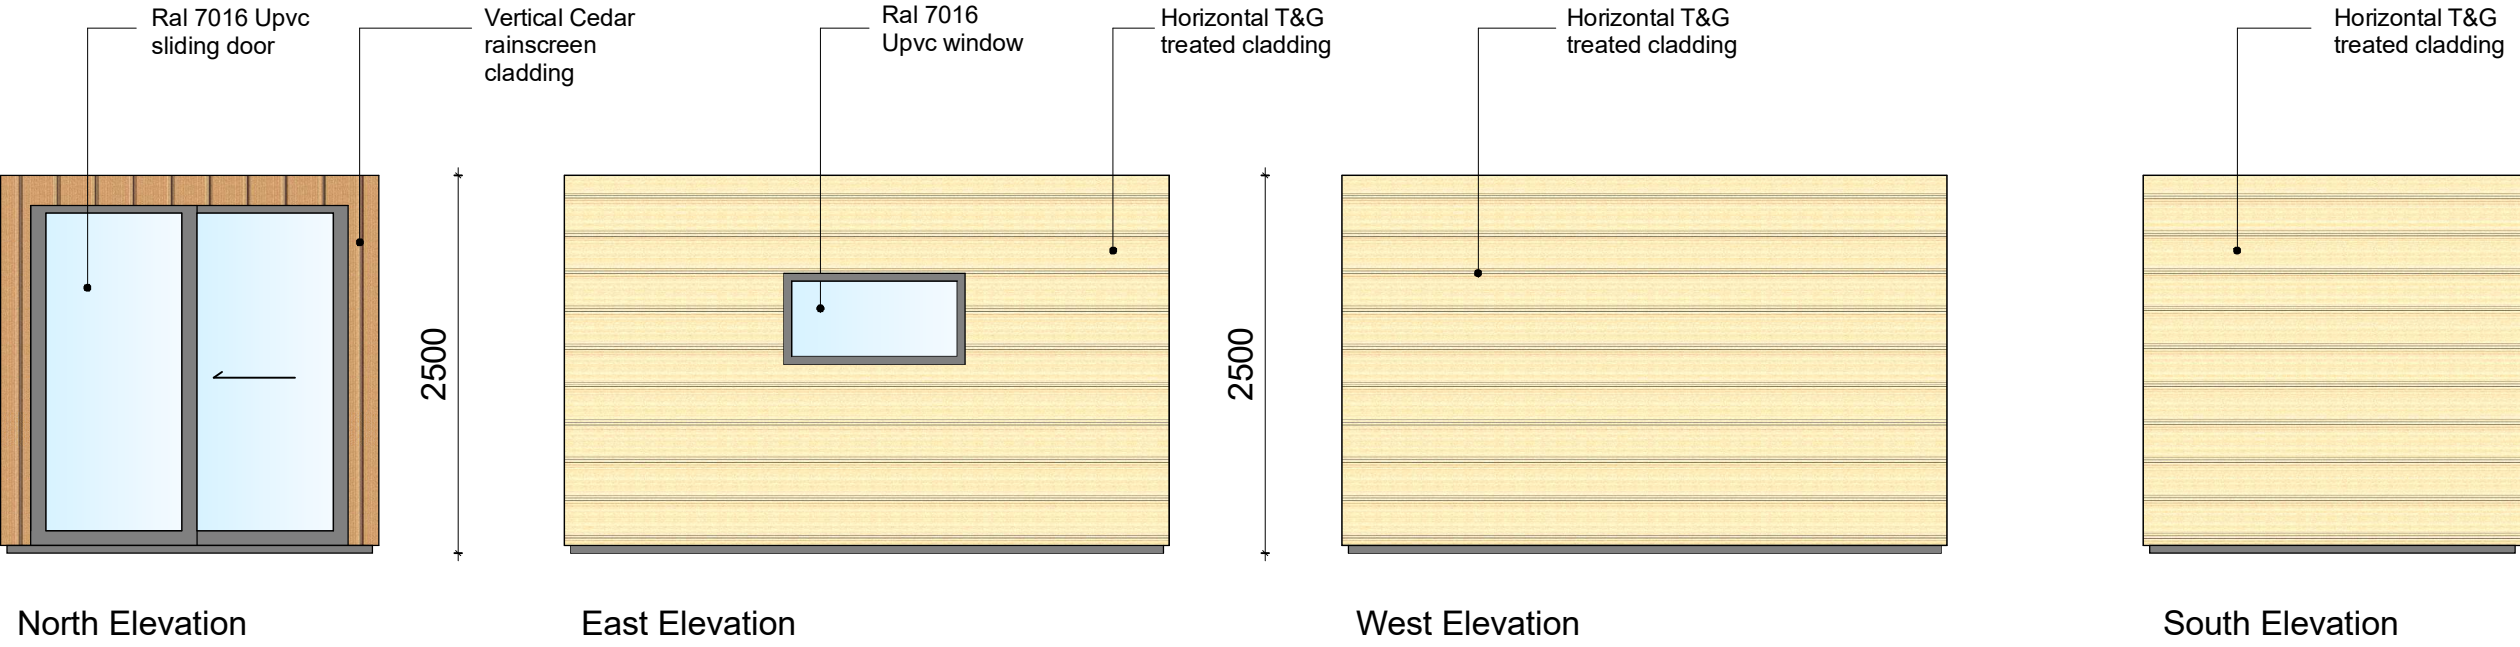

Garden-Pod
Proposed Garden Building Plot 4, Lime Tree Close
Scaled at 1:50 January 2021 Dwg Ref: LT4POD.001