


ALL DRAWINGS TO BE READ IN CONJUNCTION WITH SPECIALIST SUB-CONTRACTORS DETAILS.
DO NOT SCALE FROM THIS DRAWING. ONLY FIGURED DIMENSIONS TO BE USED FOR CONSTRUCTION PURPOSES. ALL DIMENSIONS ARE TO BE CHECKED ON SITE PRIOR TO INSTALLATION AND THE ARCHITECT IS TO BE NOTIFIED OF ANY DISCREPANCIES.
© This drawing is copyright and must not be reproduced without the written consent of the Architect.


REV	DATE	DESCRIPTION
A	17/08/09	Window Openings Amended to clients comments
B	02/09/09	Drawing Amended from preliminary to contract
C	11/09/09	Chimney removed and flue added
D	06/10/09	Solar panels added
E	15/10/09	Central quoin details added to north elevation

SUBS REF 147 DESCRIPTION

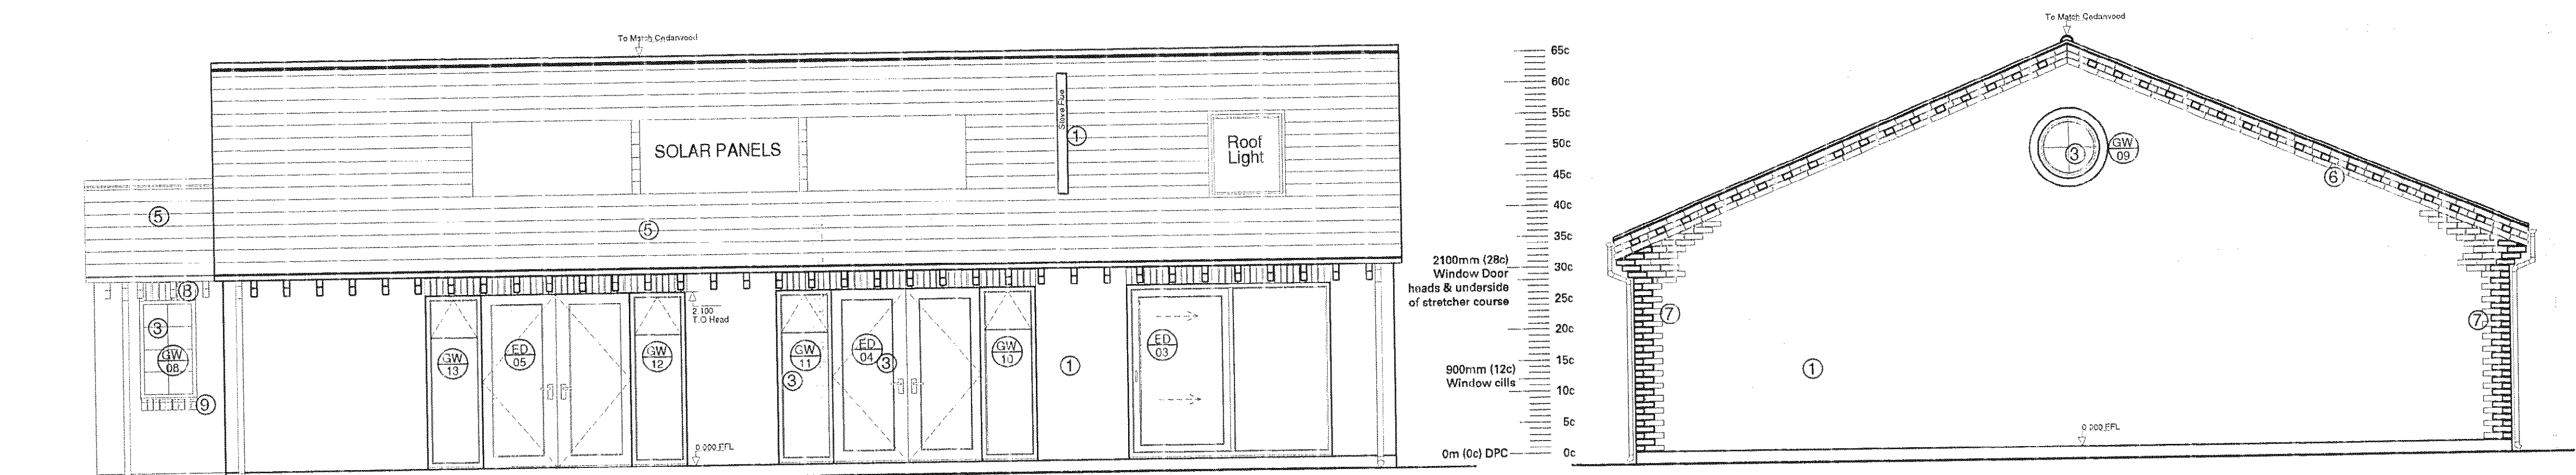

South Elevation

East Elevation

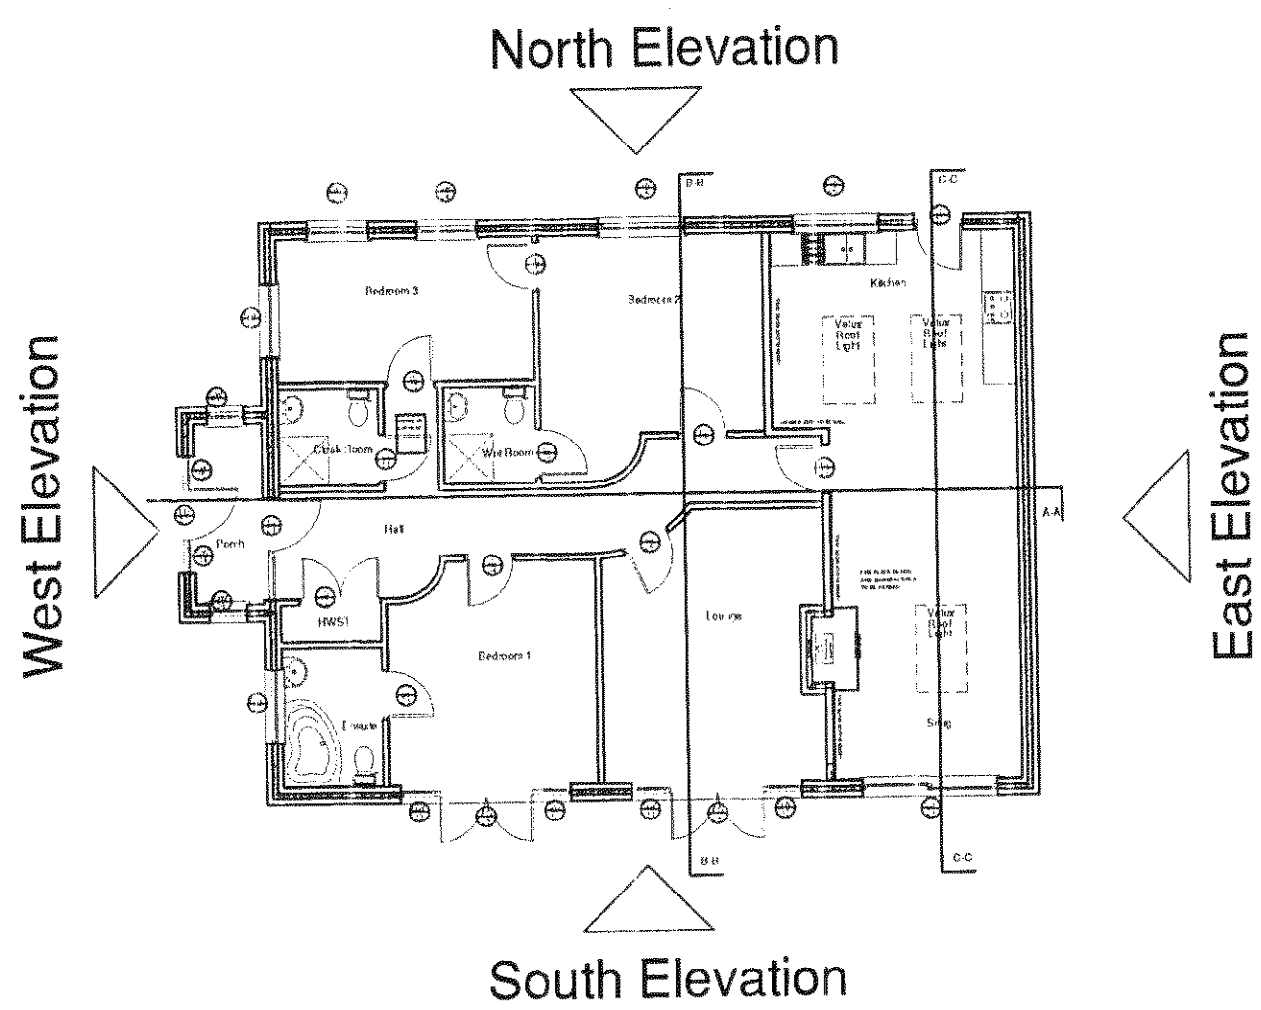

North Elevation

West Elevation

- ① Brickwork To Match Cedarwood
- ② Smooth Face Render To Be Painted White
- ③ Aluminum Powder Coated Windows & Doors
- ④ Roof Lights Velux 1600 X 940
- ⑤ Concrete Interlocking Roof Tiles To Match Cedarwood
- ⑥ Dentil Course To Verge To Match Cedarwood
- ⑦ Quoin Detail To Brickwork Corner To Match Cedarwood
- ⑧ Soldier Course To Window Head Detail
- ⑨ Projected Brick On Edge Detail To Match Cedarwood

ARUN DISTRICT COUNCIL				
No.	EP	140	09	NMA
Received				

Contract

Lord Cairns Cederwood		Proposed Elevations			
saville jones architects	DATE: June 09	1:50 @A1	0908	AL	(0-103E