



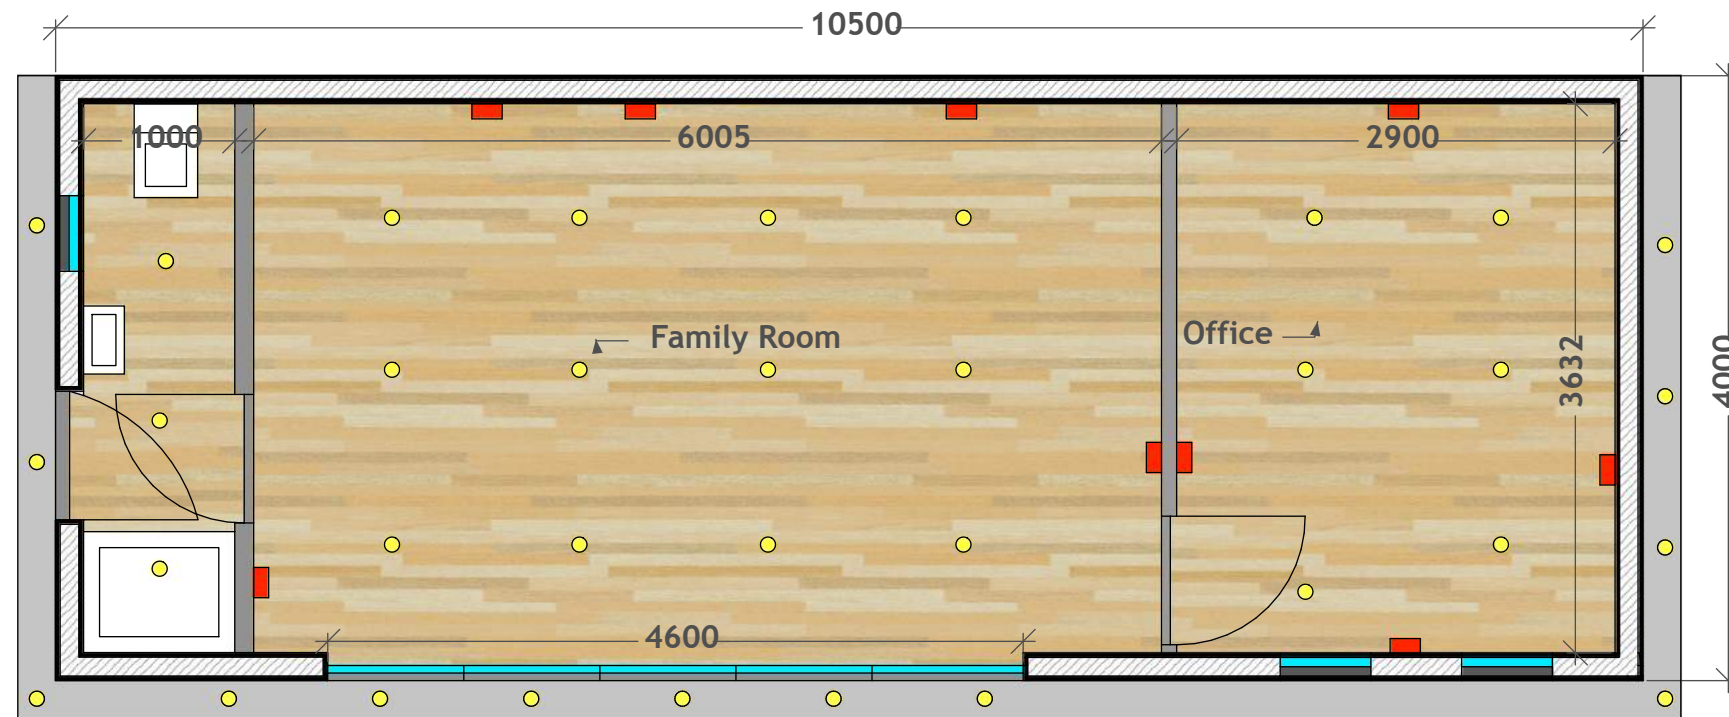

FLOOR PLAN

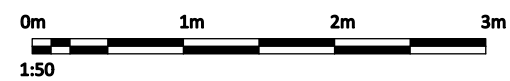

ROOF PLAN




Mr I Hood

3, Selbourne Way, East Preston,
Littlehampton, BN16 2TG

Proposed Garden Room

1:50 scale drawings

Elevations and Roof plan

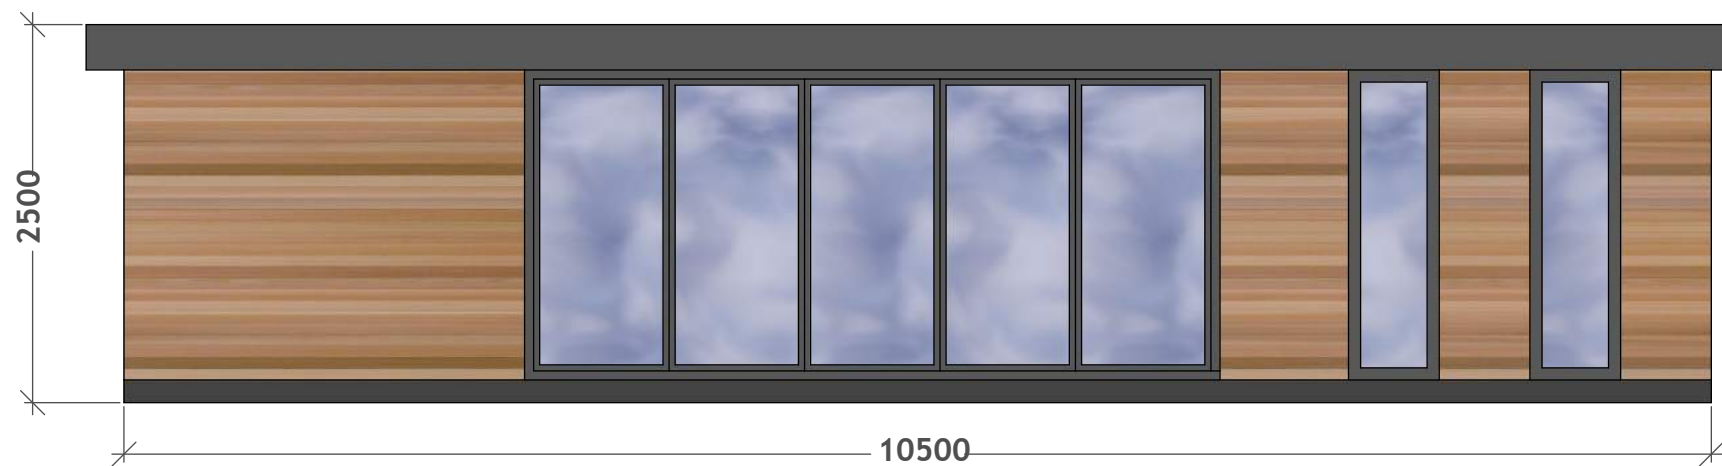

FRONT




REAR



RIGHT SIDE



LEFT SIDE

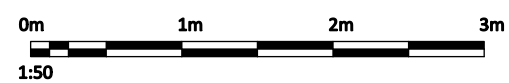

Mr I Hood

3, Selbourne Way, East Preston,
Littlehampton, BN16 2TG

Proposed Garden Room

1:50 scale drawings

Elevations and Roof plan