


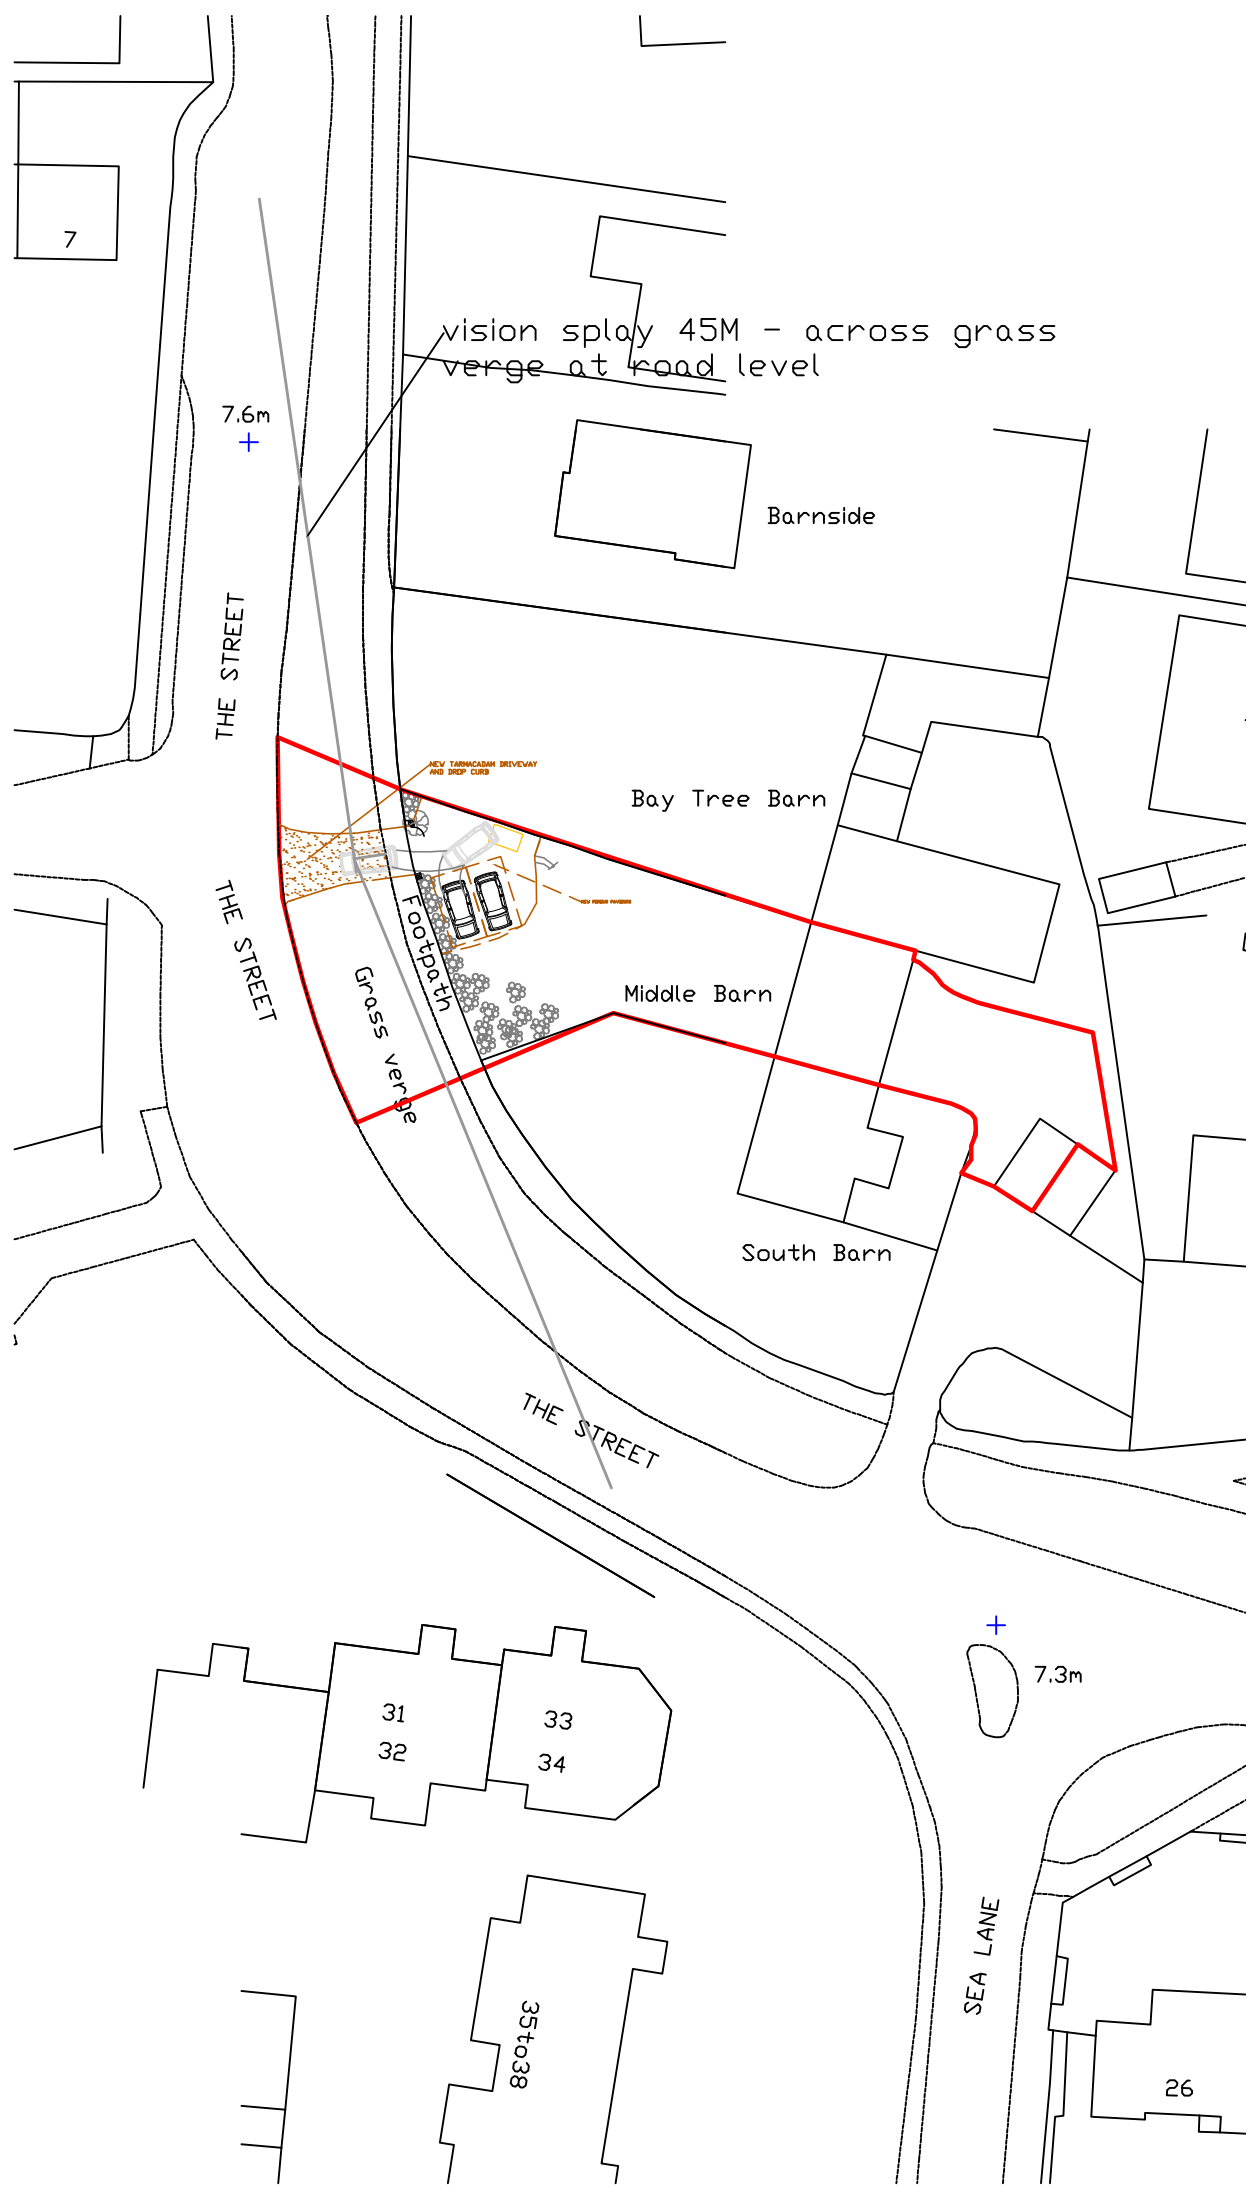

SITE - SHOWING VISION SPLAY 1:500

All dimensions to be checked on site prior to commencement of work, except for planning purposes.

This drawing is the copyright of
CALDOTECH LTD
and may not be copied, altered or reproduced in any way without written authority.

CALDOTECH LTD
41 WILLOWHAYNE AVE
EAST PRESTON
WEST SUSSEX BN16 1PL
Telephone 01903 859176

vision splay
Middle Barn
The Street
East Preston
West Sussex, BN16 1JD

CLIENT Ms Martin

Issue	Details	By	Date
SCALE	AS SHOWN on A3		
DATE	14/1/14		
DRAWING NUMBER	13045/02		