


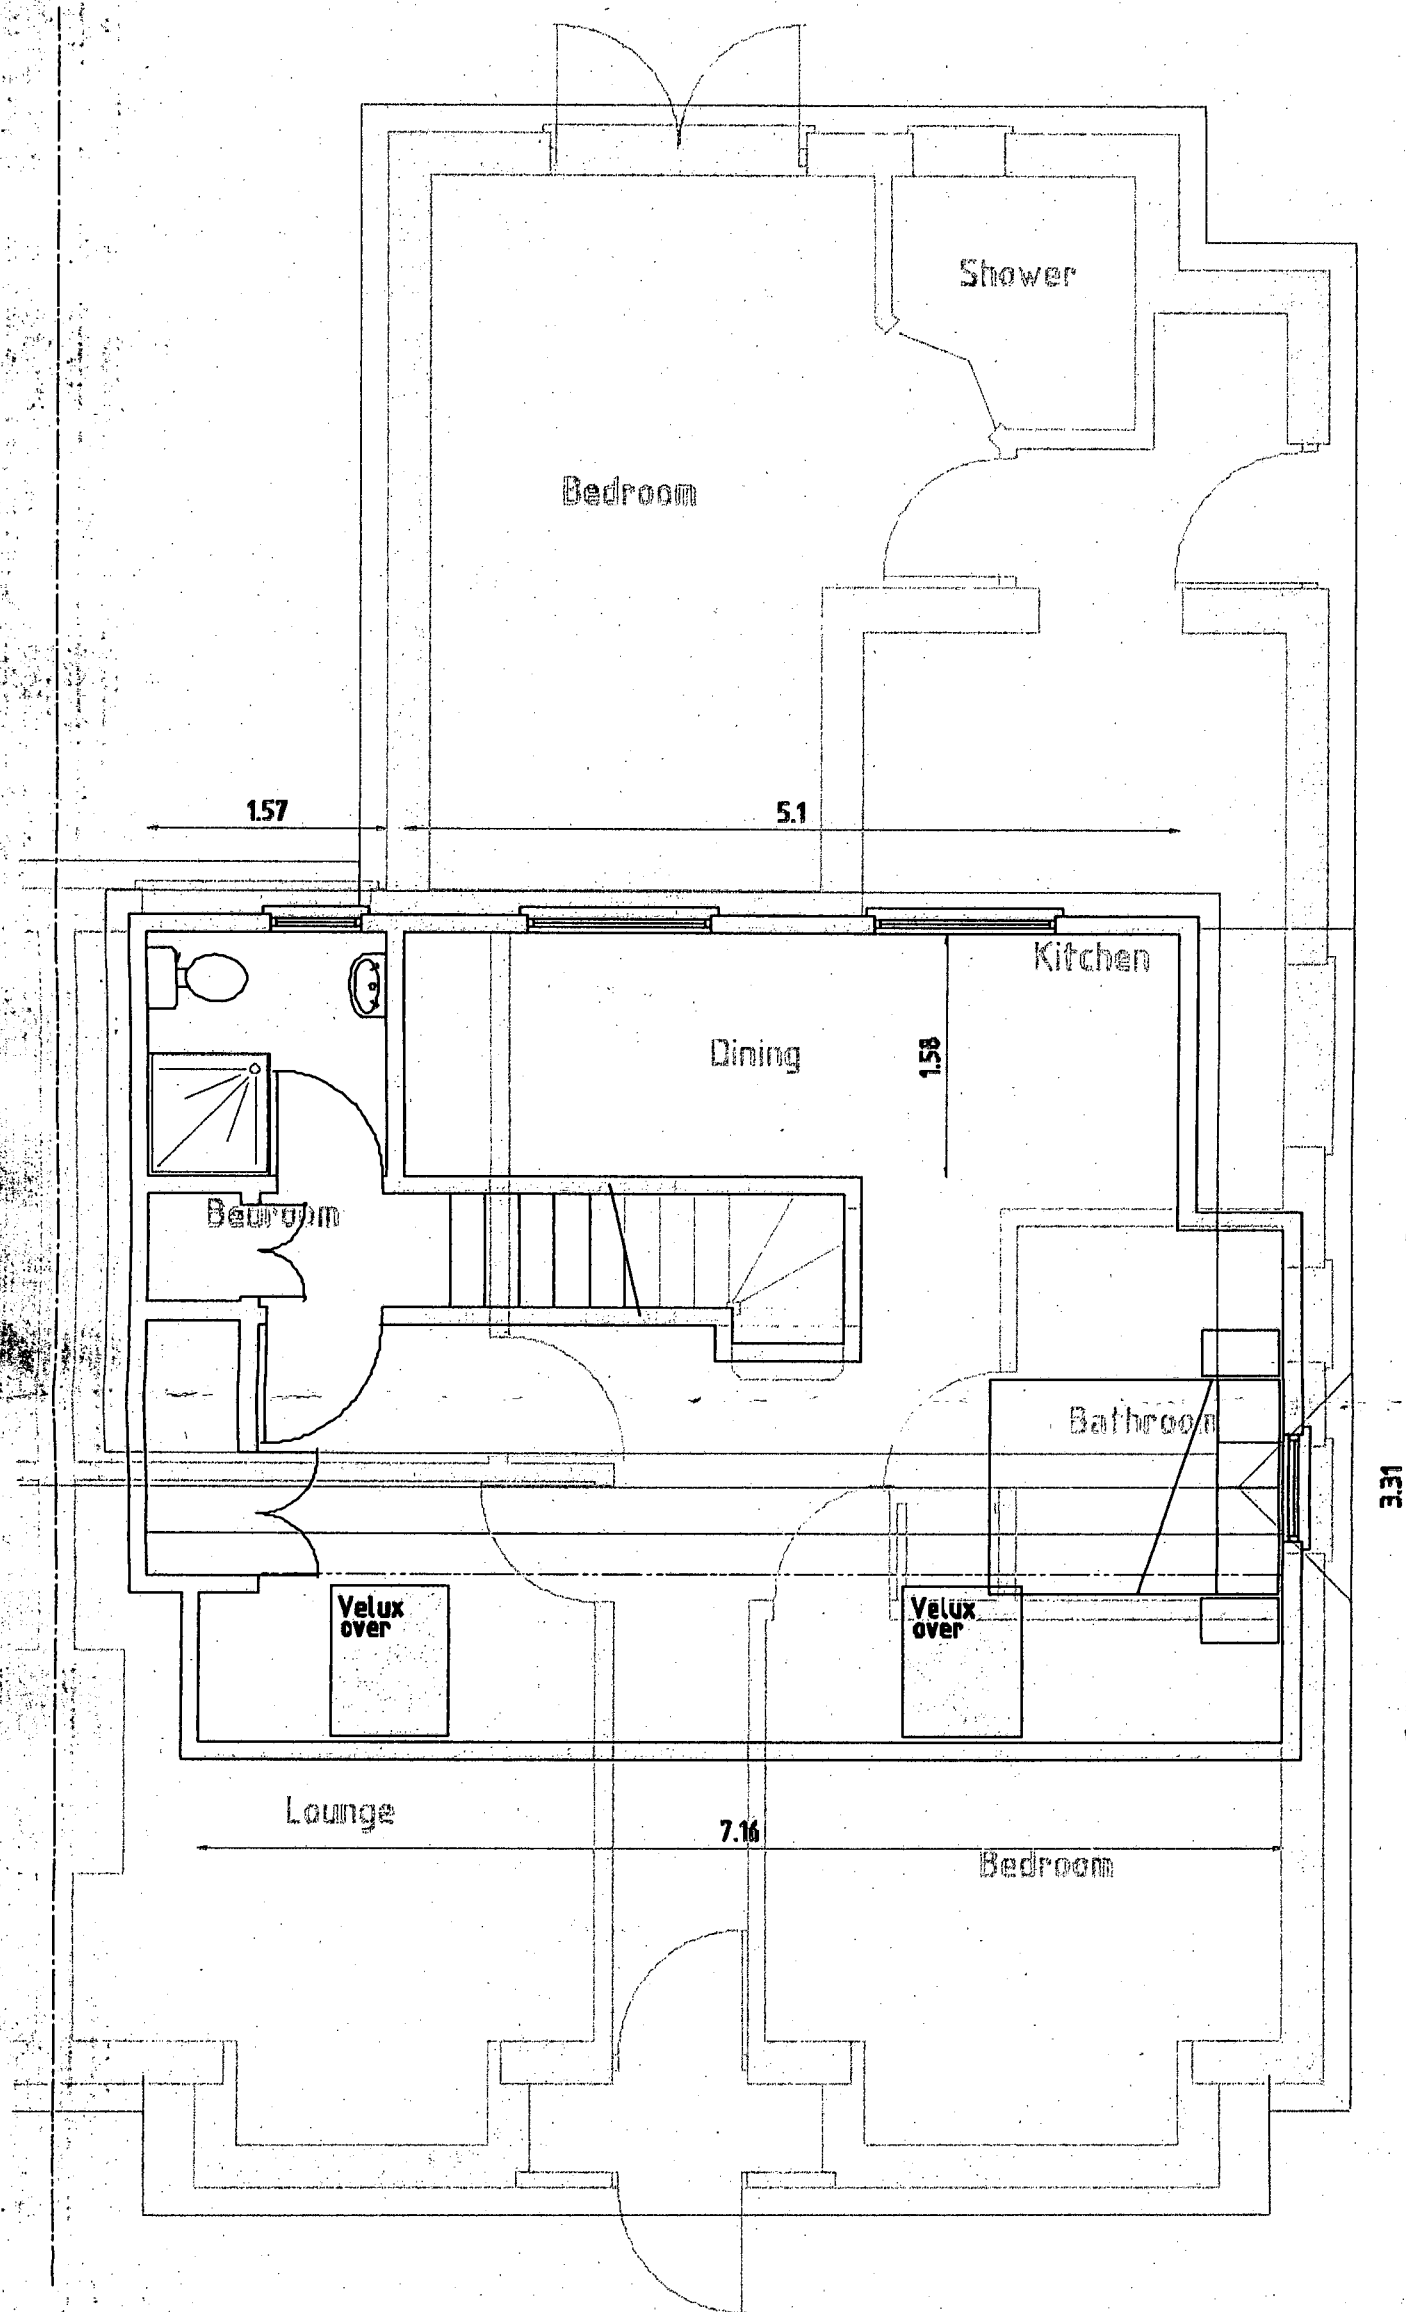

Proposed Roof space layout

- ===== A 1200mm
- B 1980mm
- C 2200mm

PROJECT
Proposed room in the roof at
20 Warren Crescent,
East Preston.

CLIENT Mrs S Thayre

Scales
1:50, 1:100
1:500, 1:1250

Date
Aug 2007

Drawn
srb

Revisions

Drawing No 15/07/21 04