


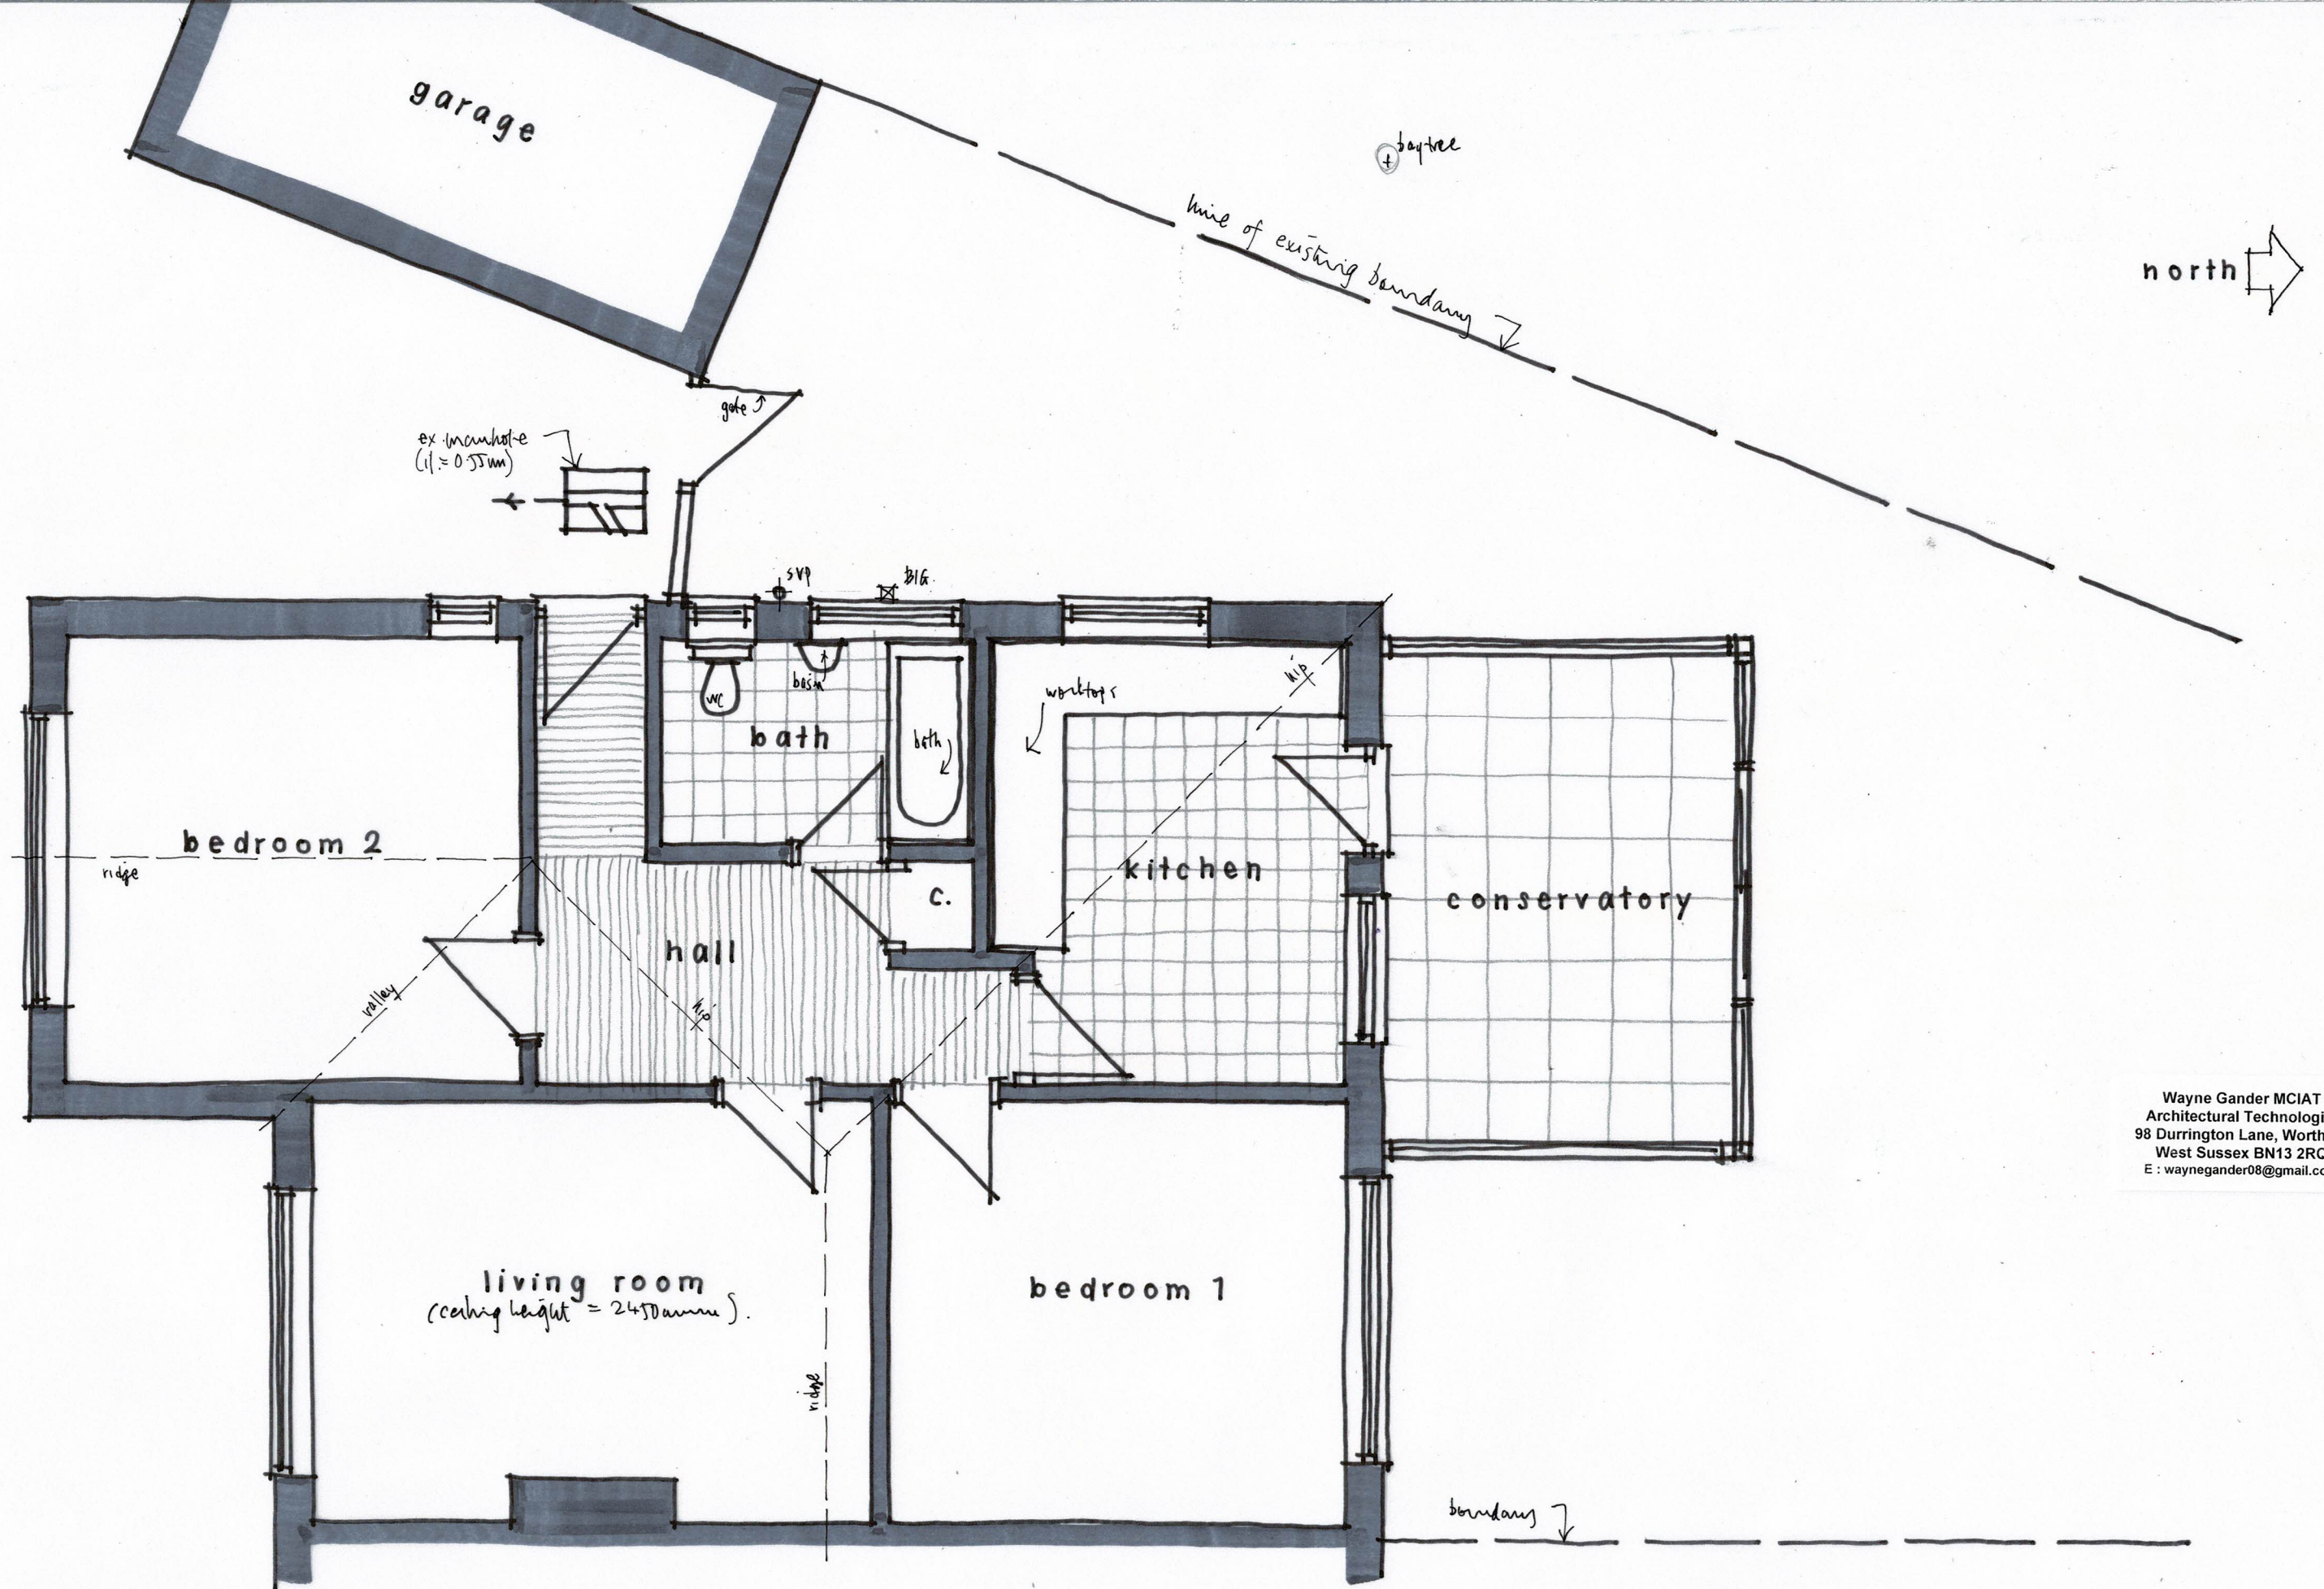

Wayne Gander MCIAT
Architectural Technologist
98 Durrington Lane, Worthing
West Sussex BN13 2RQ
E: waynegander08@gmail.com

34 ORCHARD ROAD, EAST PRESTON
Existing details 01

Oct 2021