


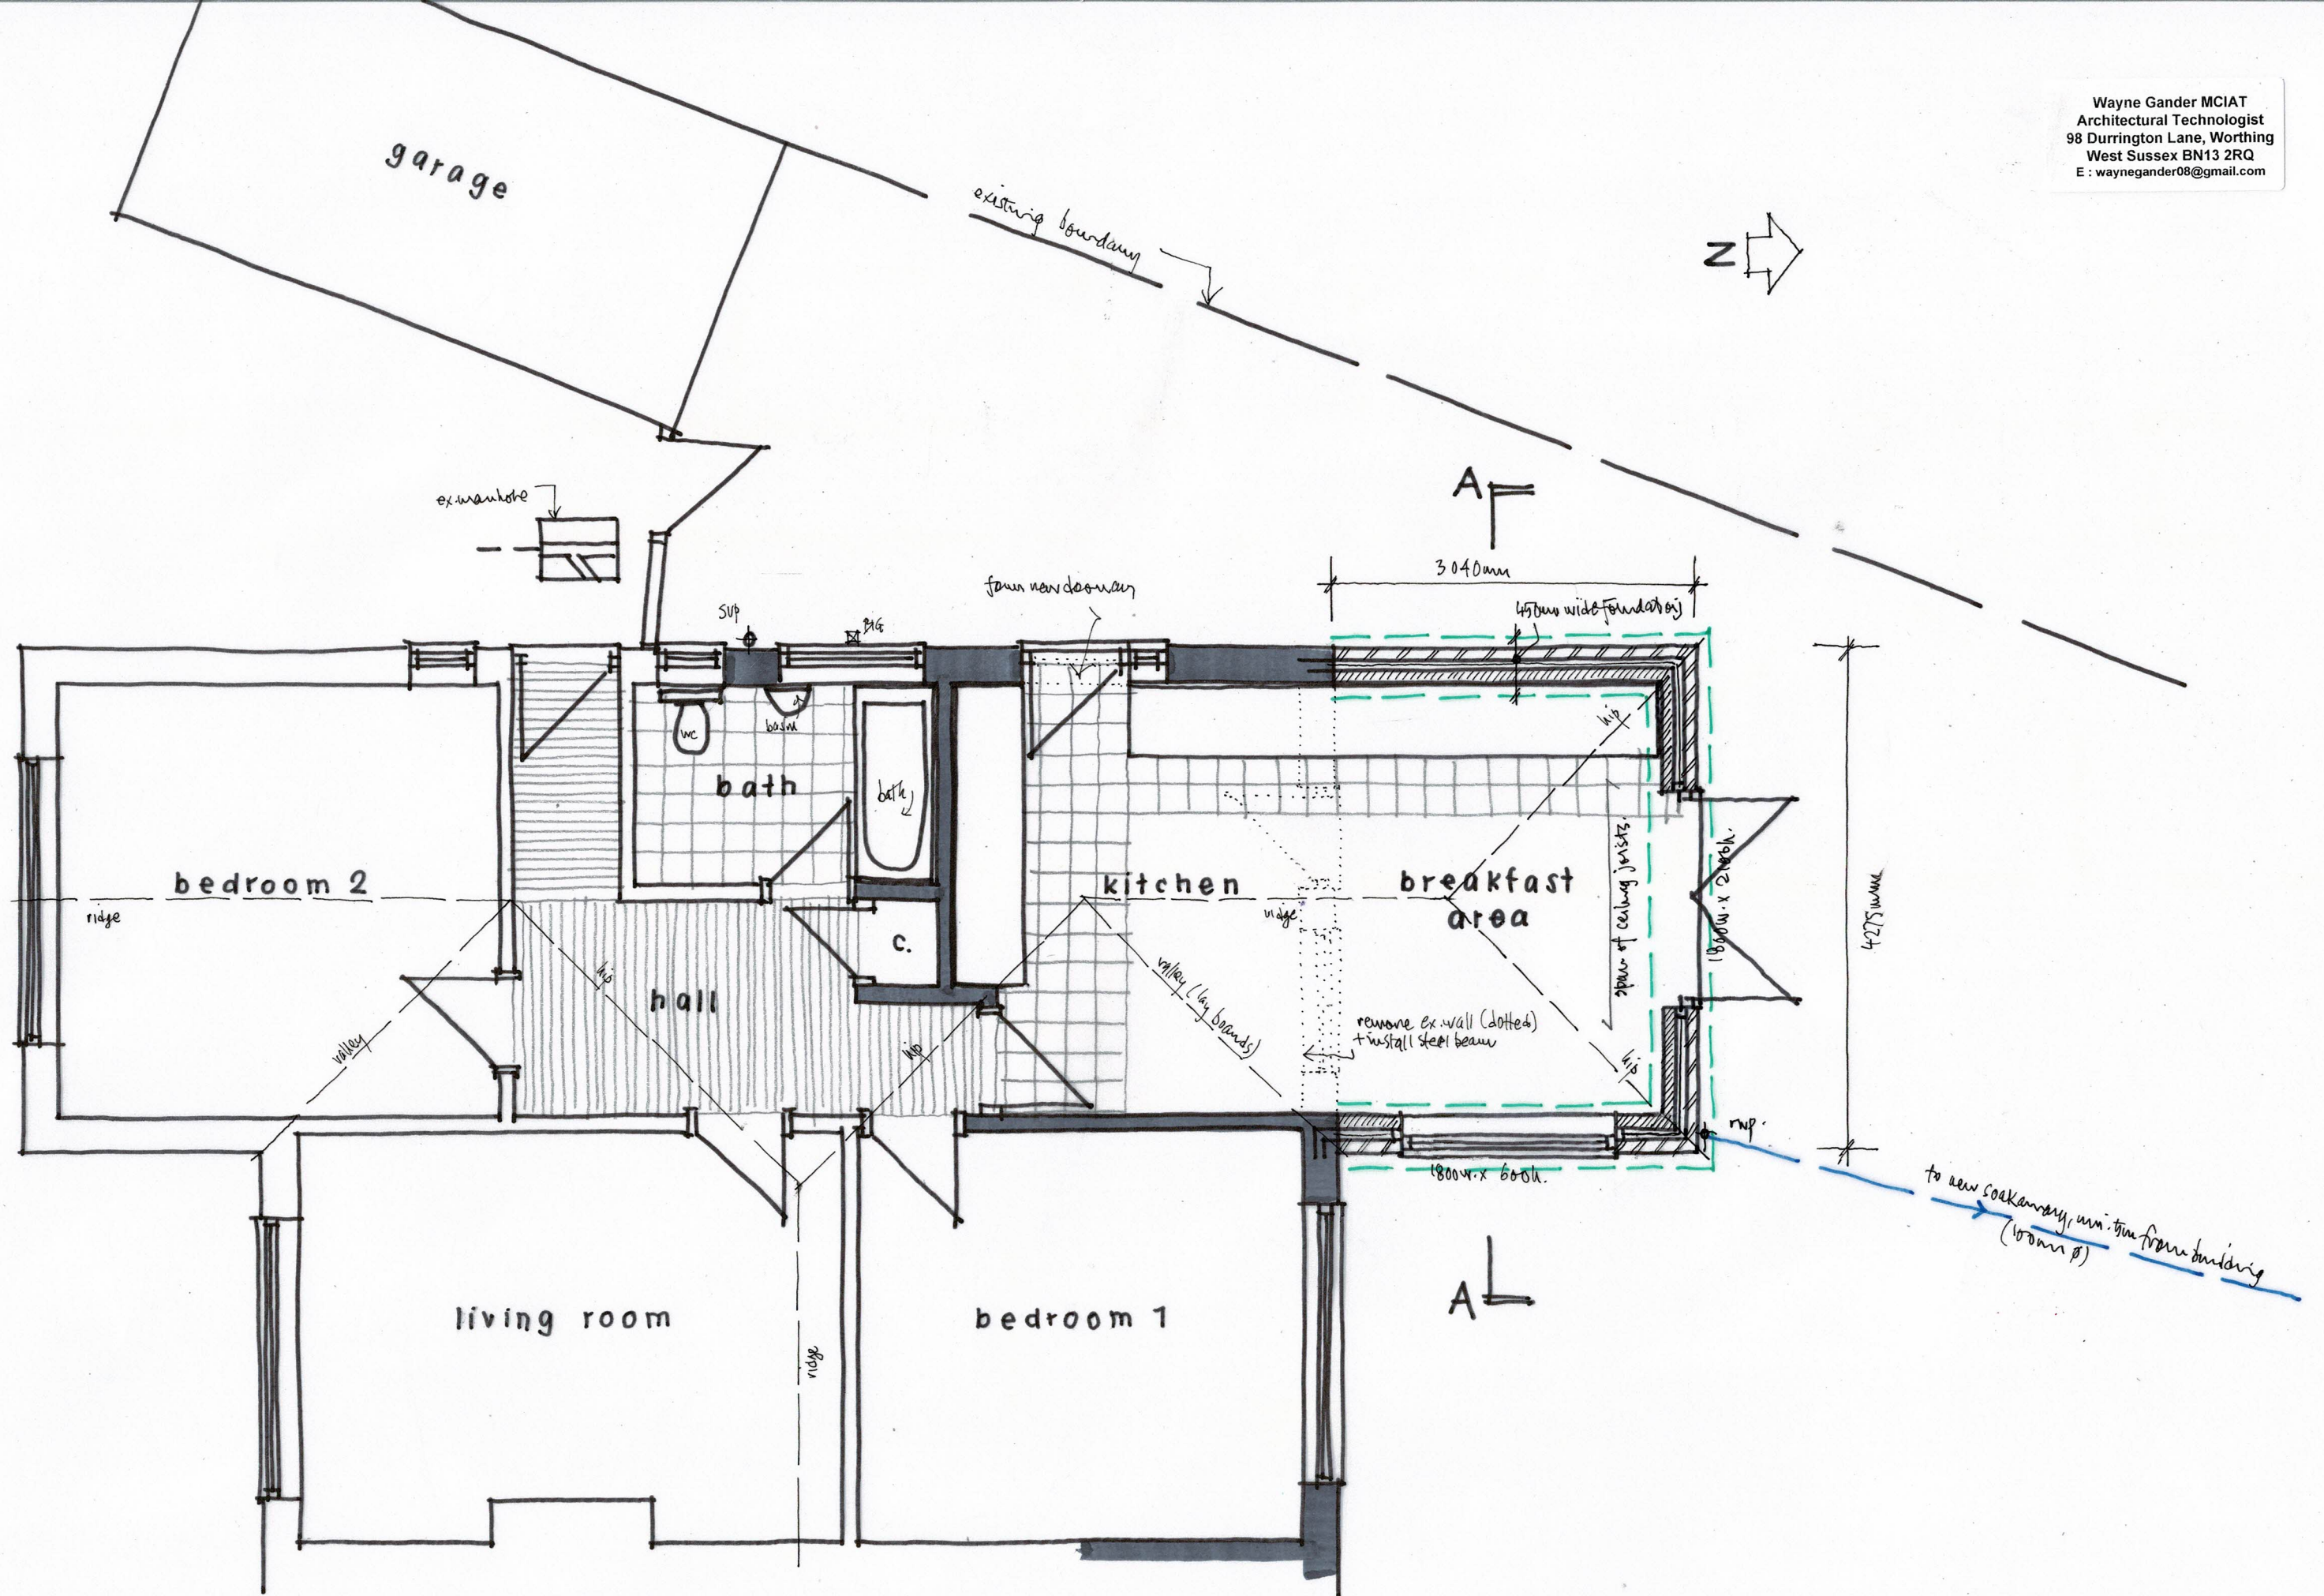

GROUND FLOOR PLAN 1:50 @ A3

34 ORCHARD ROAD, EAST PRESTON  
Proposals 03

Oct 2021