

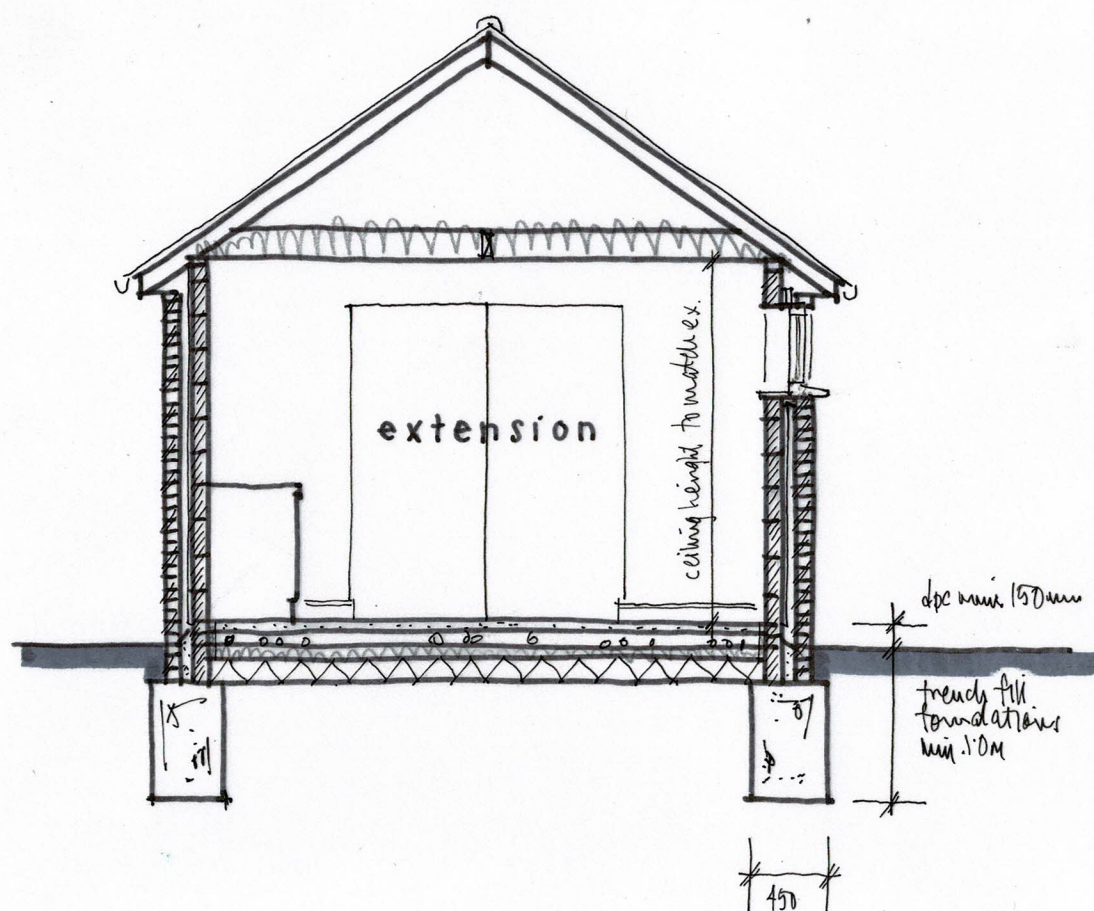


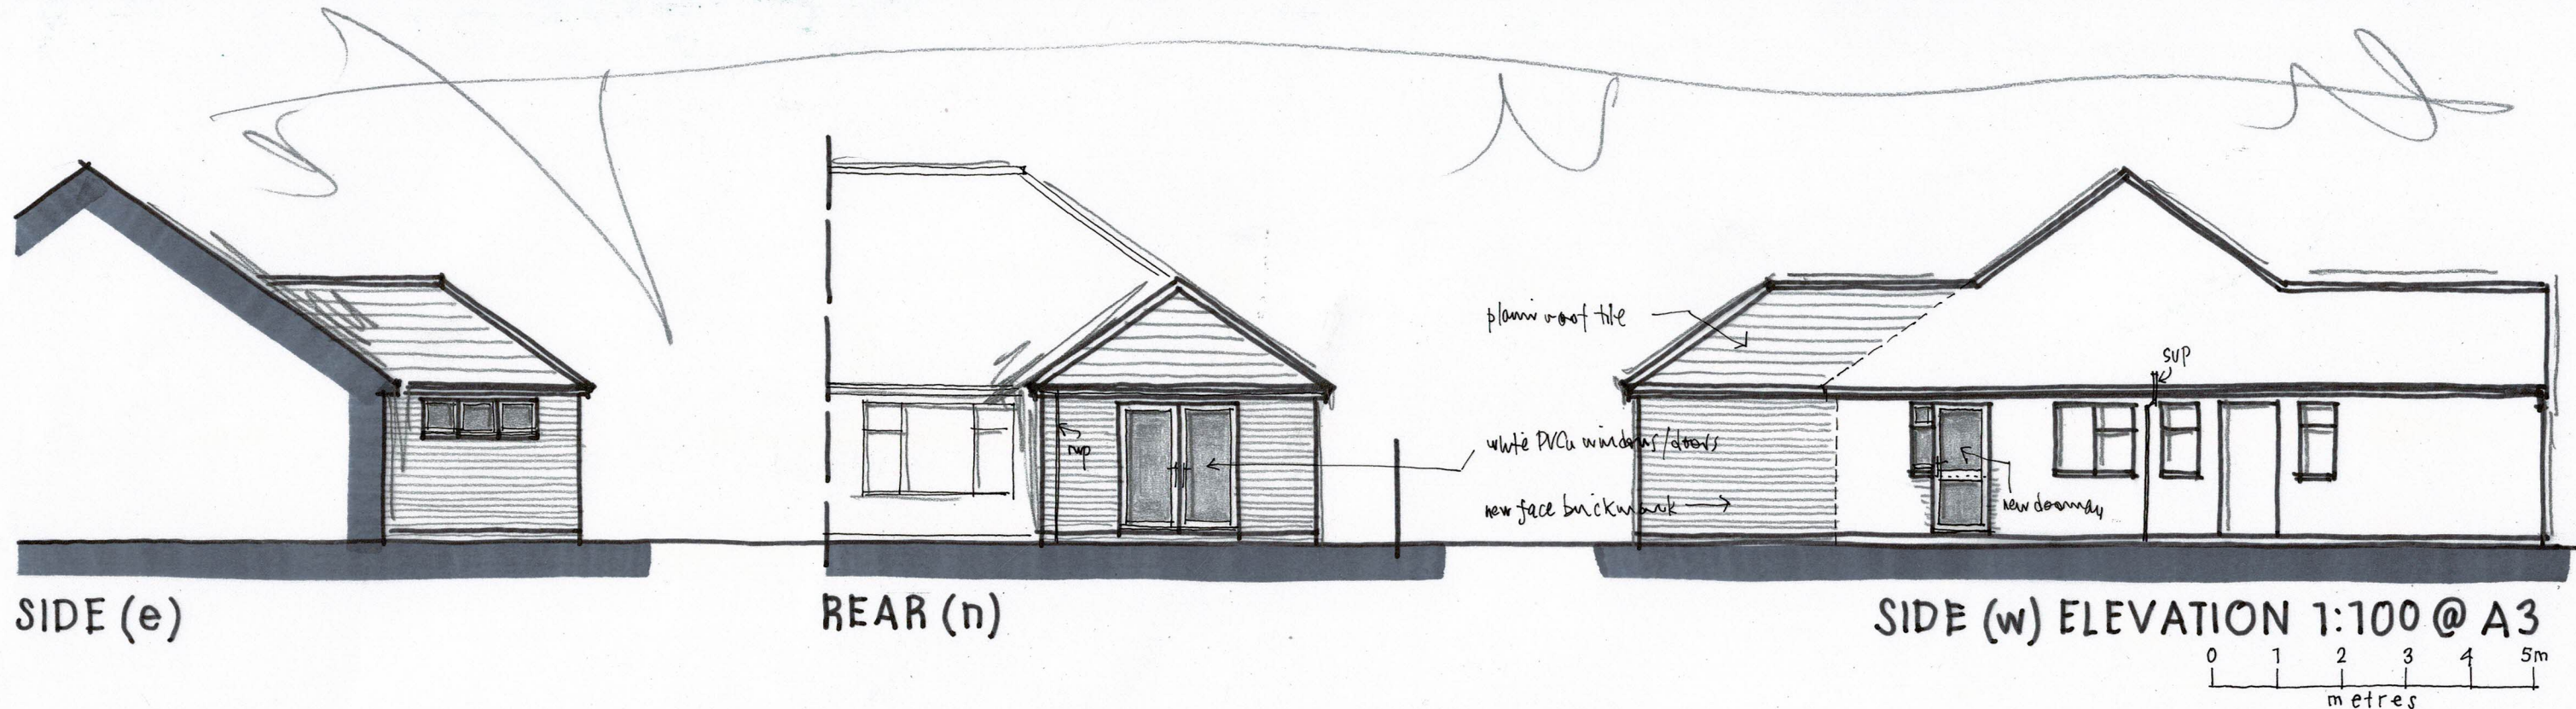

SECTION A-A 1:50

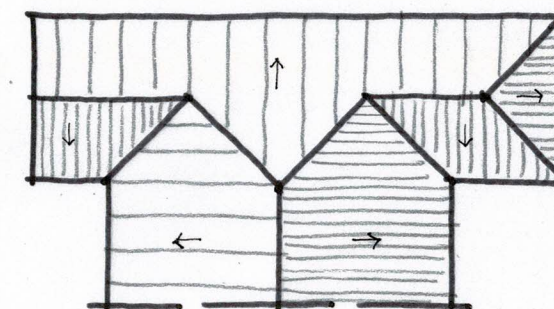

ROOF PLAN 1:200

Wayne Gander MCIAT
Architectural Technologist
98 Durrington Lane, Worthing
West Sussex BN13 2RQ
E: waynegander08@gmail.com

34 ORCHARD ROAD, EAST PRESTON
Proposals 04

Oct 2021