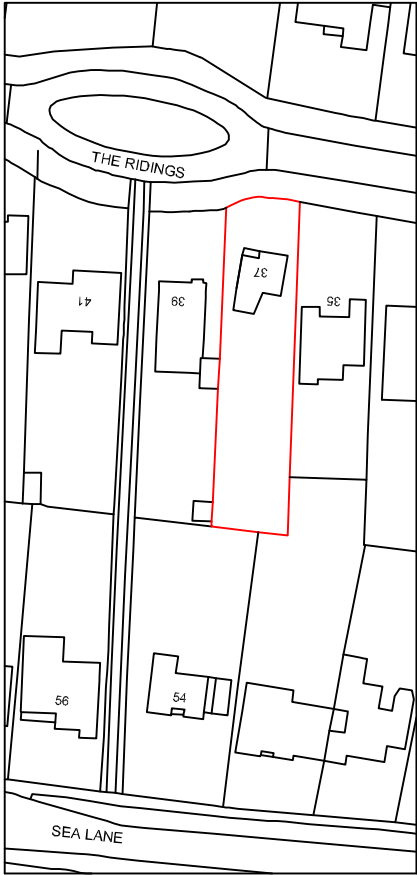


Your Home Plans Ltd
The Raftery, Aldwick Road,
Aldwick, PO21 3RN
0800 6127 664
june@yourhomeplans.co.uk

37 THE RIDINGS
EAST PRESTON
WEST SUSSEX
BN16 2TW

Location Map

Project Number:	37TIE-18	Drawing No:
Date:	1st September 2018	01
Drawn By:	Your Home Plans Ltd	
Checked By:	JFG	

Scale: 1:1250 A4