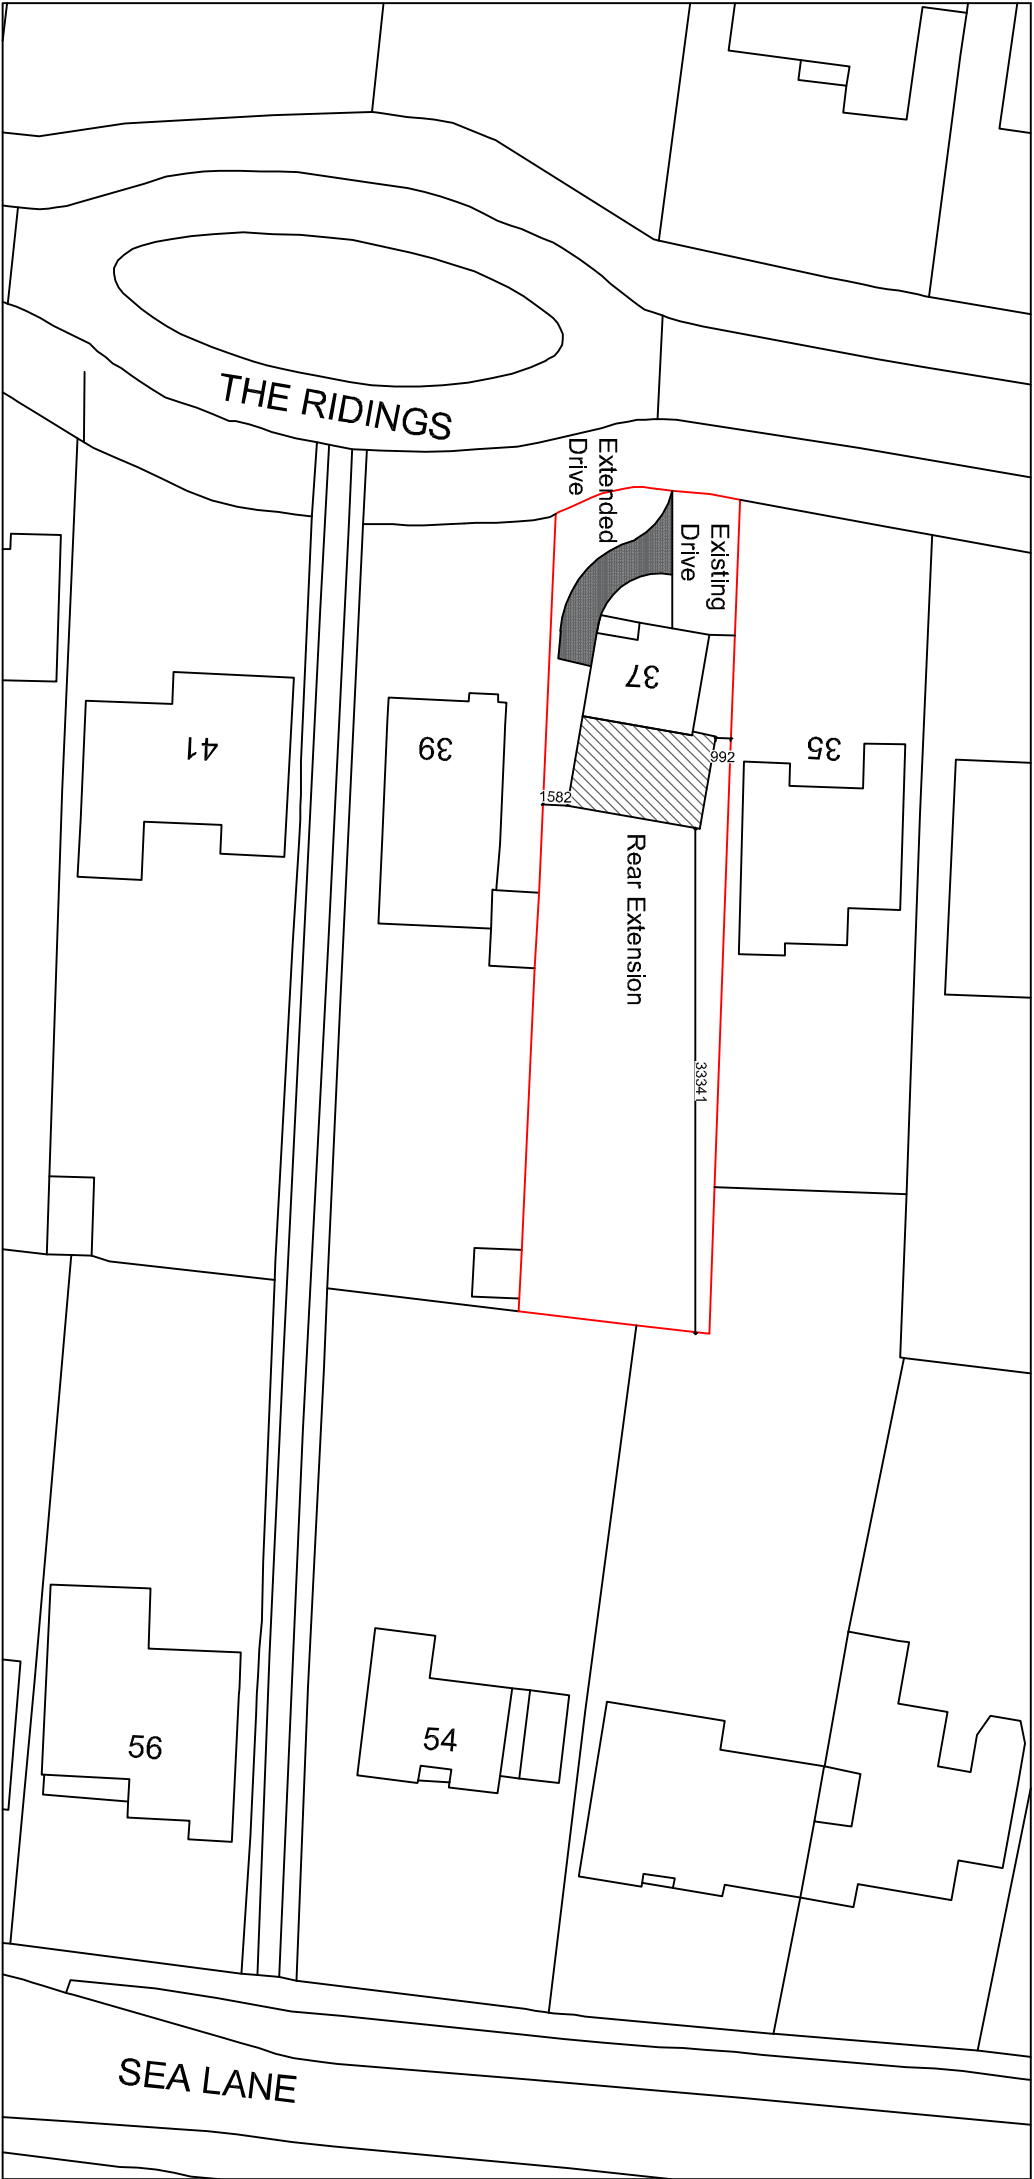


Your Home Plans Ltd
The Rafter's, Aldwick Road,
Aldwick, PO21 3RN
0800 6127 664
june@yourhomeplans.co.uk

**37 THE RIDINGS
EAST PRESTON
WEST SUSSEX
BN16 2TW**

Block Plan

Project Number: 37THE-18 REVA
Date: 10th October 2018
Drawn By: Your Home Plans Ltd
Checked By: JEG

Drawing No:
01

Scale: 1:500 A3