




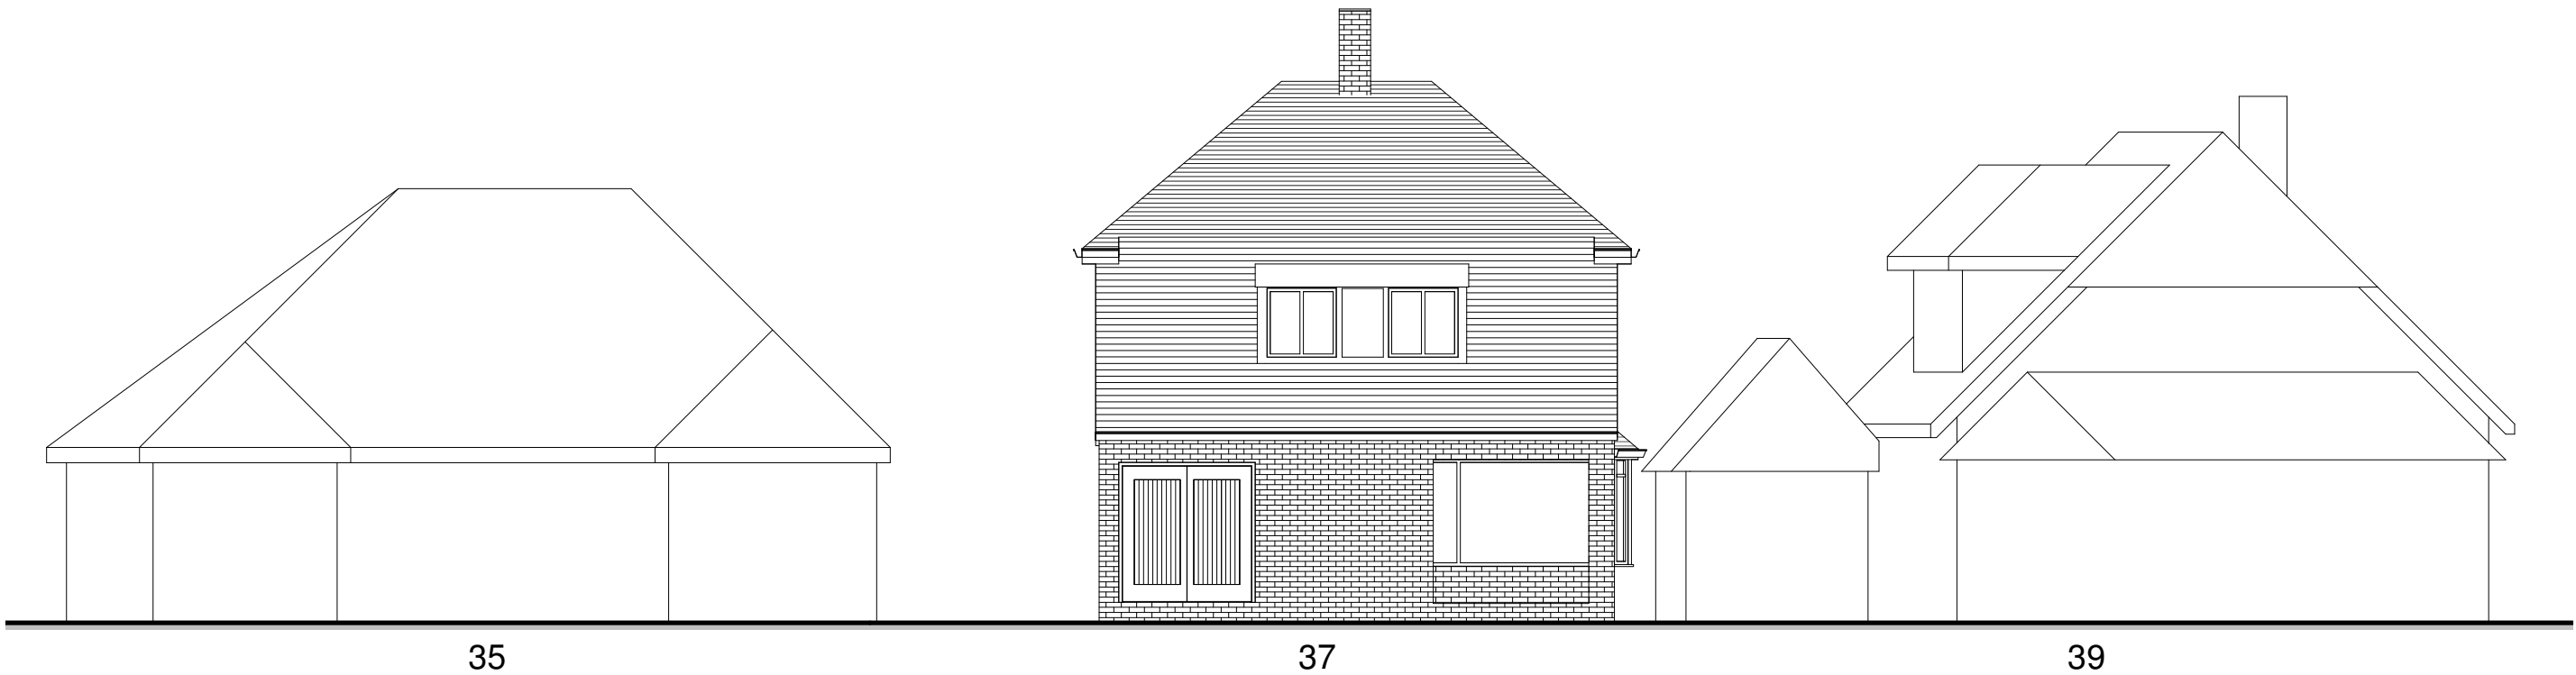

Existing Street Scene
1 : 100

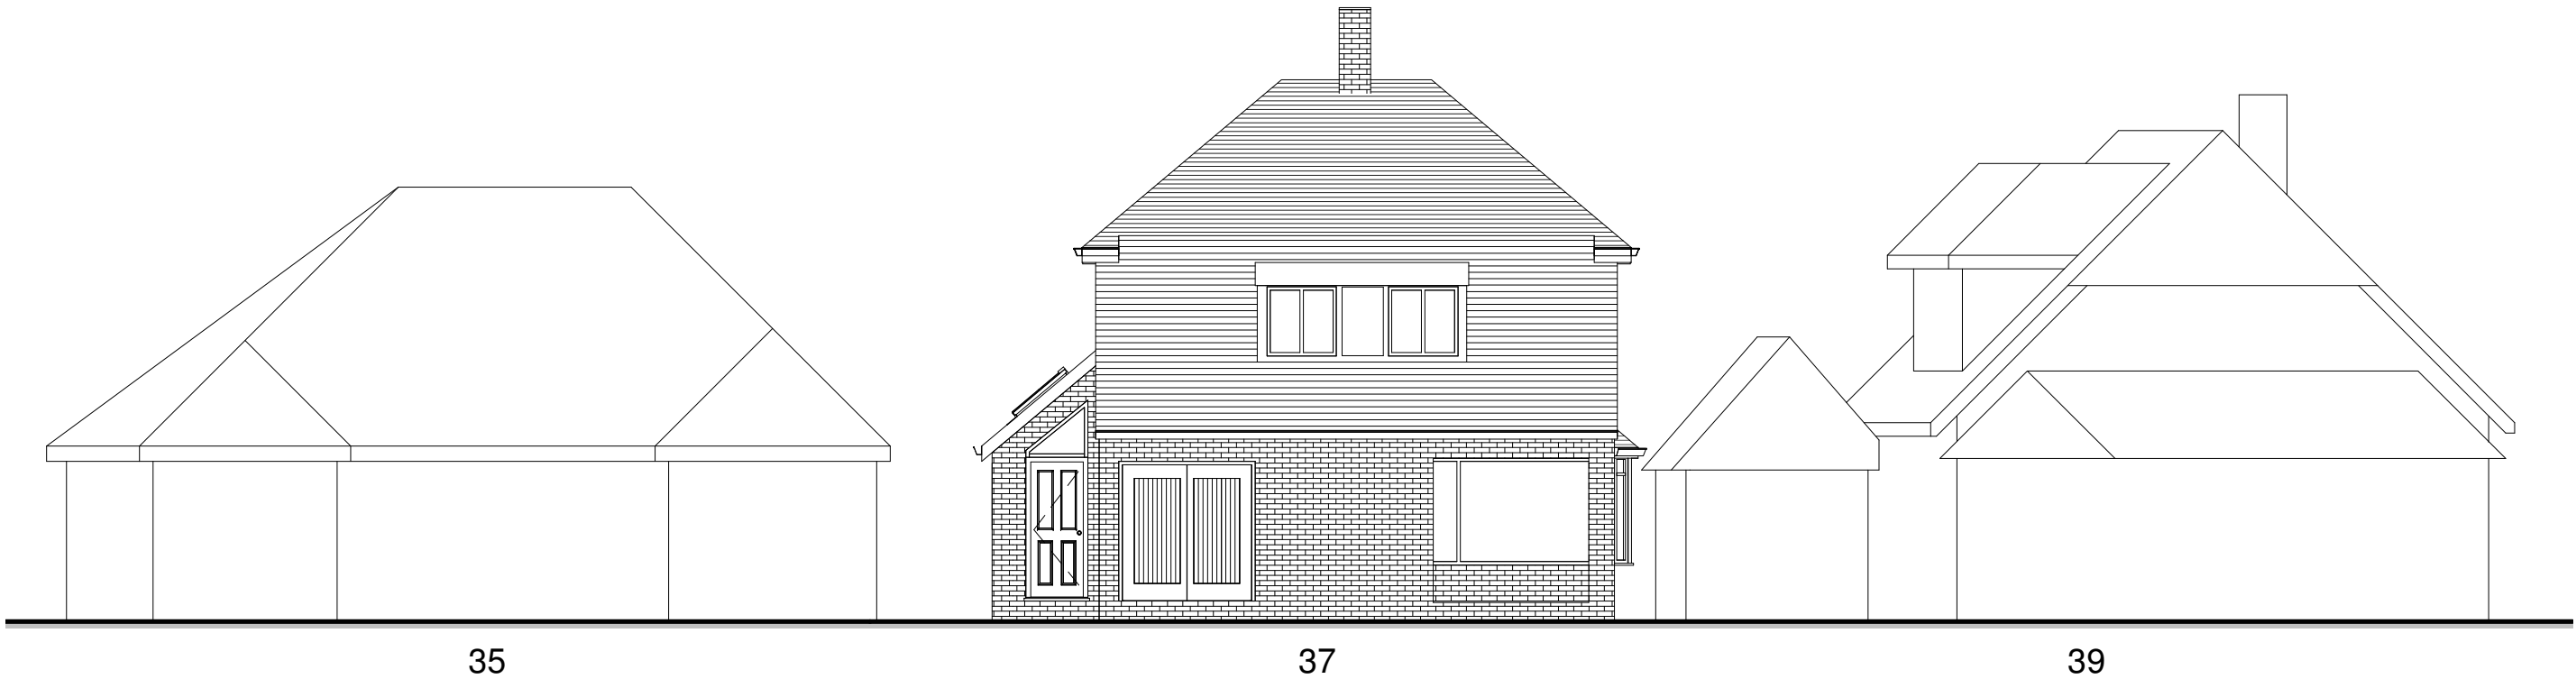

Proposed Street Scene
1 : 100

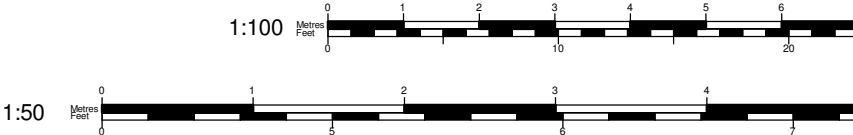

Tel: 0800 6127 664
www.yourhomeplans.co.uk

Your Home Plans



These drawings are for approval purposes. Materials and products should not be ordered based on scaling from drawings as errors may occur along existing building lines. All measurements and supporting elements are to be checked on site. Refer to Your Home Plans if any discrepancies are found.

Mr & Mrs Baker
37 The Ridings
East Preston
West Sussex
BN16 2TW

Street Scene

Project number 37THE-18
Date 3rd December 2018
Drawn by JG
Checked by Checker

A105

Scale 1 : 100