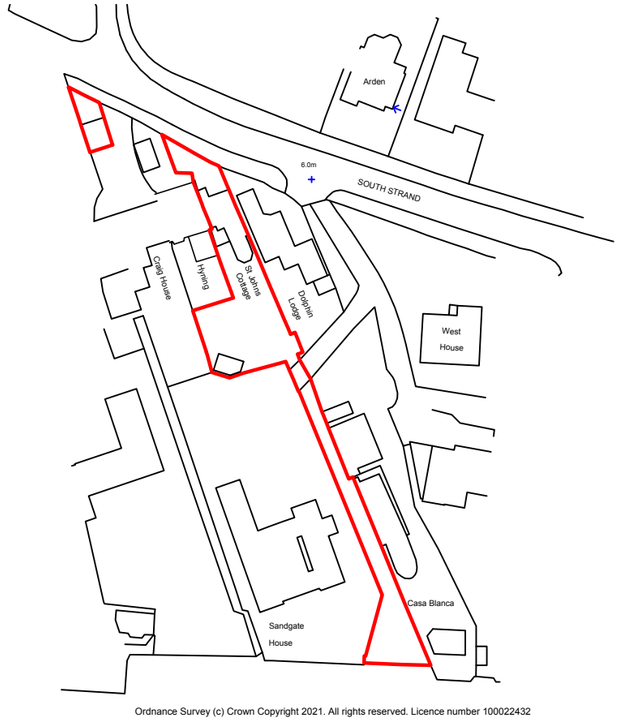

Ordnance Survey (c) Crown Copyright 2021. All rights reserved. Licence number 100022432

Location Plan
1:1250

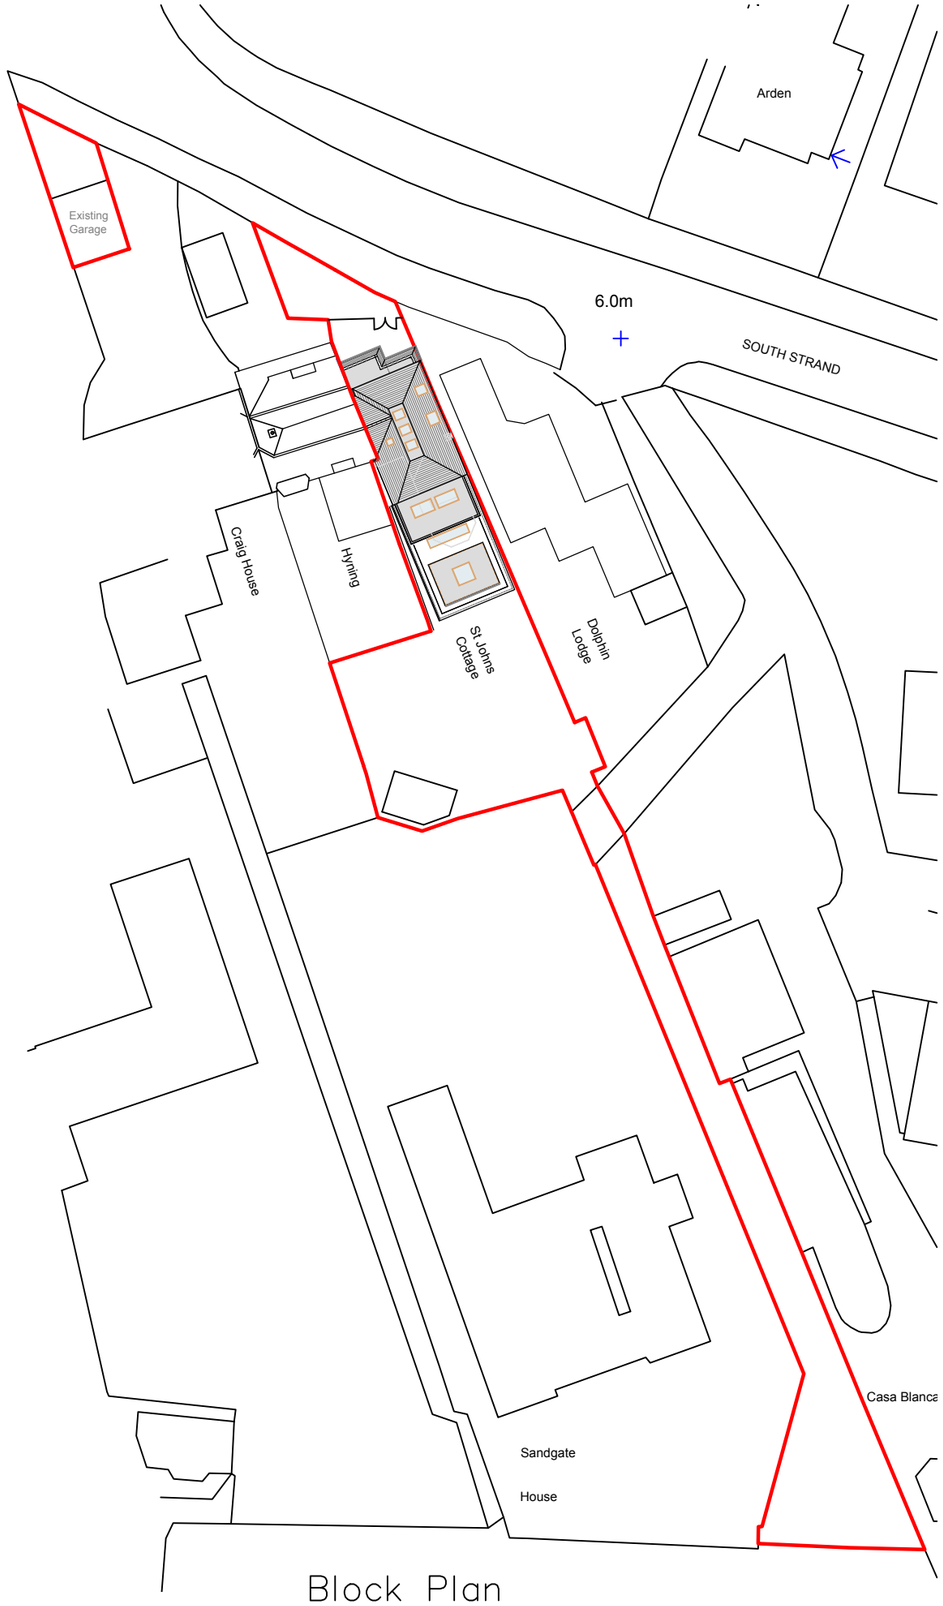

Block Plan
1:500

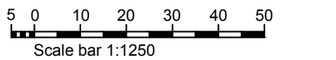

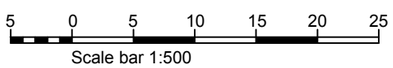

Notes:

Red line depicts boundary of application site

Revisions:

This drawing is the property of Fuller Architects and is not to be copied reproduced, retained or disclosed to any unauthorised person either wholly or in part without prior consent. Do not scale from this drawing except for Planning purposes. Use all figured dimensions only. All figured dimensions to be checked on site prior to construction. All discrepancies, errors and omissions to be reported to Fuller Associates prior to construction. Layout and dimensions existing building to be checked on site.

FULLER ARCHITECTS

10-11 The Parade, Willowhayne Crescent,
East Preston, West Sussex BN16 1NS

tel: 01903 774754

email: architectural@fuller-associates.co.uk
www.fuller-associates.co.uk

Job Title

St. John's Cottage, South Strand, East Preston

Client

Mr J Chatterton

Drawing Name

Location and Block Plan

Drawing Status

Planning

Drawn by ALP Date Oct 23

Checked by DF Date Oct 23

Drawing Scale

1:1250, 1:500 at A3

Drawing No | Status | Revision

213076/ 01

ARUN DISTRICT COUNCIL EP/146/23/NMA