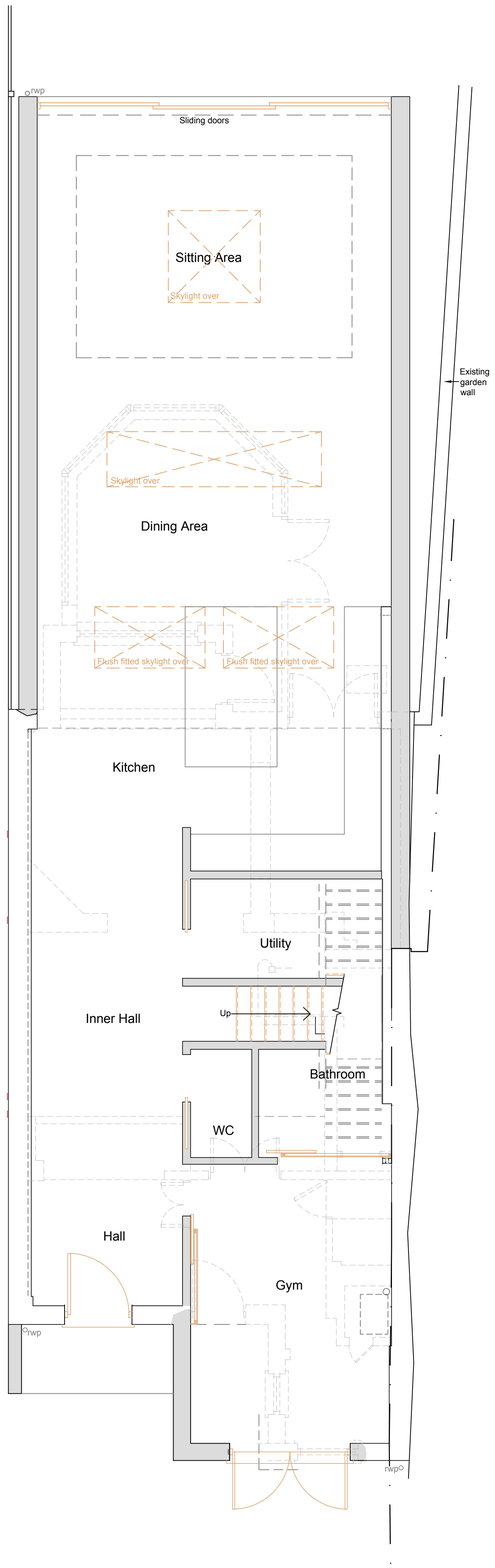

Ground Floor Plan
1:50

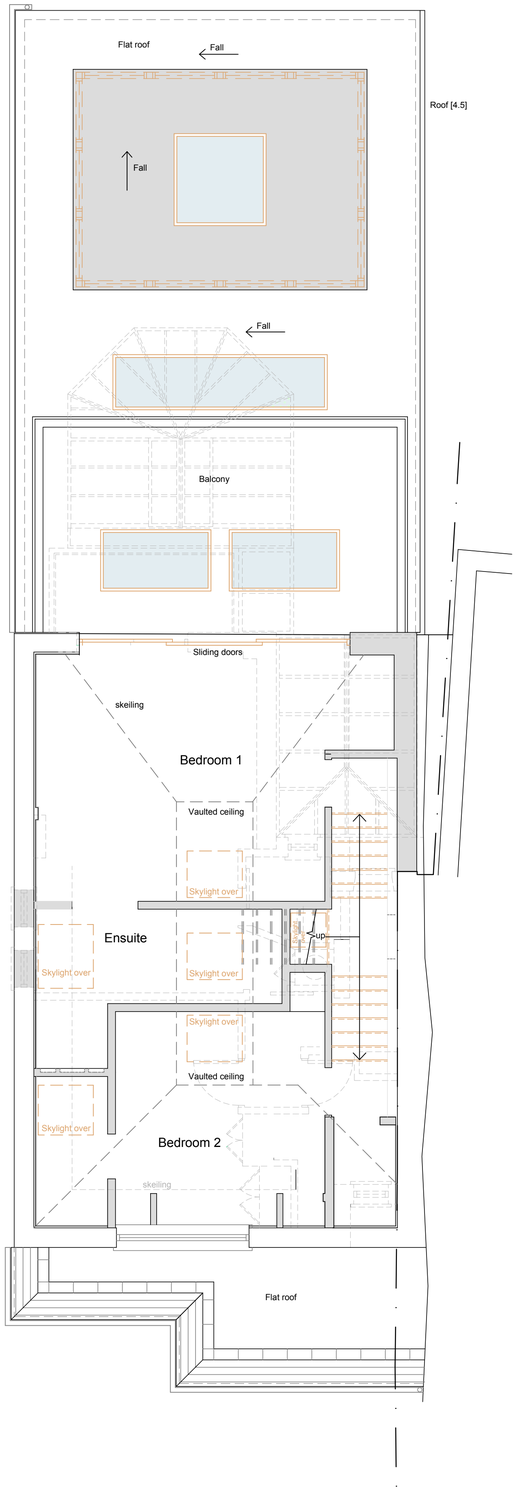

First Floor Plan
1:50

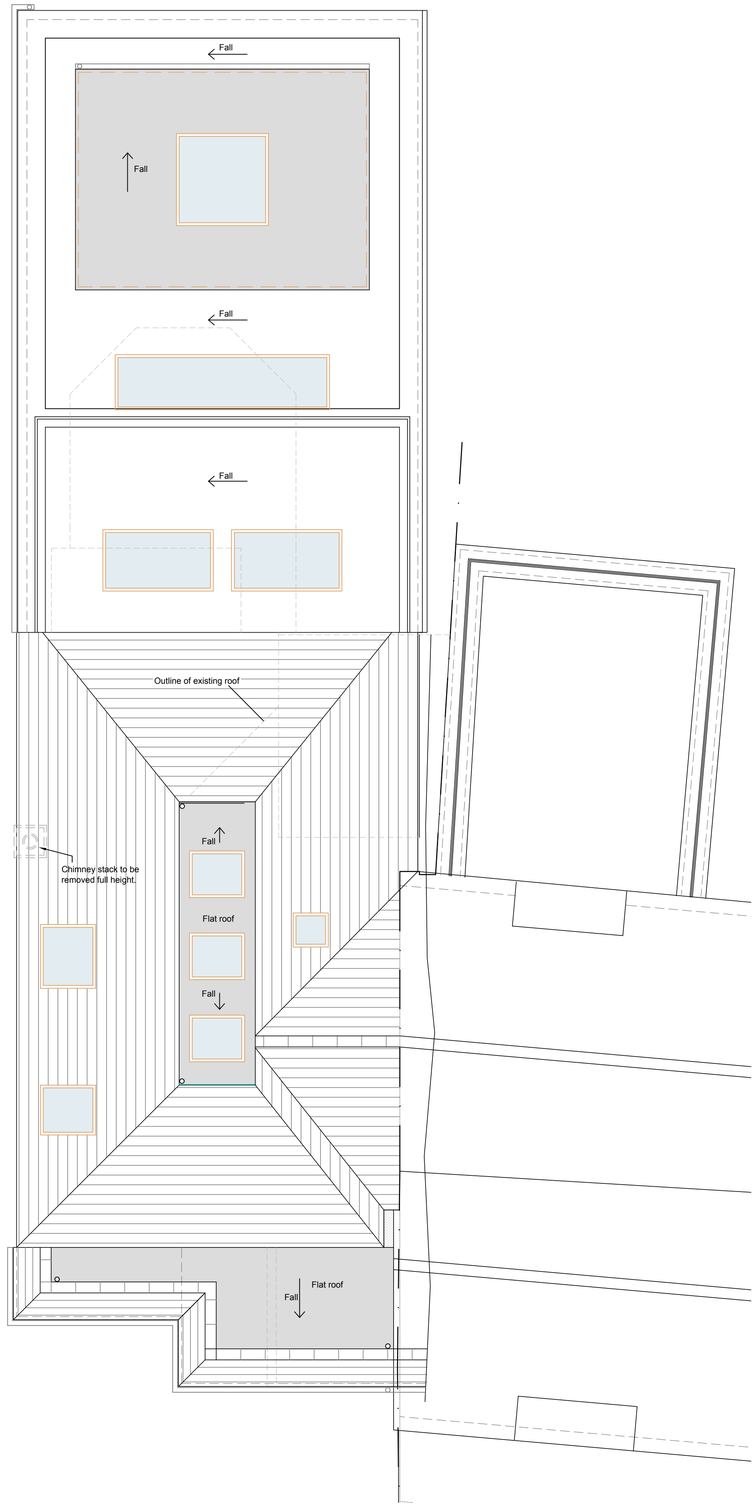

Roof Plan 1:50

1 0 5 10
Scale bar 1:50

Notes:

Revisions:

This drawing is the property of Fuller Architects and is not to be copied reproduced, retained or disclosed to any unauthorised person either wholly or in part without prior consent. Do not scale from this drawing except for Planning purposes. Use all figured dimensions only. All figured dimensions to be checked on site prior to construction. All discrepancies, errors and omissions to be reported to Fuller Associates prior to construction. Layout and dimensions existing building to be checked on site.

FULLER ARCHITECTS
10-11 The Parade, Willowhayne Crescent,
East Preston, West Sussex BN16 1NS
tel: 01903 774754
email: architectural@fuller-associates.co.uk
www.fuller-associates.co.uk

Job Title
St. John's Cottage, South Strand, East Preston

Client
Mr J Chatterton

Drawing Name
Floor Plans and Roof Plan - Proposed

Drawing Status
Planning

Drawn by ALP Date Oct 23

Checked by DF Date Oct 23

Drawing Scale
1:50 at A1

Drawing No 213076/ 02

Status

Revision