




block plan
1 : 500



location plan
1 : 1250

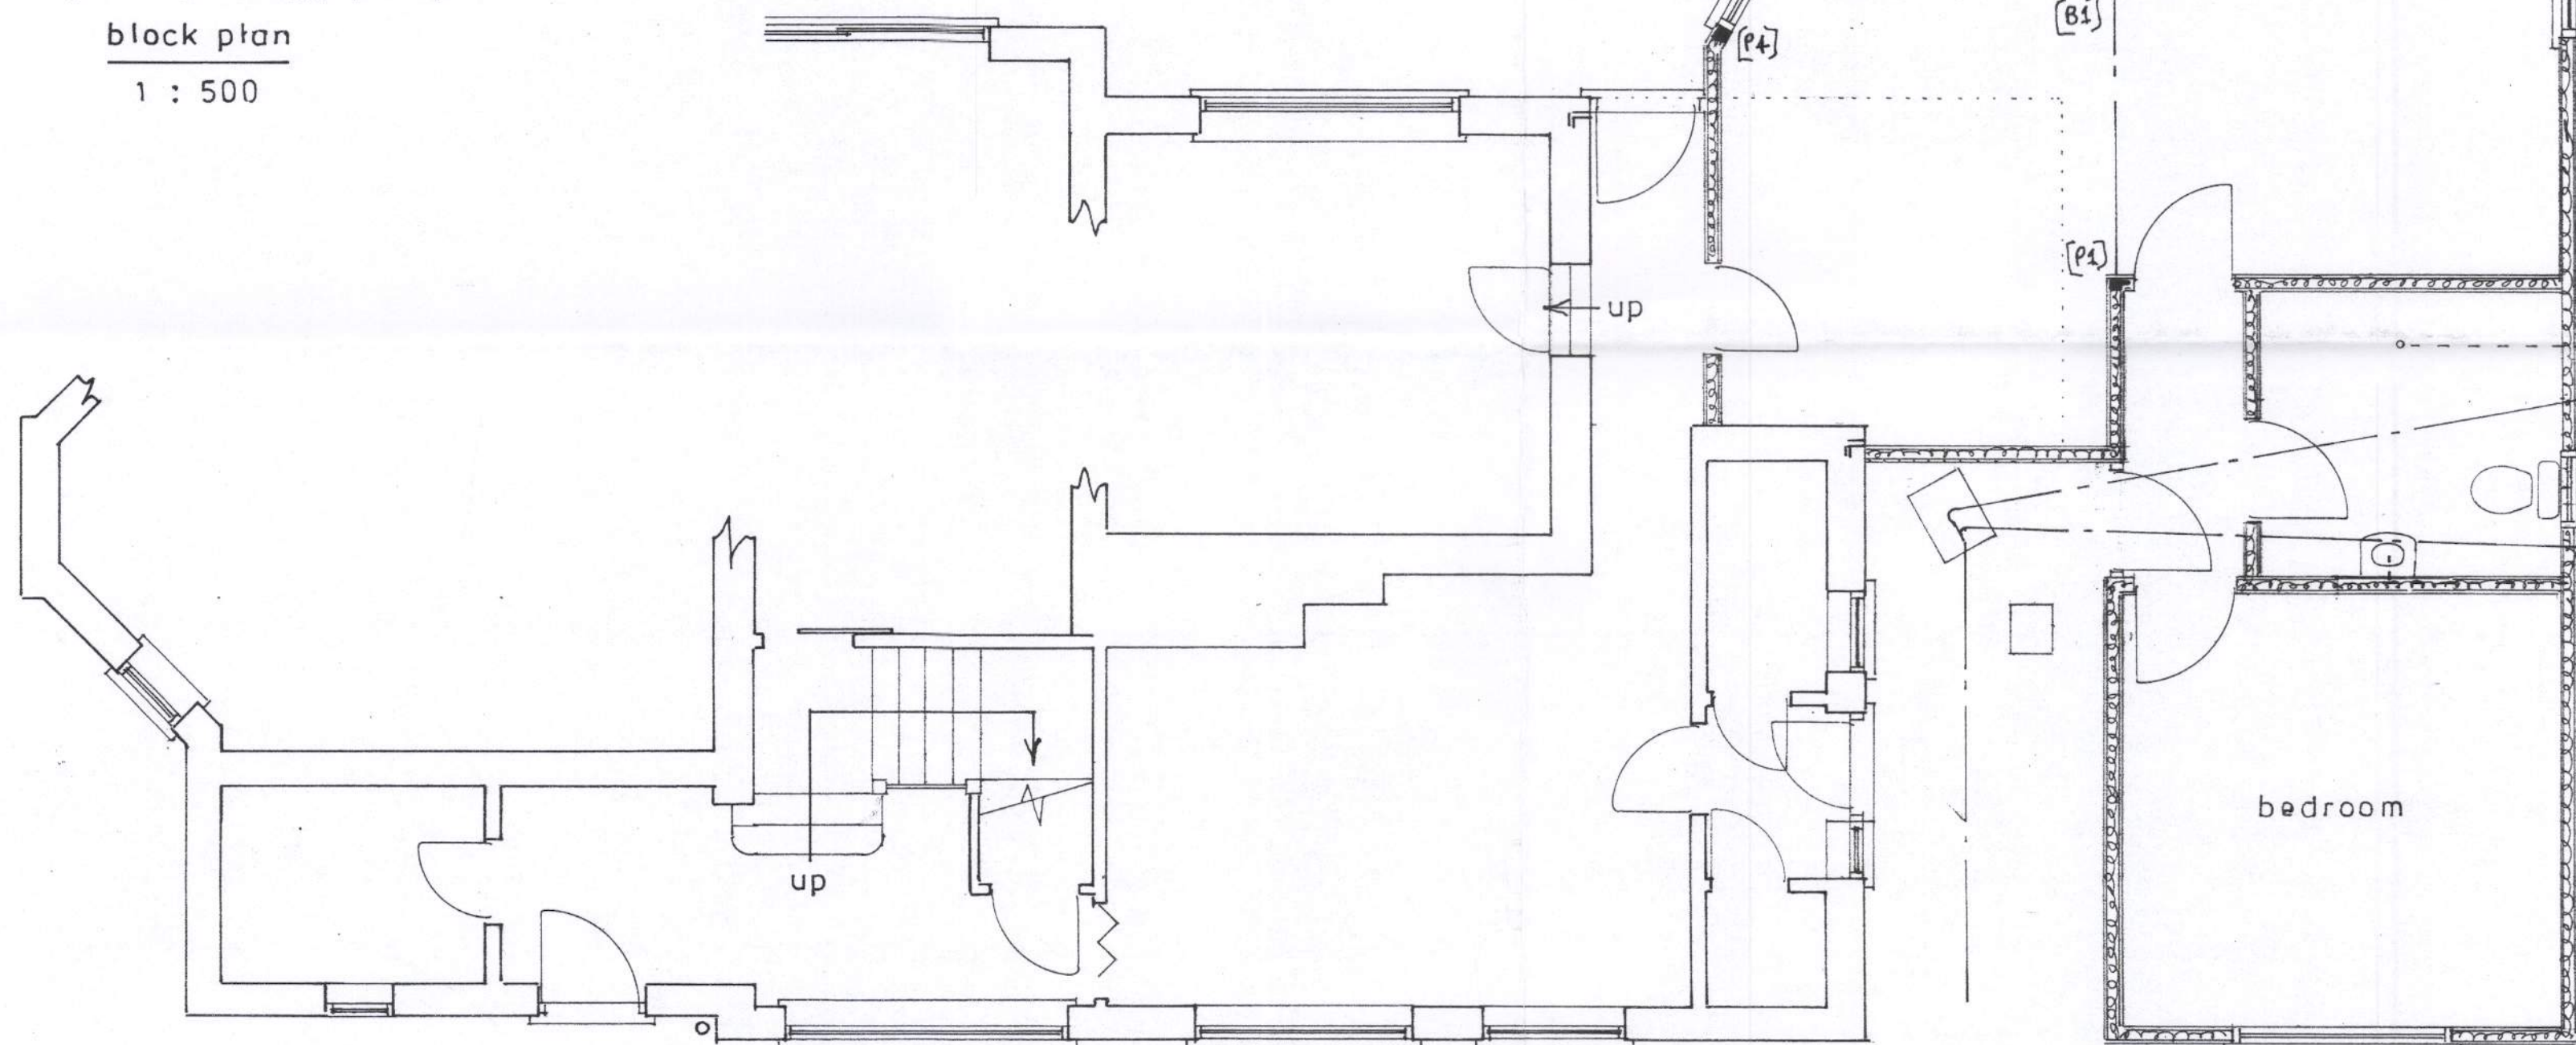

Ground floor plan
1 : 50

Proposed

PROPOSED SINGLE STOREY AND 1ST FLOOR EXTENSIONS AT 12, WILLOWHAYNE AVE.,
EAST PRESTON FOR MR. & MRS. B. SMITH AND MRS. L. WRIGHT.

sheet 1 b of 4

Bryan Butcher
Rainbow Cottage
Nyetimber Lane
Bognor Regis PO21 3JX
01243 266871
07973 233442
bryan.butcher@btinternet.com
www.bryanbutcher.com