


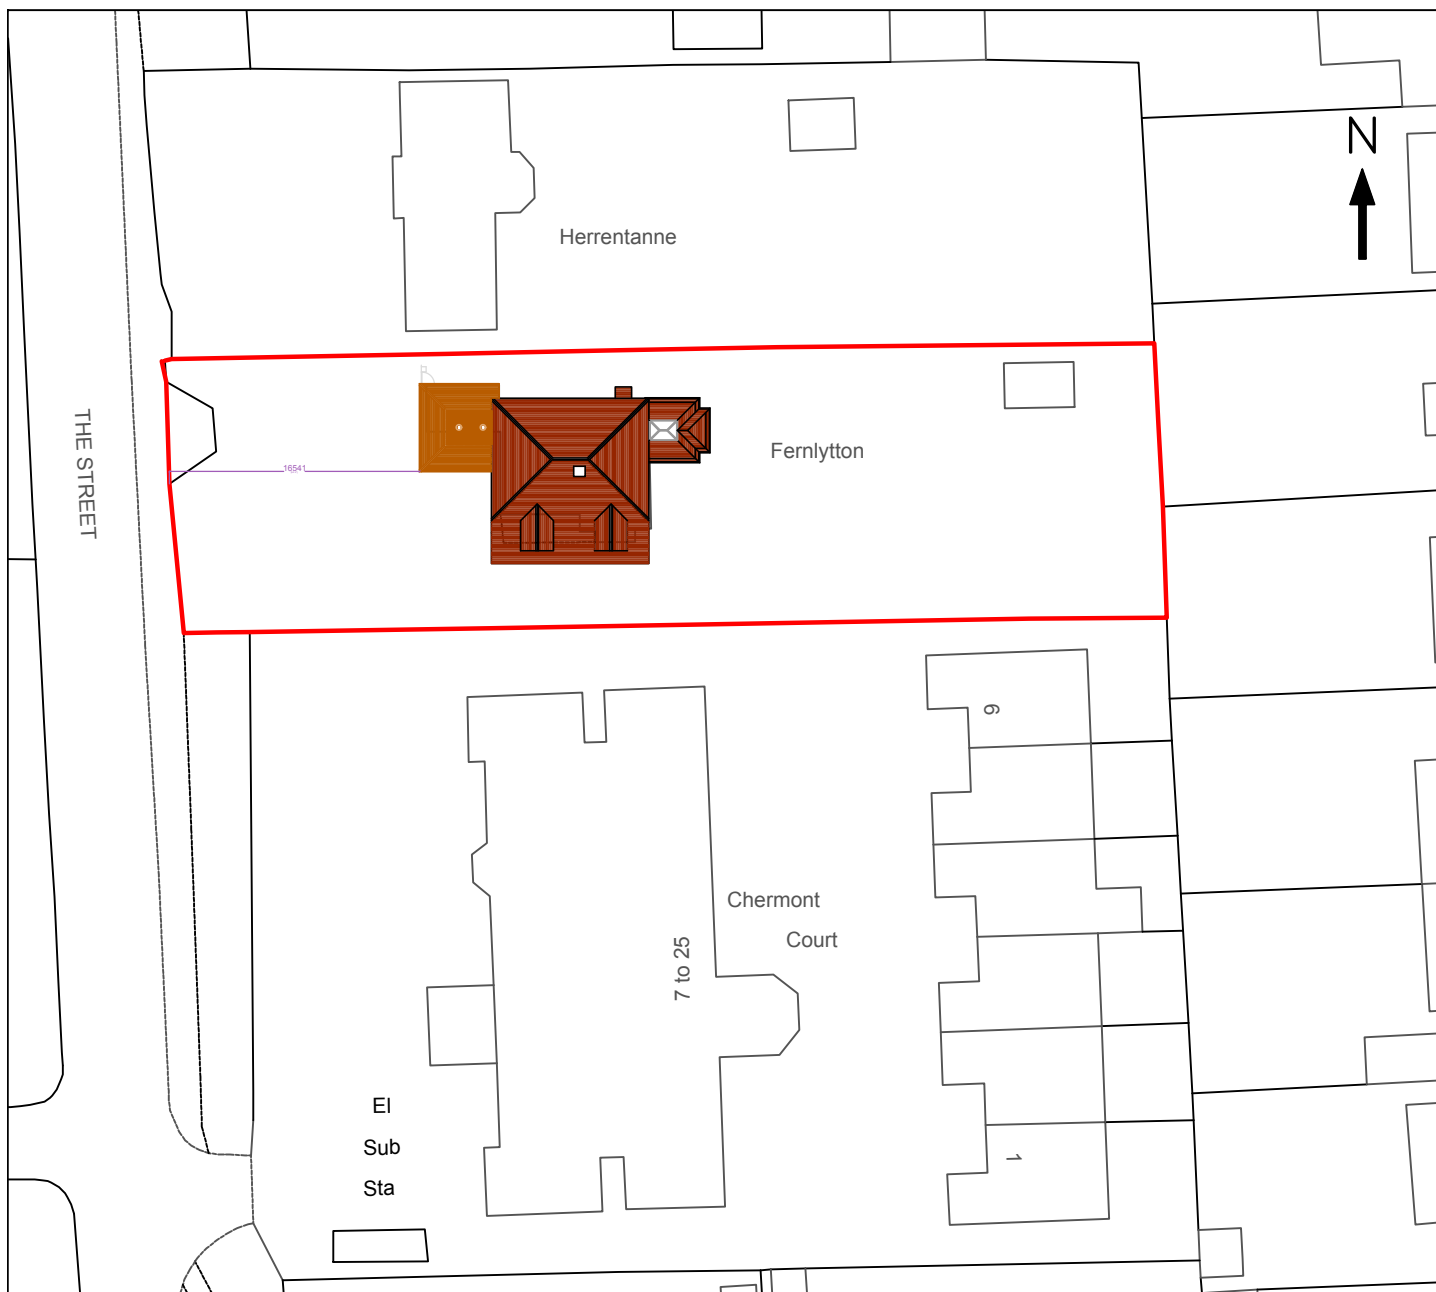

BLOCK 1:500



rown Copyright 2017. All rights reserved. Licence number 100022432

LOCATION 1:1250

All dimensions to be checked on site prior to the commencement of works. Any discrepancies identified on site which affect the works are to be brought to the attention of Caldotec Ltd immediately for resolution prior to works being carried out.

This drawing is the copyright of

CALDOTEK LTD

and may not be copied, altered or reproduced in any way without written authority.

CALDOTEK LTD

11 THE PARADE
WILLOWHAYNE CRESCENT
EAST PRESTON
WEST SUSSEX
BN16 1NS

Telephone
01903 859176

LOCATION & BLOCK PLANS

Fernlytton
The Street
East Preston
BN16 1HT

CLIENT Mr & Mrs Morris

R2	Amends at client request	JM	Check	29/01/18
R1	Amends at client request	JM	Check	09/01/18
Issue	Details	Drawn	Check	Date

SCALE AS SHOWN on A4
DATE 29/01/18
DRAWING NUMBER 17164/01aR2