


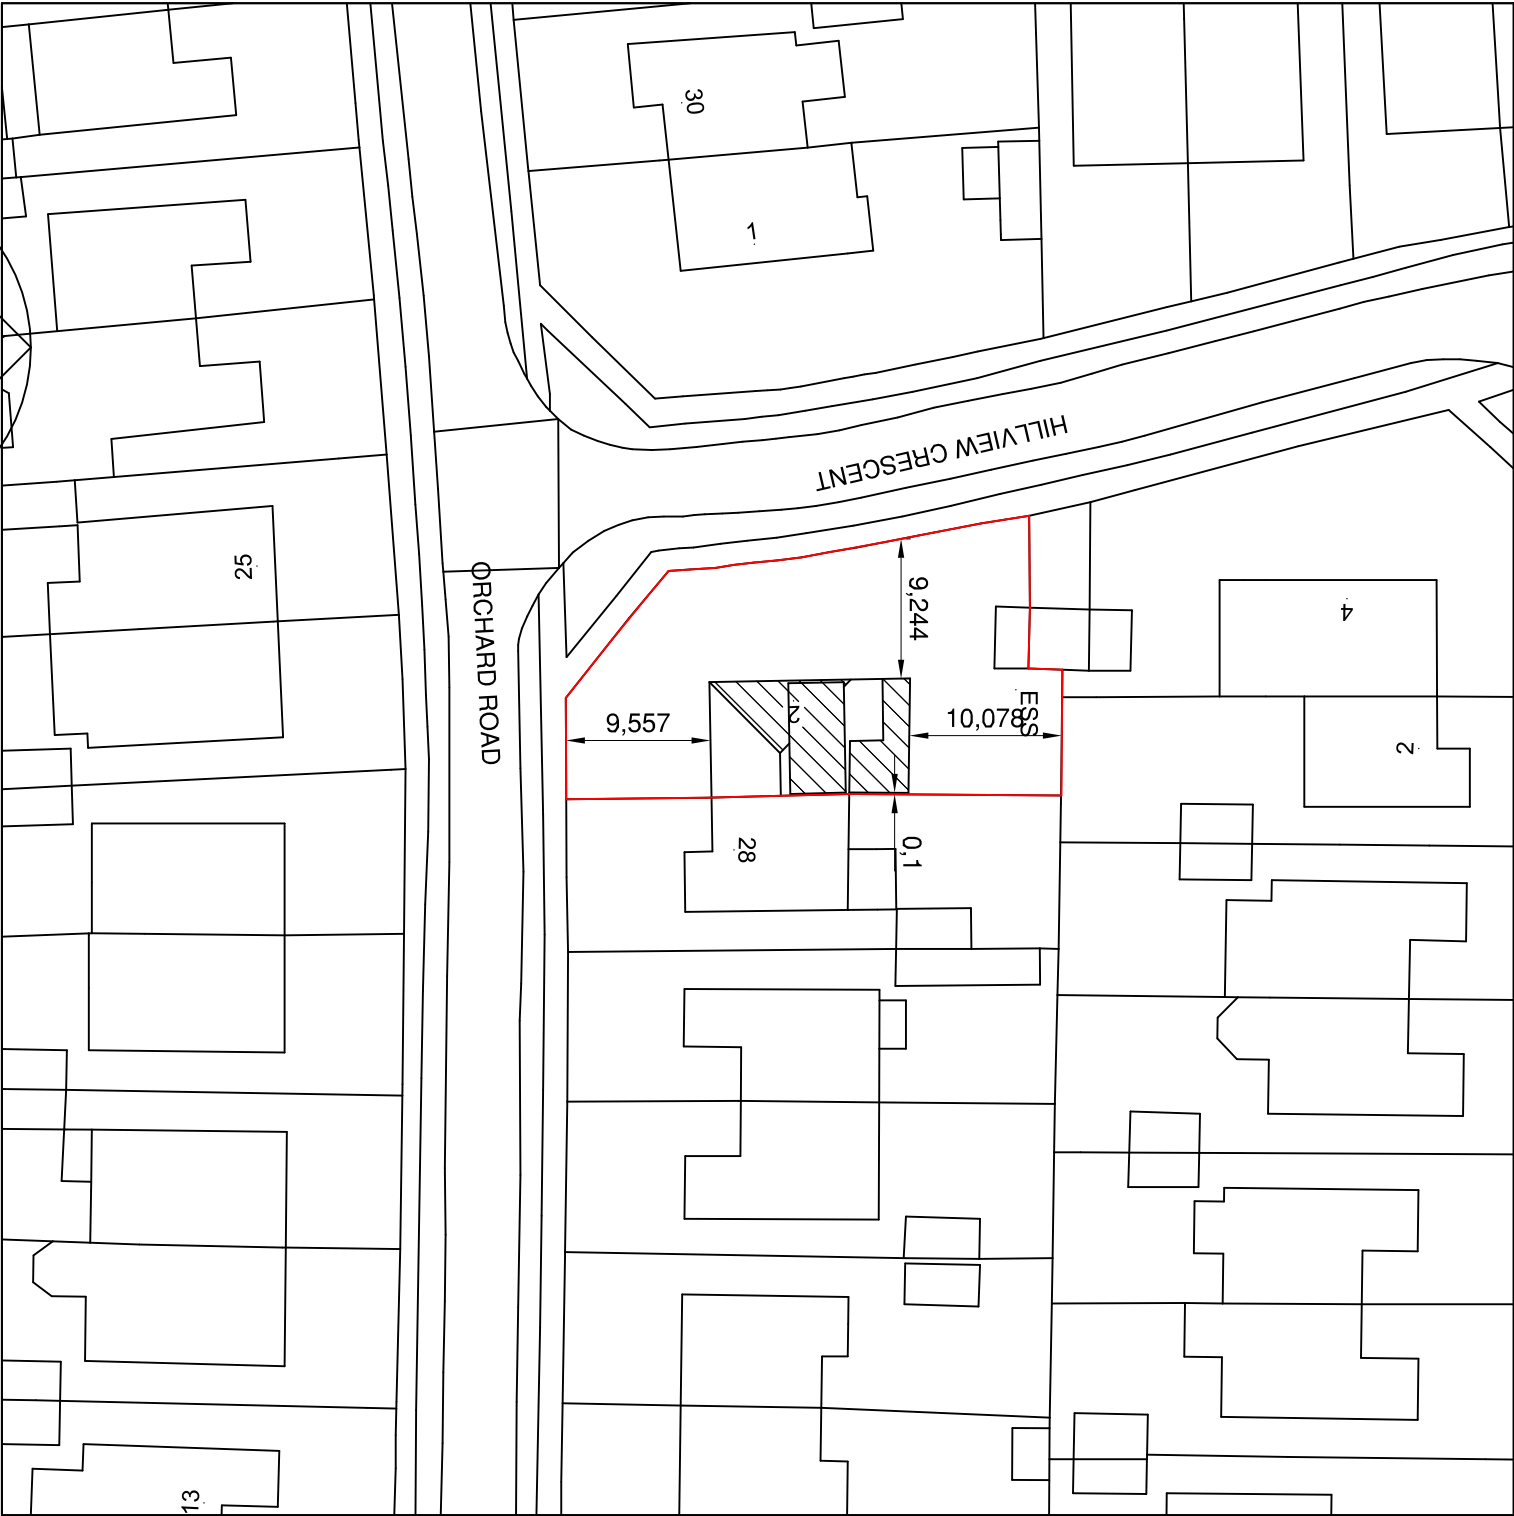

REVISIONS

Notes

1. These are computerised drawings for the purposes of planning & building regulations approvals & are based on overall measurements.
2. Dimensions shown must not be relied upon and must be checked on site and verified prior to commencement of work.
3. Where applicable this drawing is to be read in conjunction with other consultants' drawings & calculations.
4. Do not scale from these drawings, except for planning purposes.
5. Any work undertaken prior to Planning and Building Regulations Approval is done so entirely at the Client/Contractors own risk.

© 2017 - T. Murray

TIM MURRAY MBEng

BUILDING CONSULTANT

6 Middleton Court, Elmer Road

Middleton - on - Sea

West Sussex, PO22 6TF



The Association of
BUILDING ENGINEERS

Tel: 01243 583676

PROJECT DETAIL
2 HILLVIEW CRESCENT,
EAST PRESTON WEST SUSSEX
BN16 1RD
LOFT CONVERSION/REAR EXTENSION
FOR: PETER THOMAS

DRAWING	SCALE
BLOCK PLAN	1:500
DATE: JULY 2017	
DRAWN: T. Murray	
DRAWING: 17/27/4	REVISION