
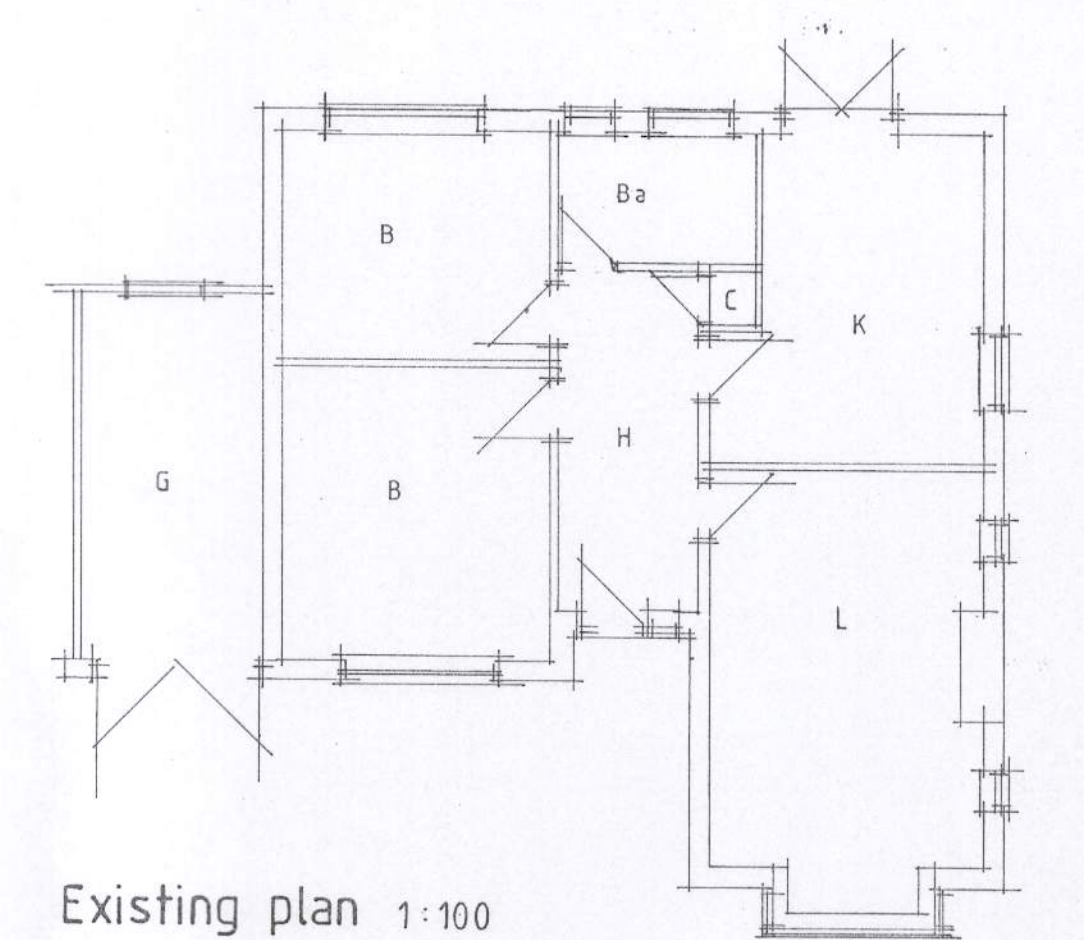
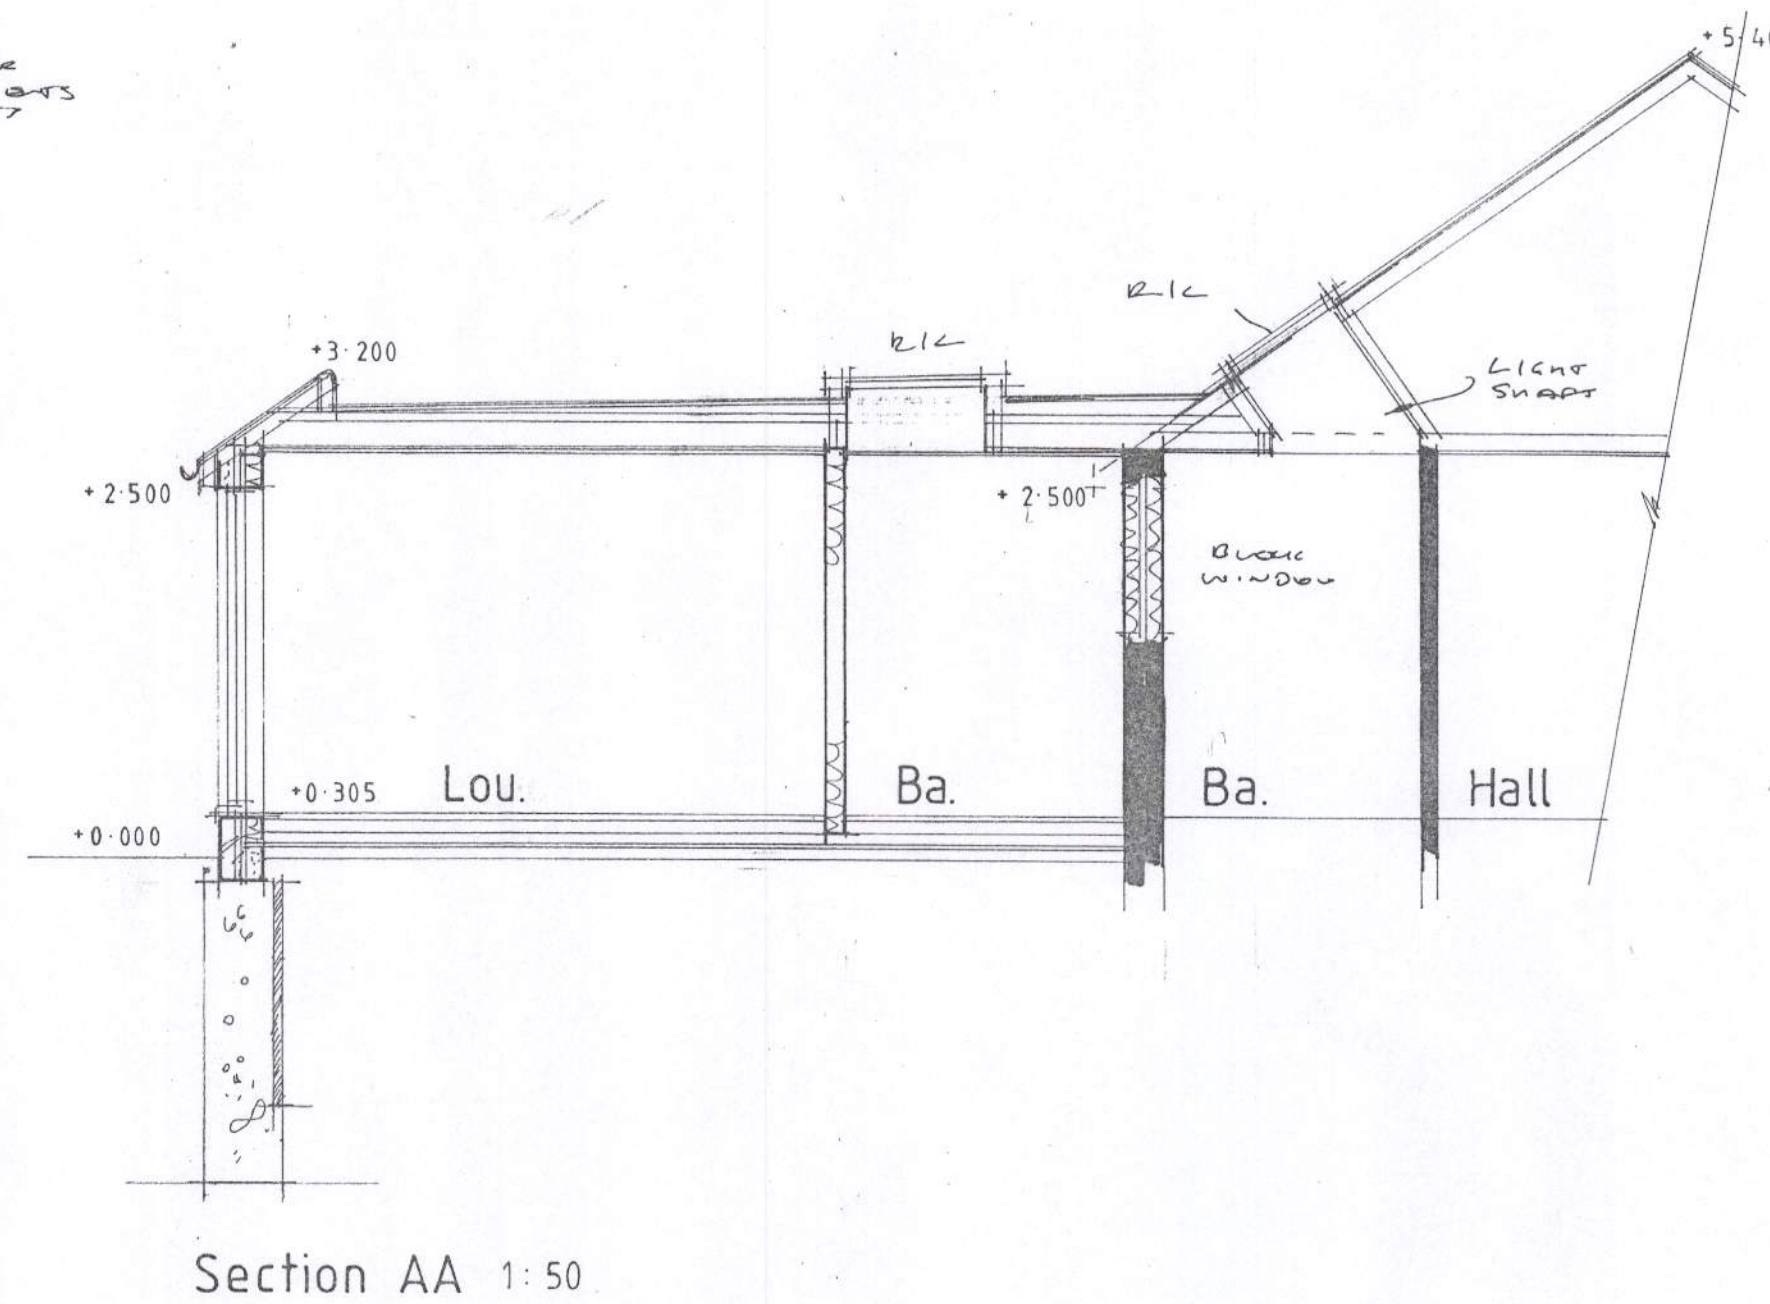
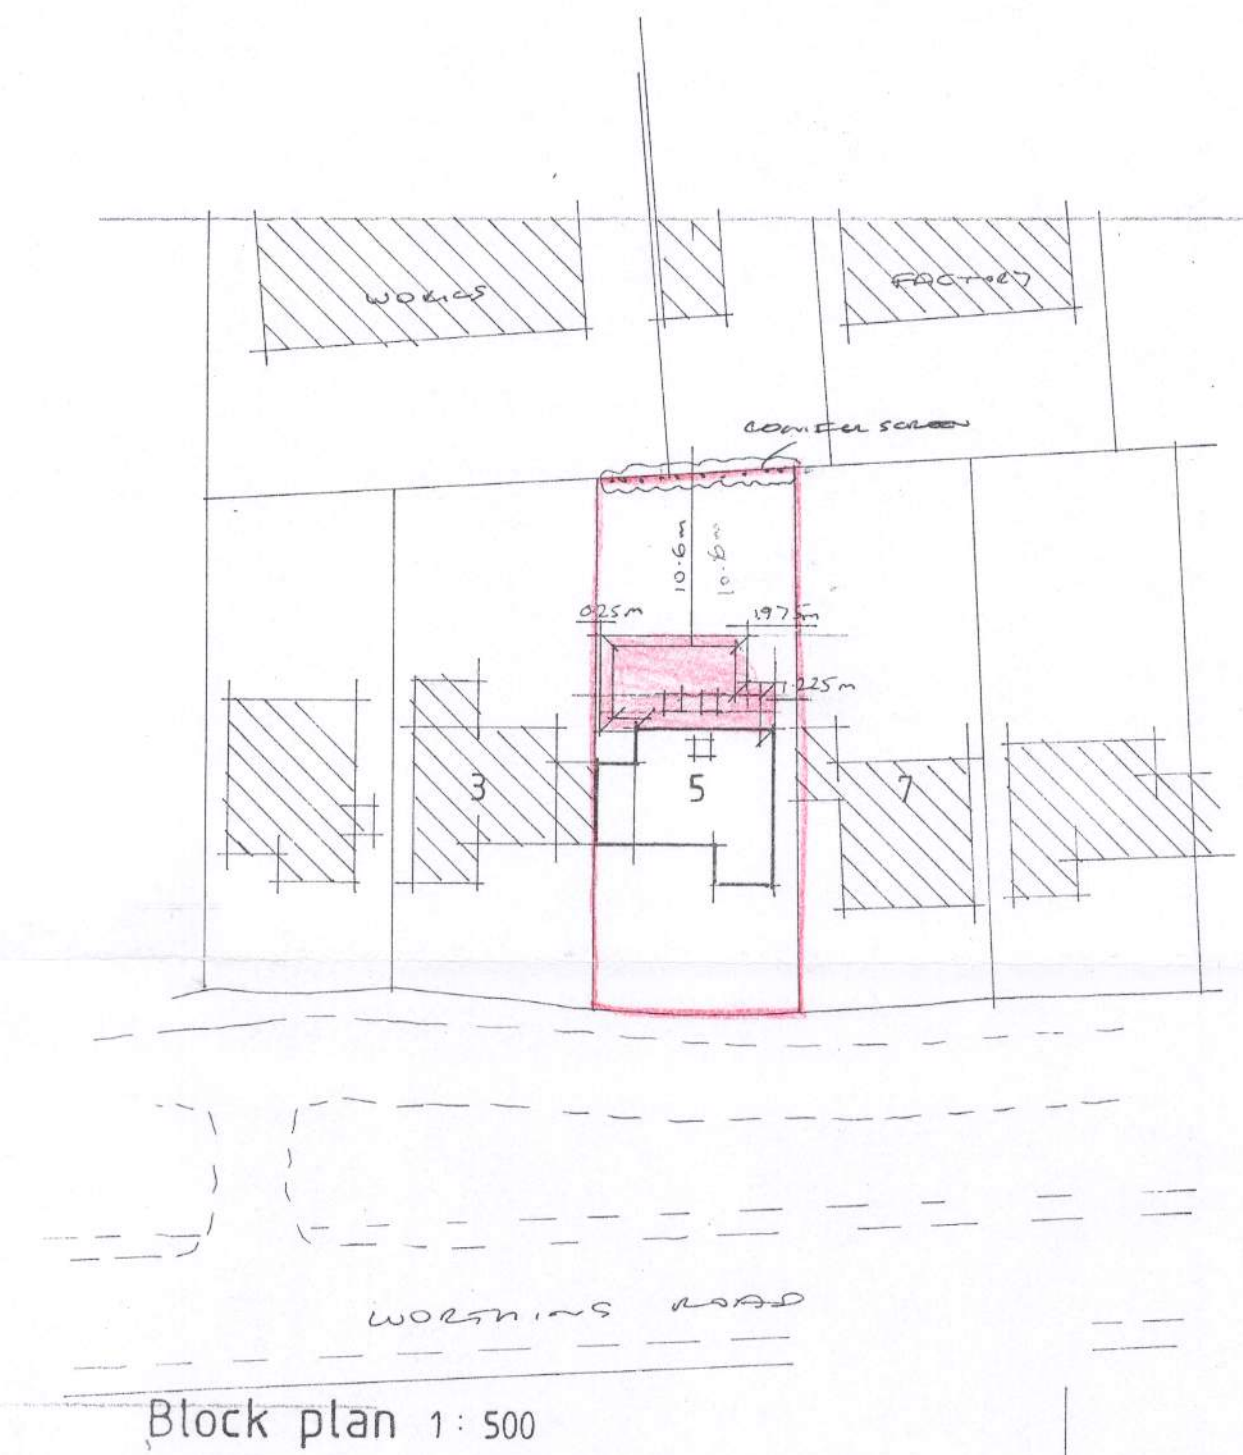
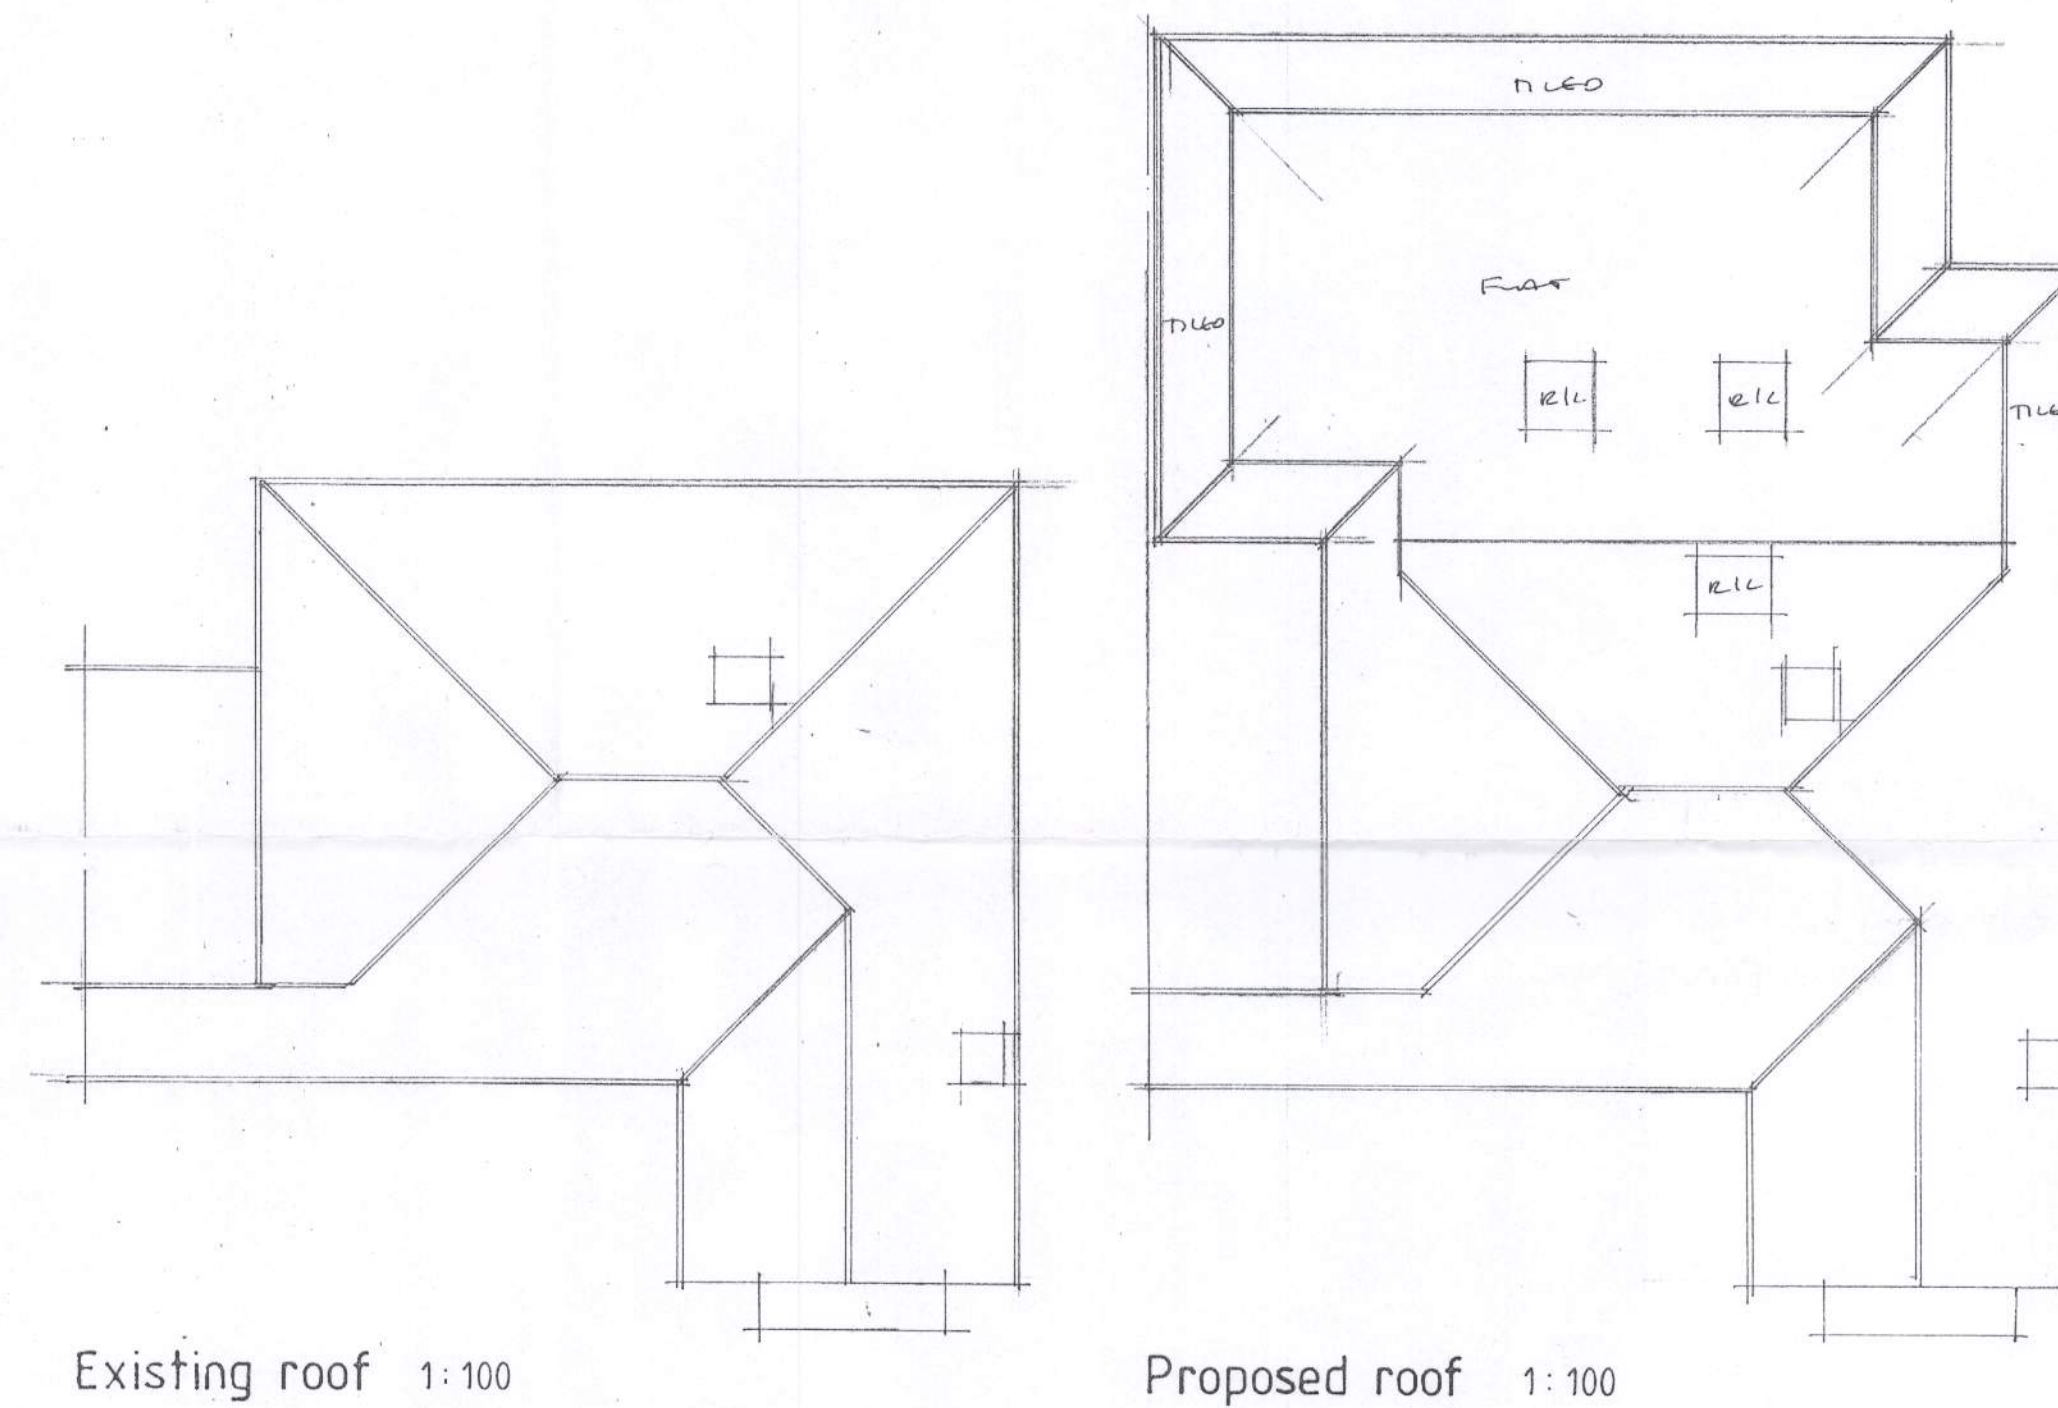
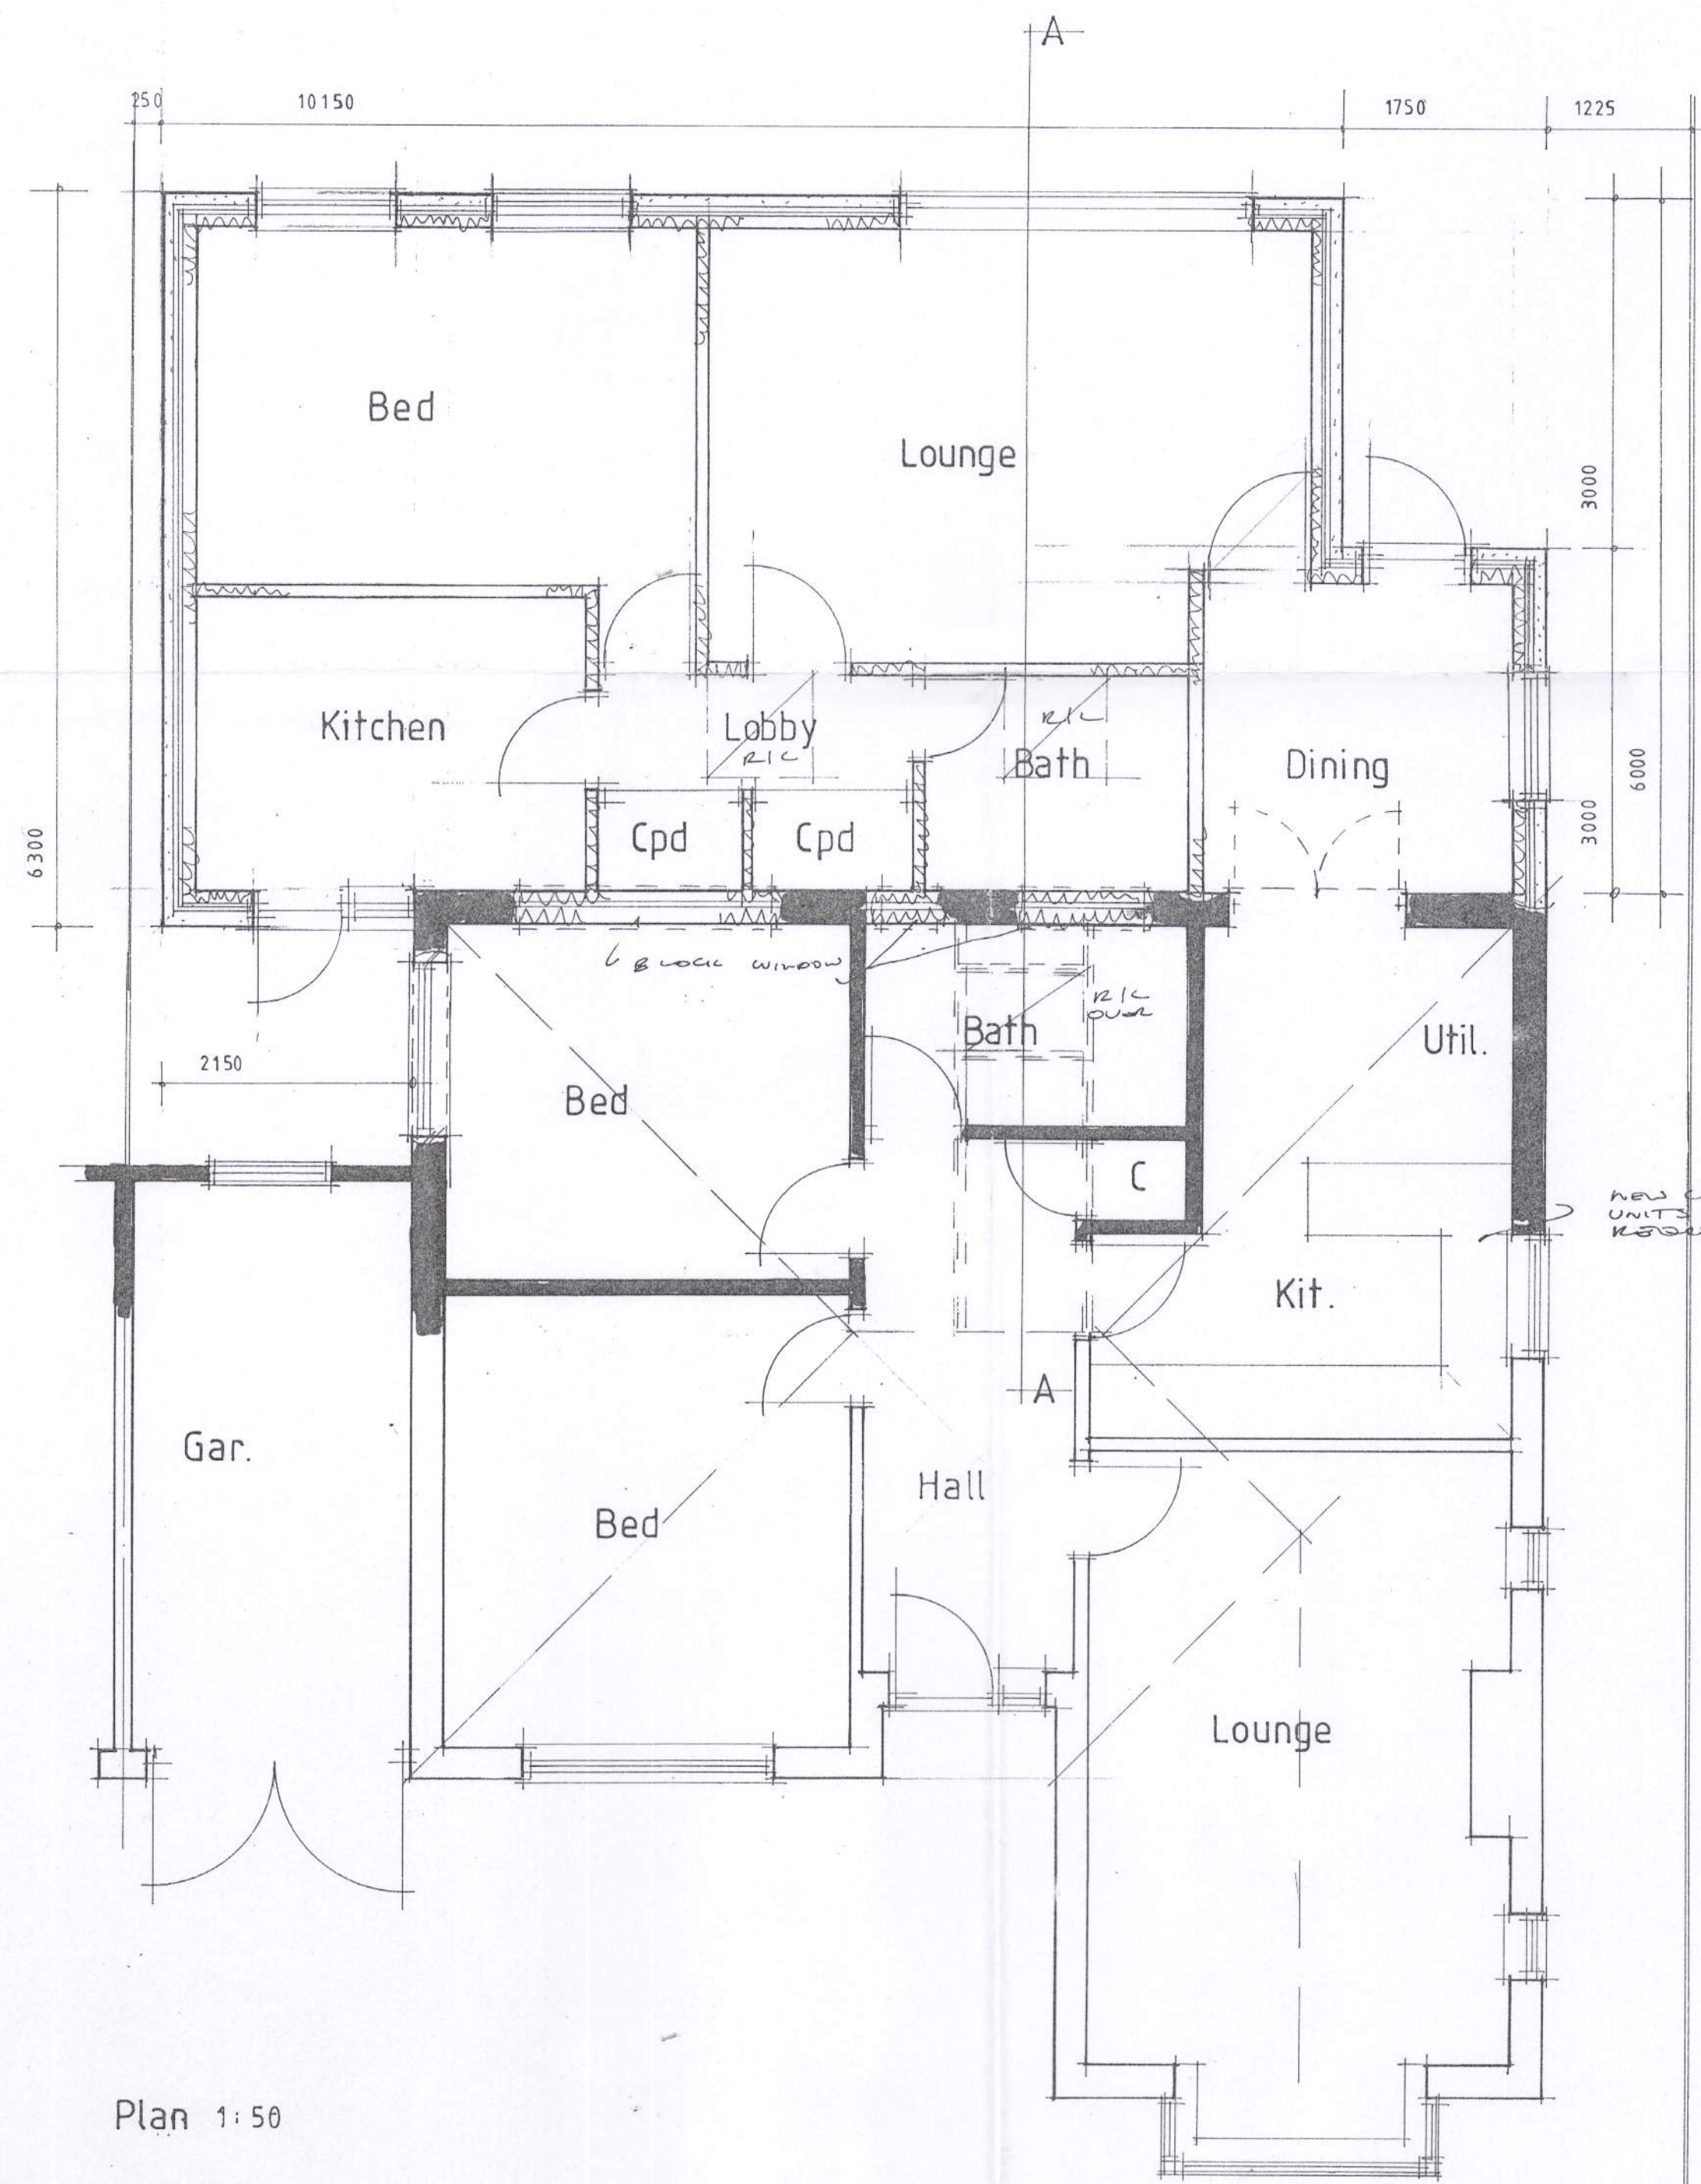
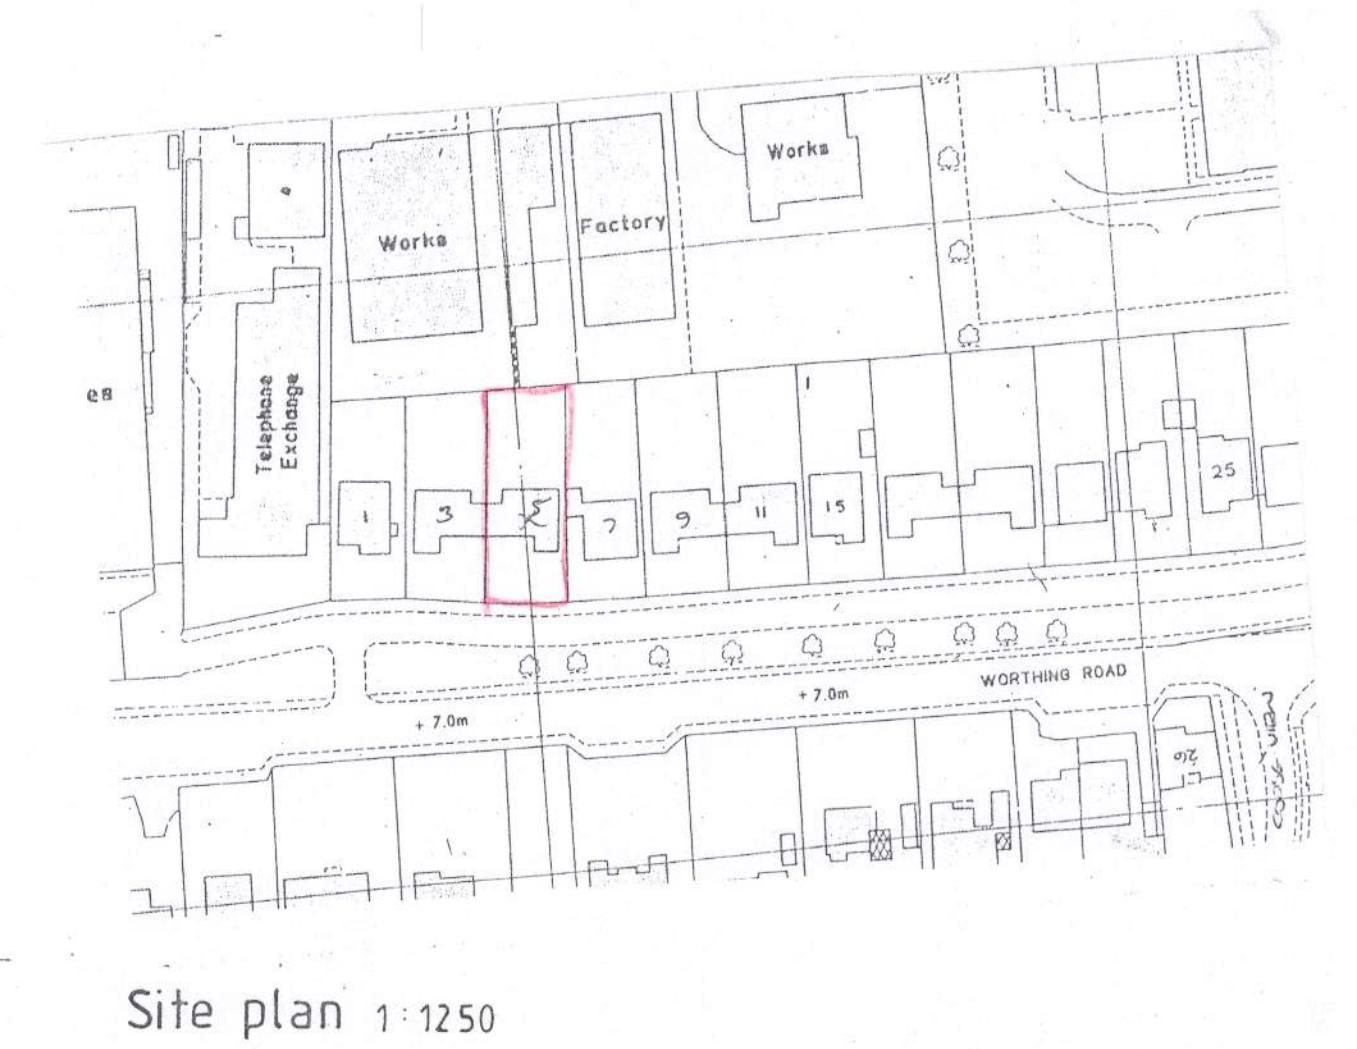


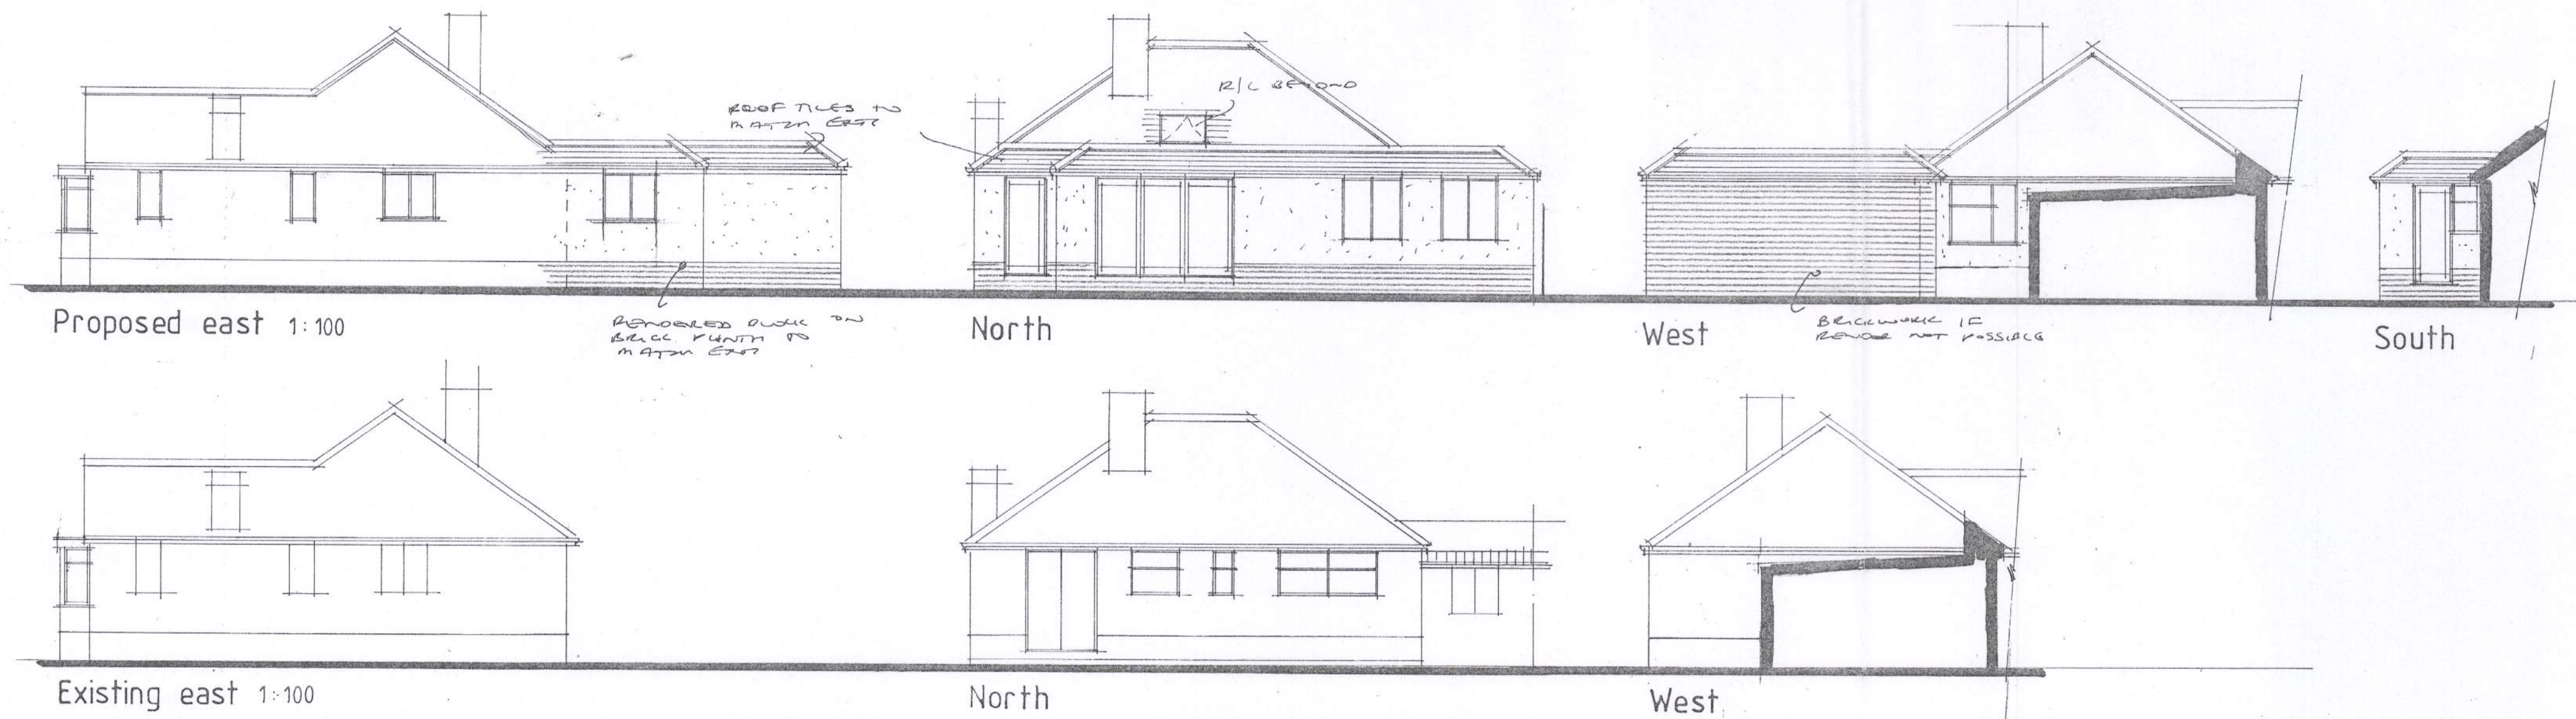

AJ SALTER & SON
Architectural Technicians
and Surveyors
50 WINDSOR ROAD, WORTHING,
WEST SUSSEX, BN11 2LY
Tel/Fax: (01903 209496)
E-mail: ajsalterandson@hotmail.com

C			
B			
A			
Client	Mr & Mrs Vidamour		
Address	5 Worthing Road : Rustington		
Drawing	PROPOSED EXTENSION	No.	5518:1
Scale	1:50 1:100 1:1250	Drawn	B
		Date	08/13