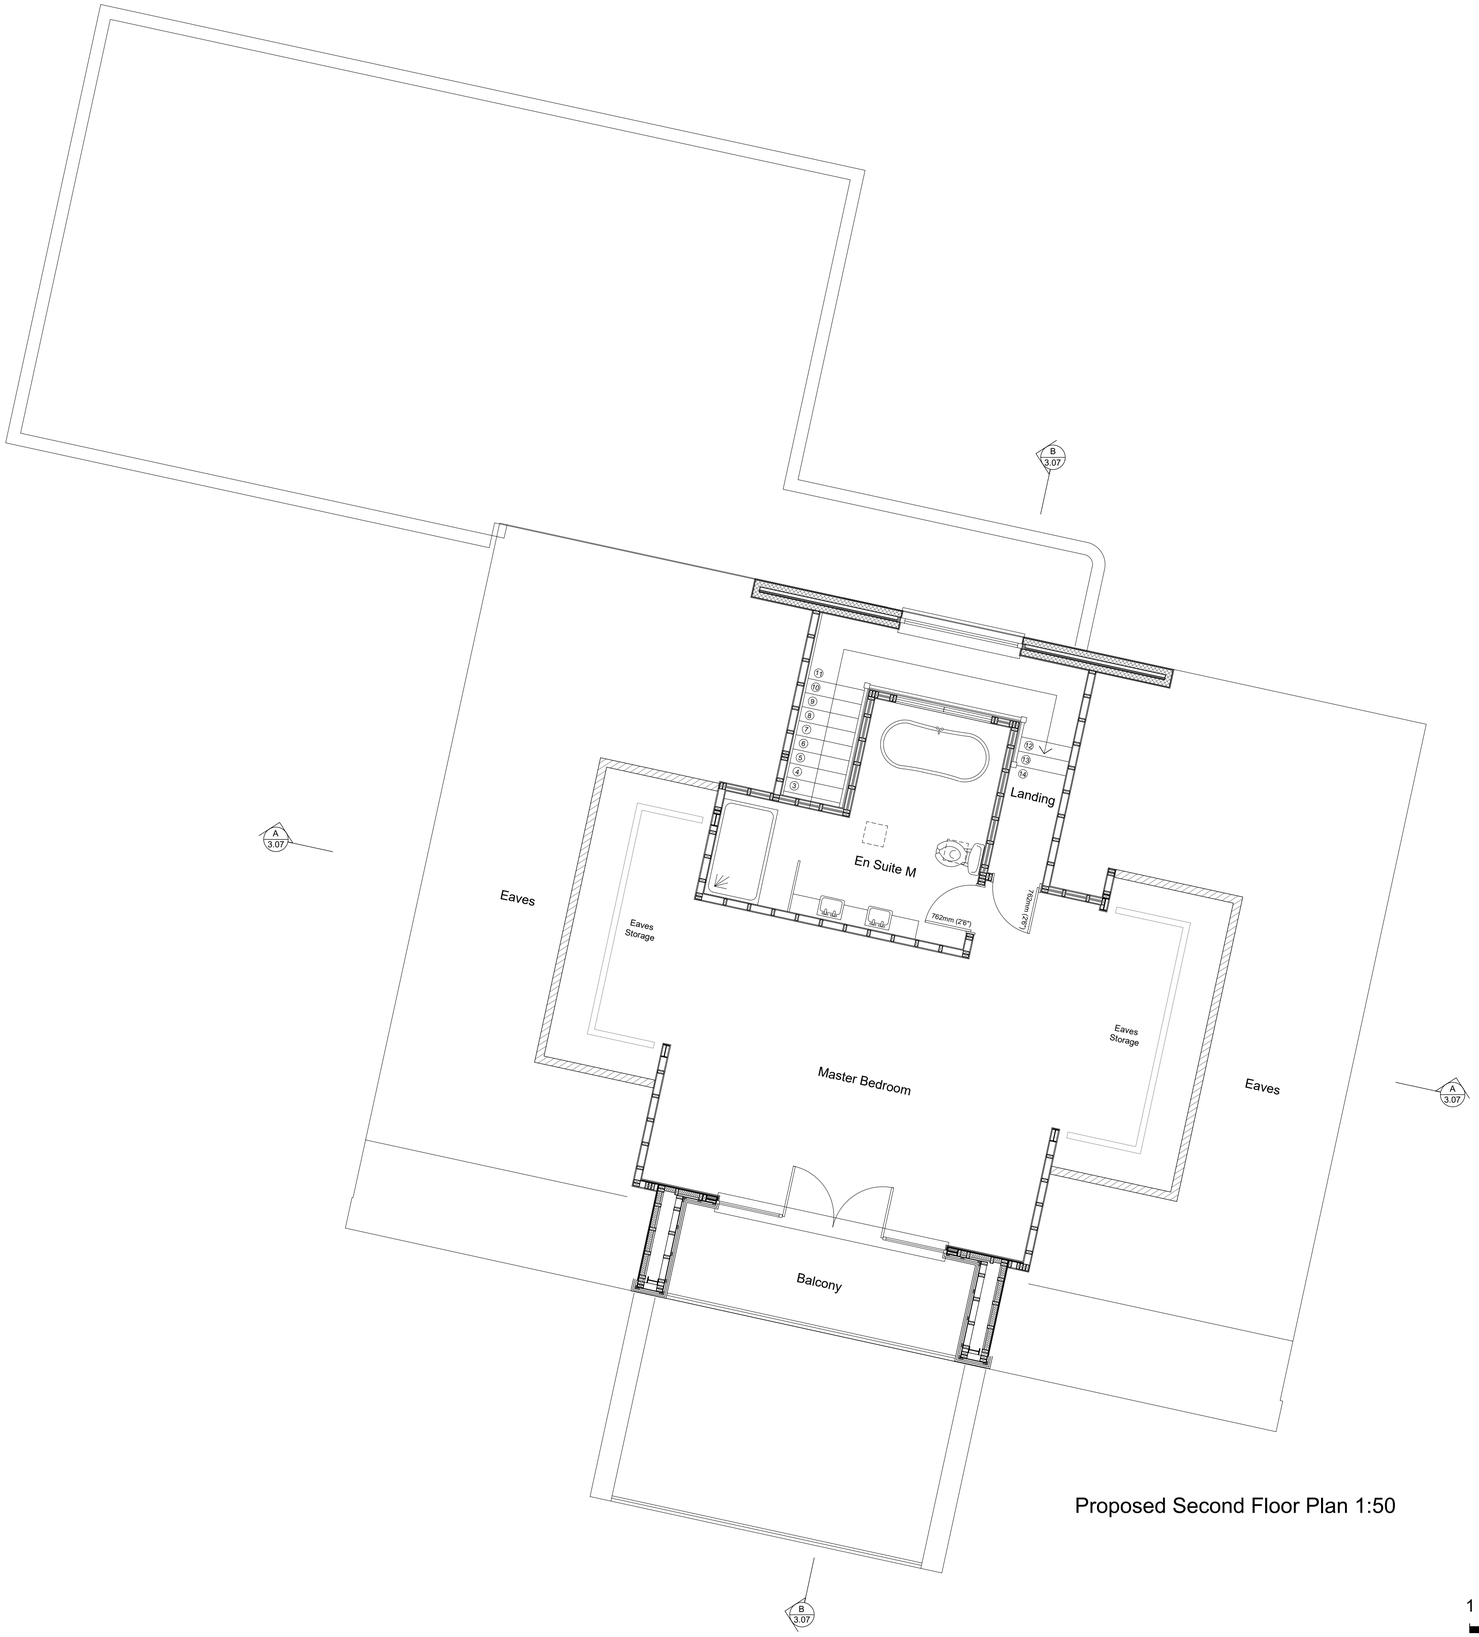

Proposed Second Floor Plan 1:50

N

1 0 1 2 3 4 5

Scale Bar 1:50

NOTES

- DO NOT SCALE OFF THIS DRAWING EXCEPT FOR PLANNING PURPOSES
- CHECK ALL DIMENSIONS ON SITE BEFORE ANY WORK IS COMMENCED
- ALL GOODS MATERIALS AND WORKMANSHIP MUST CONFORM WITH CURRENT BUILDING REGULATIONS, BRITISH STANDARDS AND CODES OF PRACTICE
- COPYRIGHT OF THIS DRAWING IS RETAINED BY THE ARCHITECT AND IT MUST NOT BE REPRODUCED WITHOUT WRITTEN CONSENT

REV	DATE	BY	AMENDMENT
E	15.11.21	RM	Window, garage & garage door amends.
D	05.08.20	RM	Window amendments
C	04.08.20	RM	Garage roof amendments
B	03.08.20	RM	Client amendments
A	31.07.20	RM	Client amendments

folkes architects
The Old Forge
6 Church Street
Storrington
West Sussex
RH20 4LA
t. 01903 868629
info@folkesarchitects.co.uk

CLIENT
Mr & Mrs Sutton

JOB TITLE
Sea House
1 Tamarisk Way
East Preston
West Sussex
BN16 2TF

DRAWING TITLE
Proposed Second Floor Plan
PLANNING ISSUE

DATE	SCALE	DRAWN BY	CHECKED BY
30.07.20	Shown on A1	RM	MF

JOB NO.	DRAWING NO.	REVISION
20017	2.03	E

ARUN DISTRICT COUNCIL EPI/153/21/NMA