



PROPOSED ELEVATIONS 1:100@ A3



Wayne Gander MCIAT
Architectural Technologist
98 Durrington Lane
Worthing
West Sussex BN13 2RQ
Tel. 01903 694817

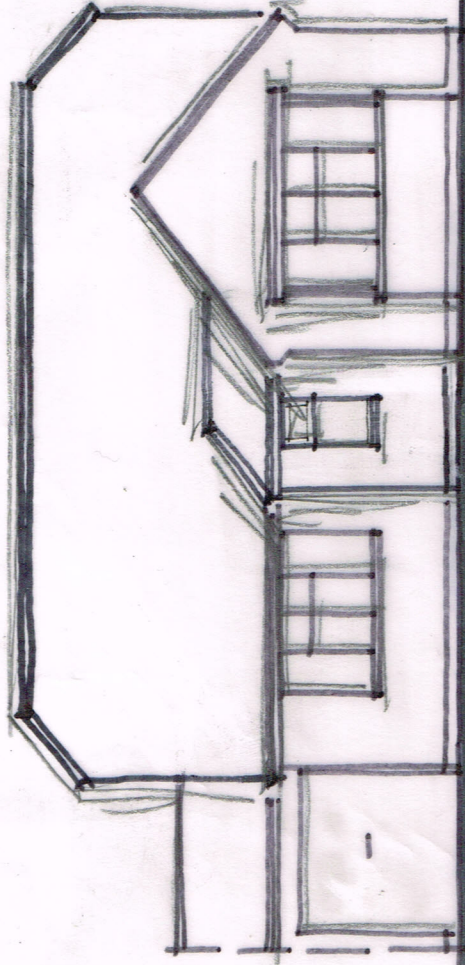


FRONT

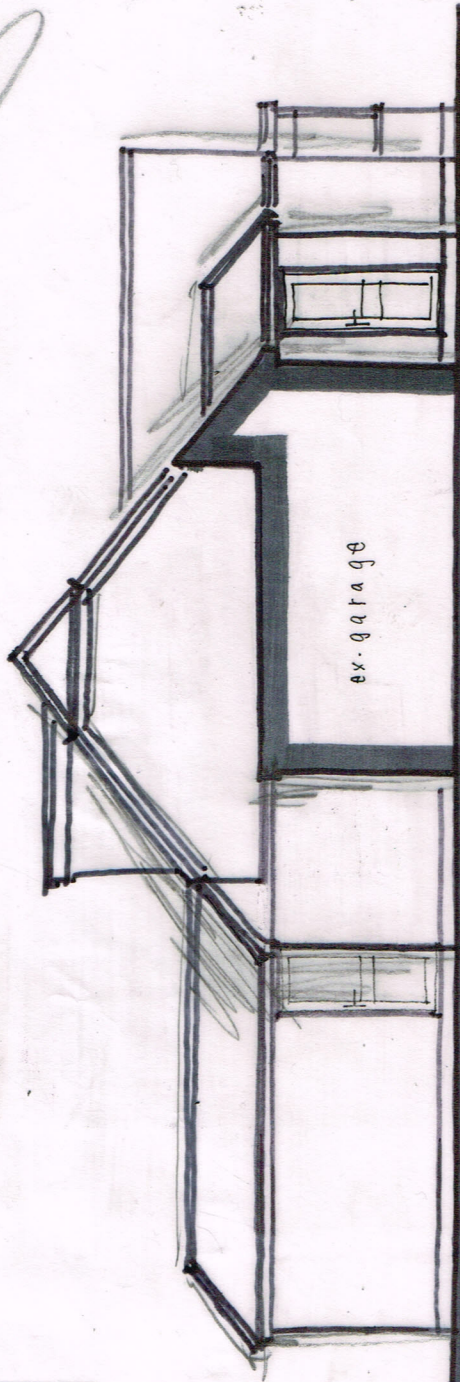


SIDE

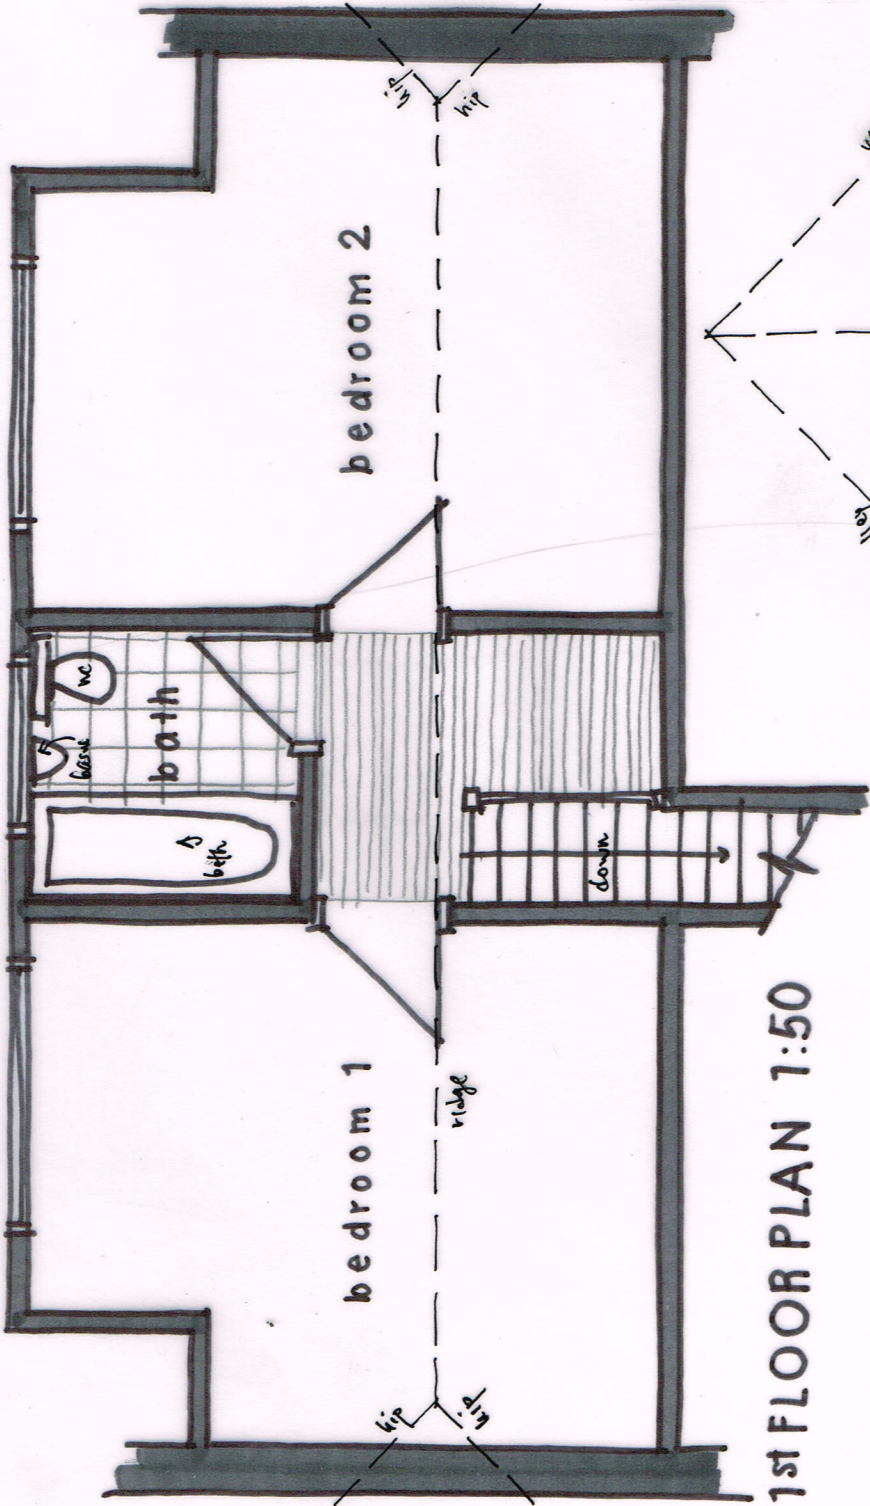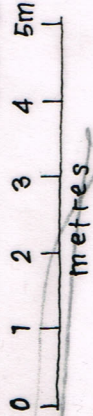

1st FLOOR PLAN 1:50

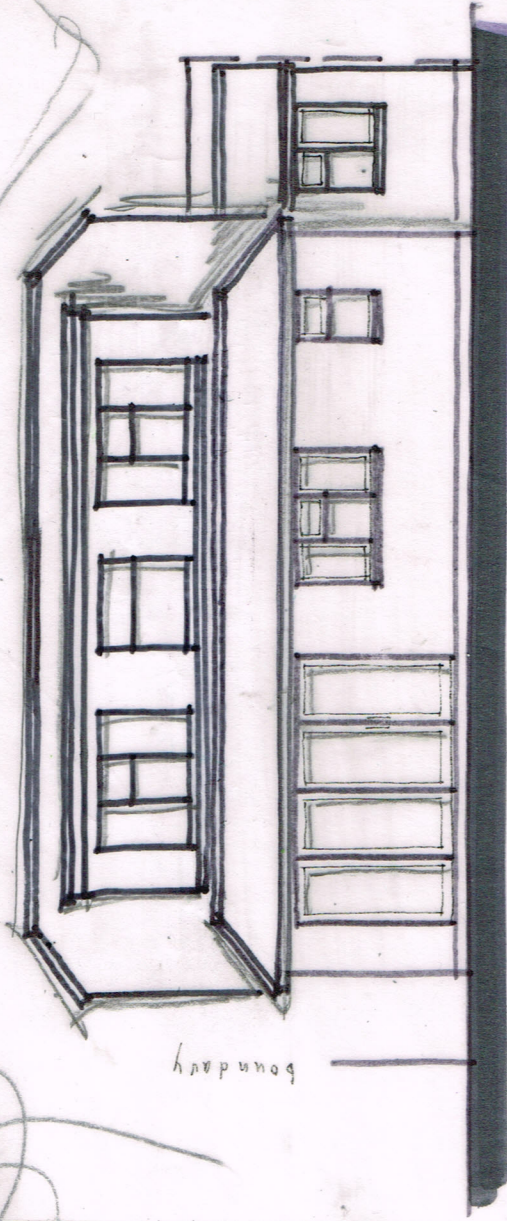

REAR

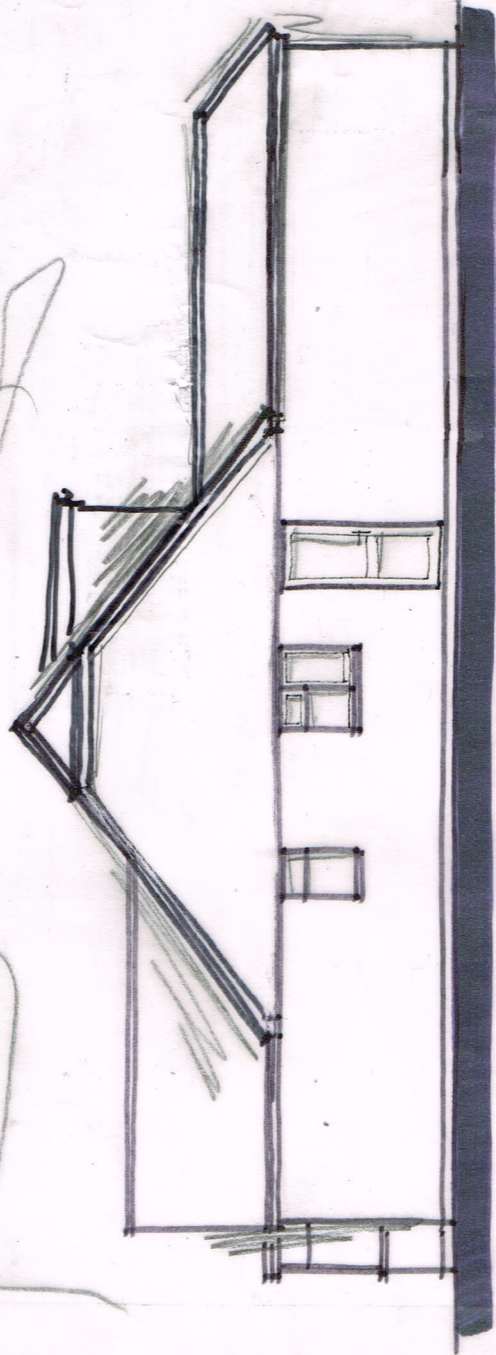

SIDE

11 WORTHING ROAD, EAST PRESTON
Existing details 01 Nov 2017