




PROPOSED ELEVATIONS 1:100@ A3

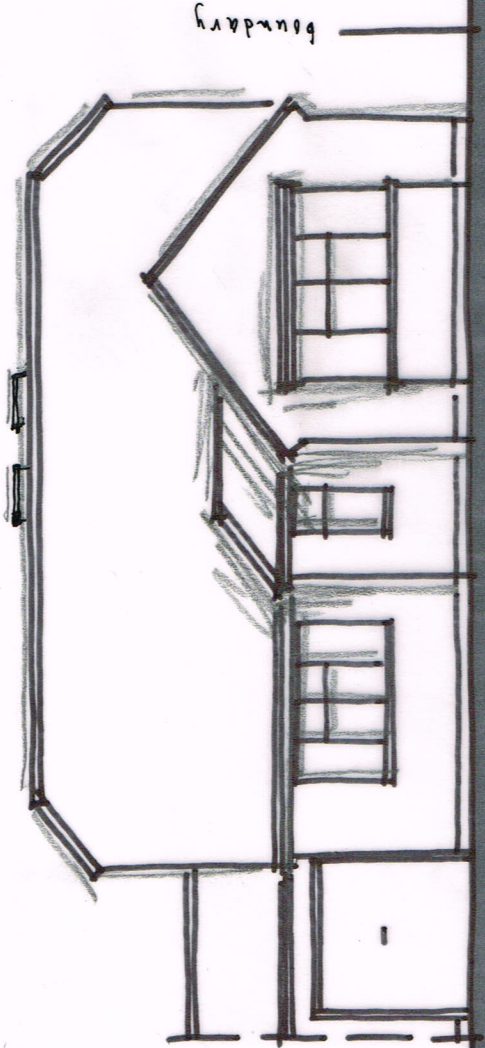


FRONT

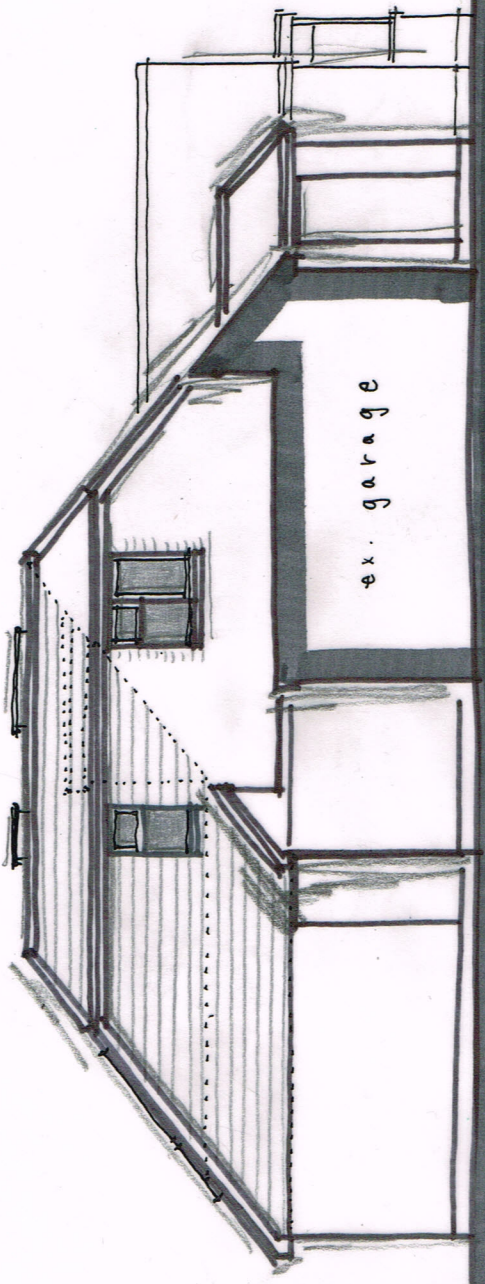

SIDE (w)

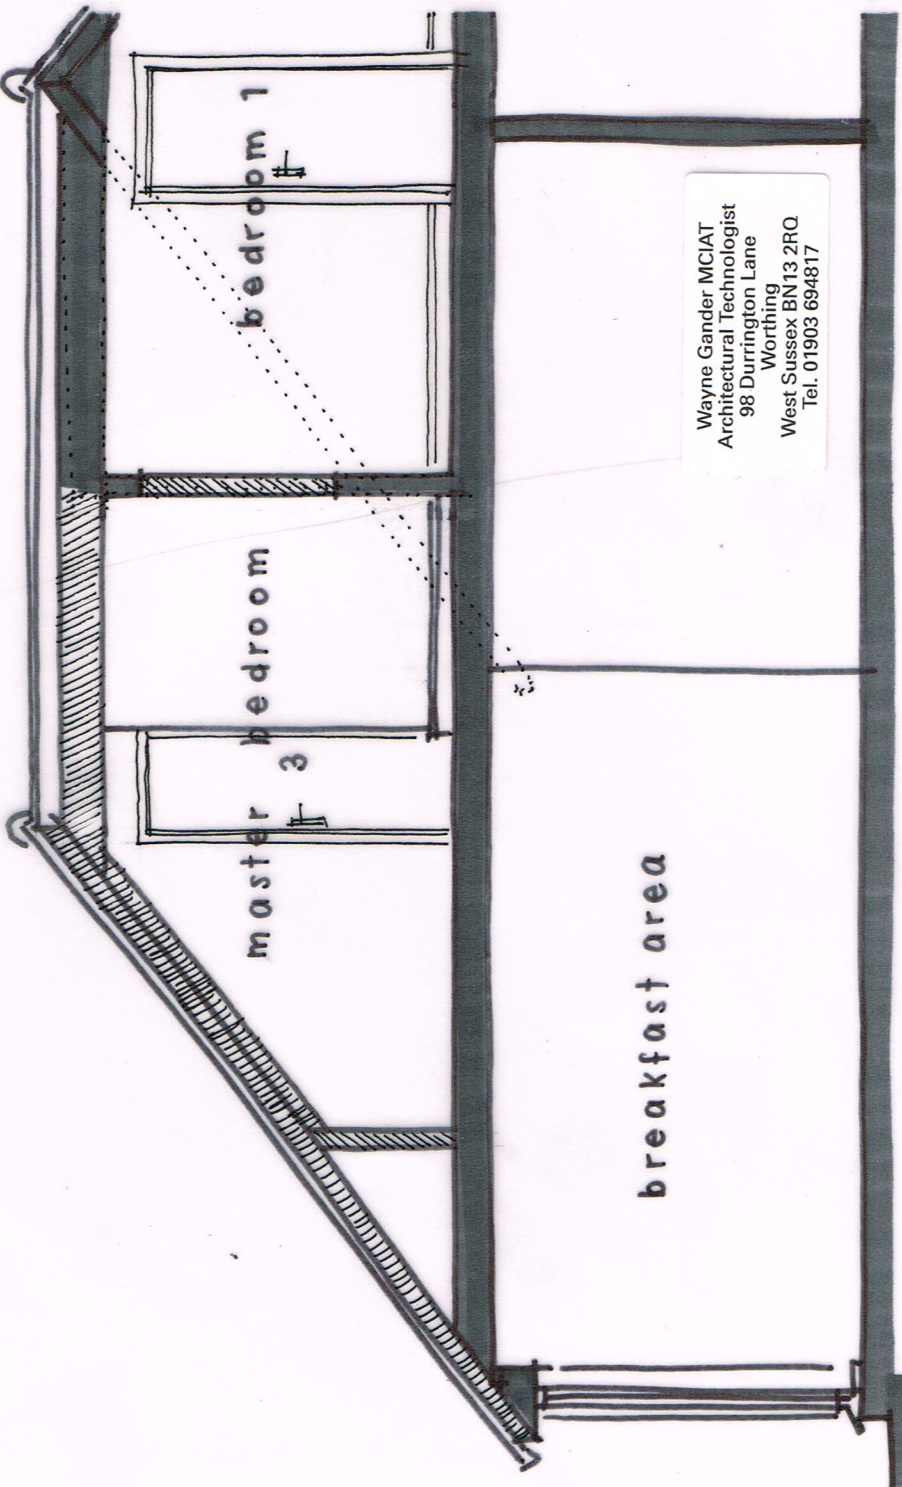


SECTION A-A 1:50

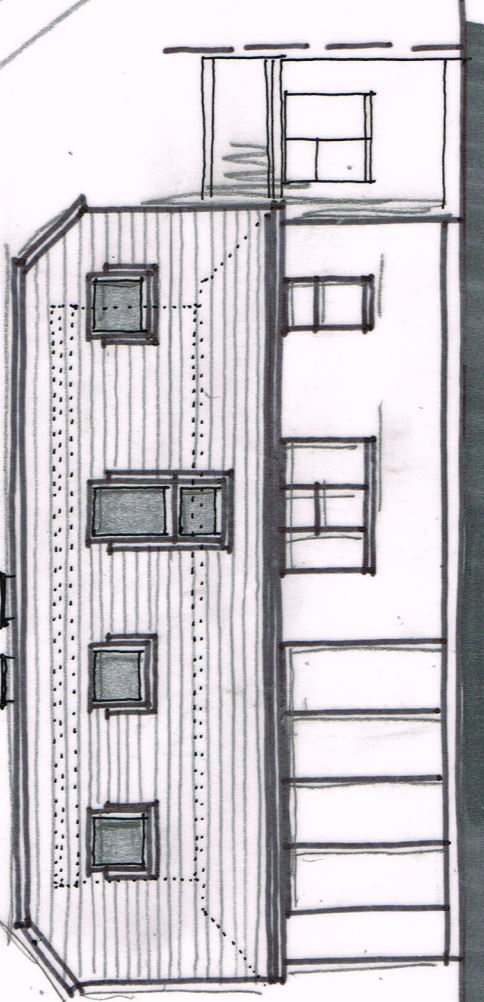

REAR

Wayne Gander MCIAT
Architectural Technologist
98 Durrington Lane
Worthing
West Sussex BN13 2RQ
Tel. 01903 694817

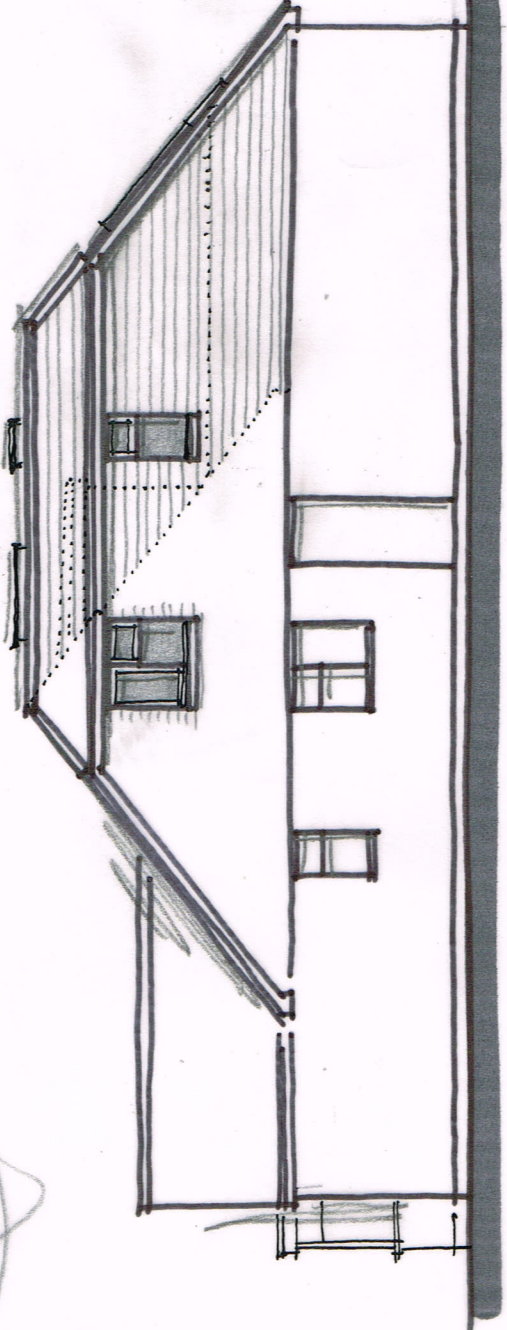

SIDE (e)

Revisions & - windows updated 23/11/17