


General Notes:

Do not scale dimensions from this drawing, unless for Planning purposes.

The Contractor is responsible for checking all dimensions on site prior to commencement of the works.

This drawing is to be read in conjunction with the specification.

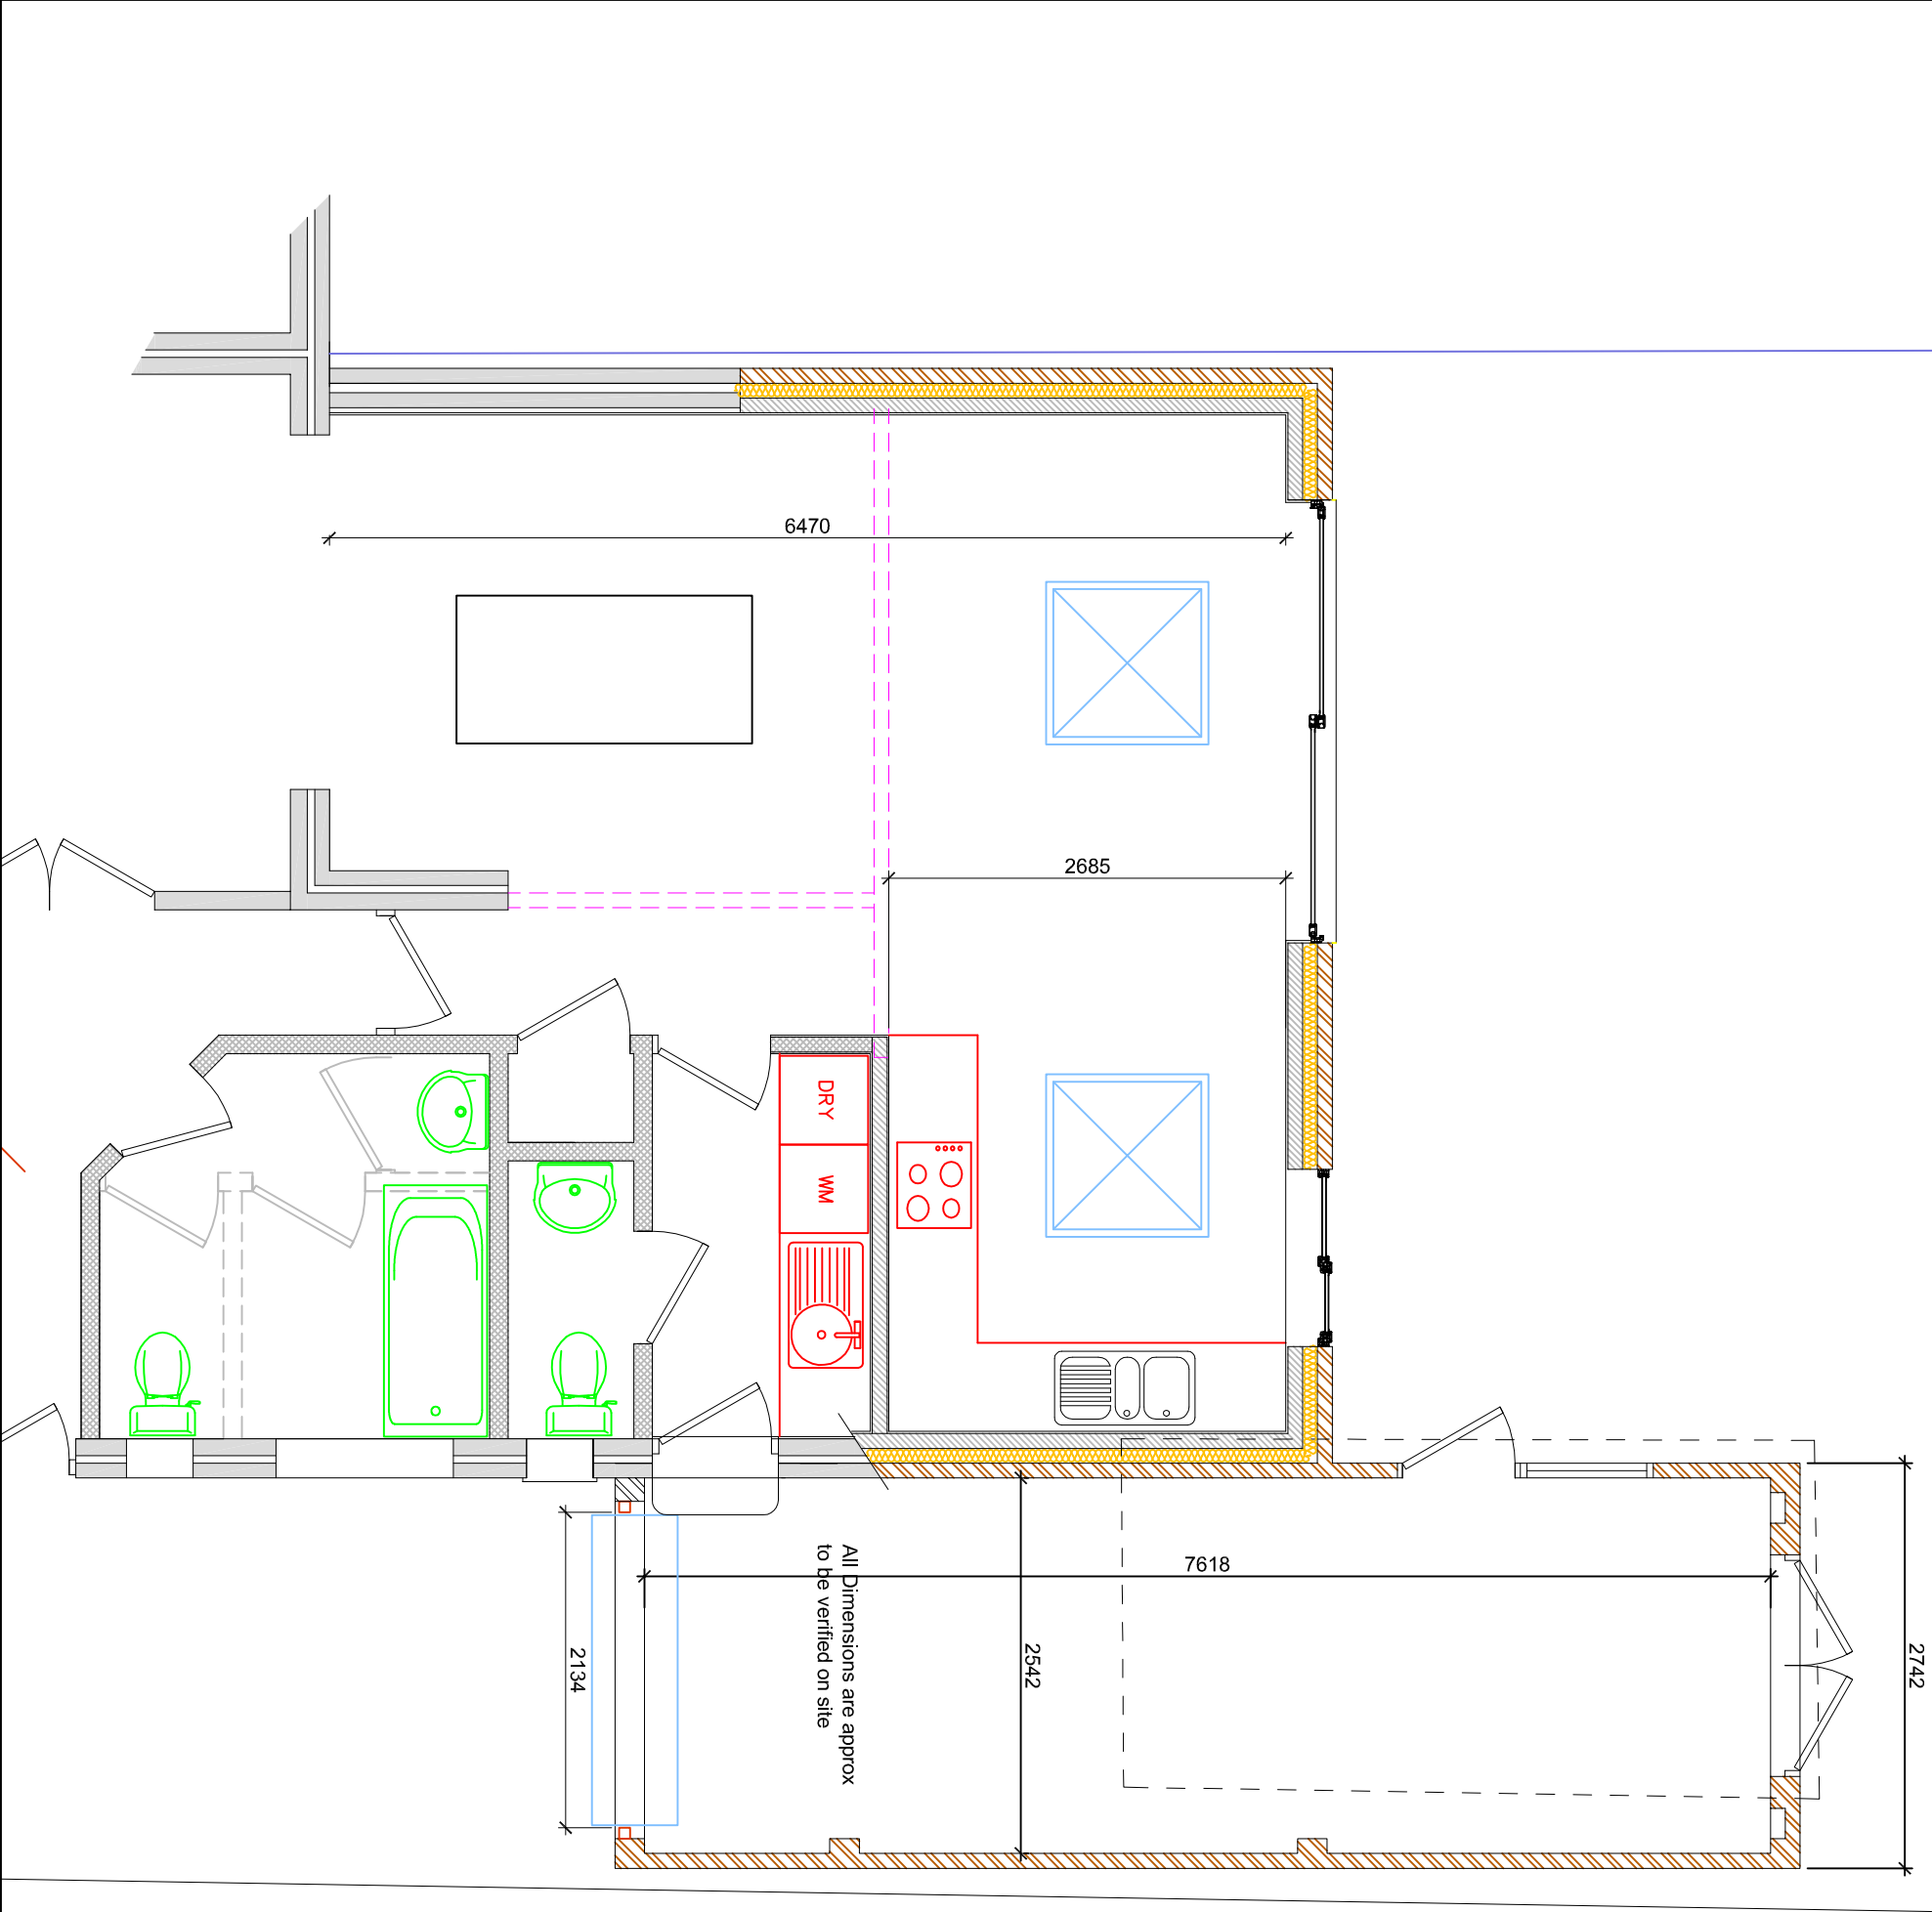

Revision	Date	Description
Client:		
Mr & Mrs Vine, 19 Russells Close, BN16 1BP		
Project:		
Rear extension and Garage rebuild		
Drawing Title:		
Proposed works		
Scale:	Date:	Drawn By:
1:50	14/10/2021	-
Drawing Number:	Revision:	
1490/002	A	
Brian Elstone Surveying Services Ltd		
Brian Elstone, MCIOB, IMAPS, MCABE		
Building Surveyor and Architectural Consultant		
CDM Consultant		
1 Heme Court, Station Road, Rustington,		
West Sussex, BN16 3BQ		
Phone: 01903 784884, Mobile: 07710 593021.		
Email: brian@elstone.biz		