

General Notes

ARUN DISTRICT COUNCIL

No. EP

156 05

RECEIVED

20-12-05

No.

Revision/Issue

Date

Direct Planning Limited

Town Planning Consultants and Architects. Established 1988

Riverbank House 95/97 High Street Tel: 01689 875999

St. Mary Cray Orpington, Kent Fax: 01689 875599

BK5 3NH Email: enquiries@directplanning.co.uk

Client

Mr N. Seaw

Project

106-108 Sea Road

East Preston

West Sussex

BN16 1NN

Drwg. Title

Ordnance & Parking Survey

Taken From

ProMap

Scale


1:1250

Date


December 05

Project/Drwg. no.

DP5/2351/11/PP/05

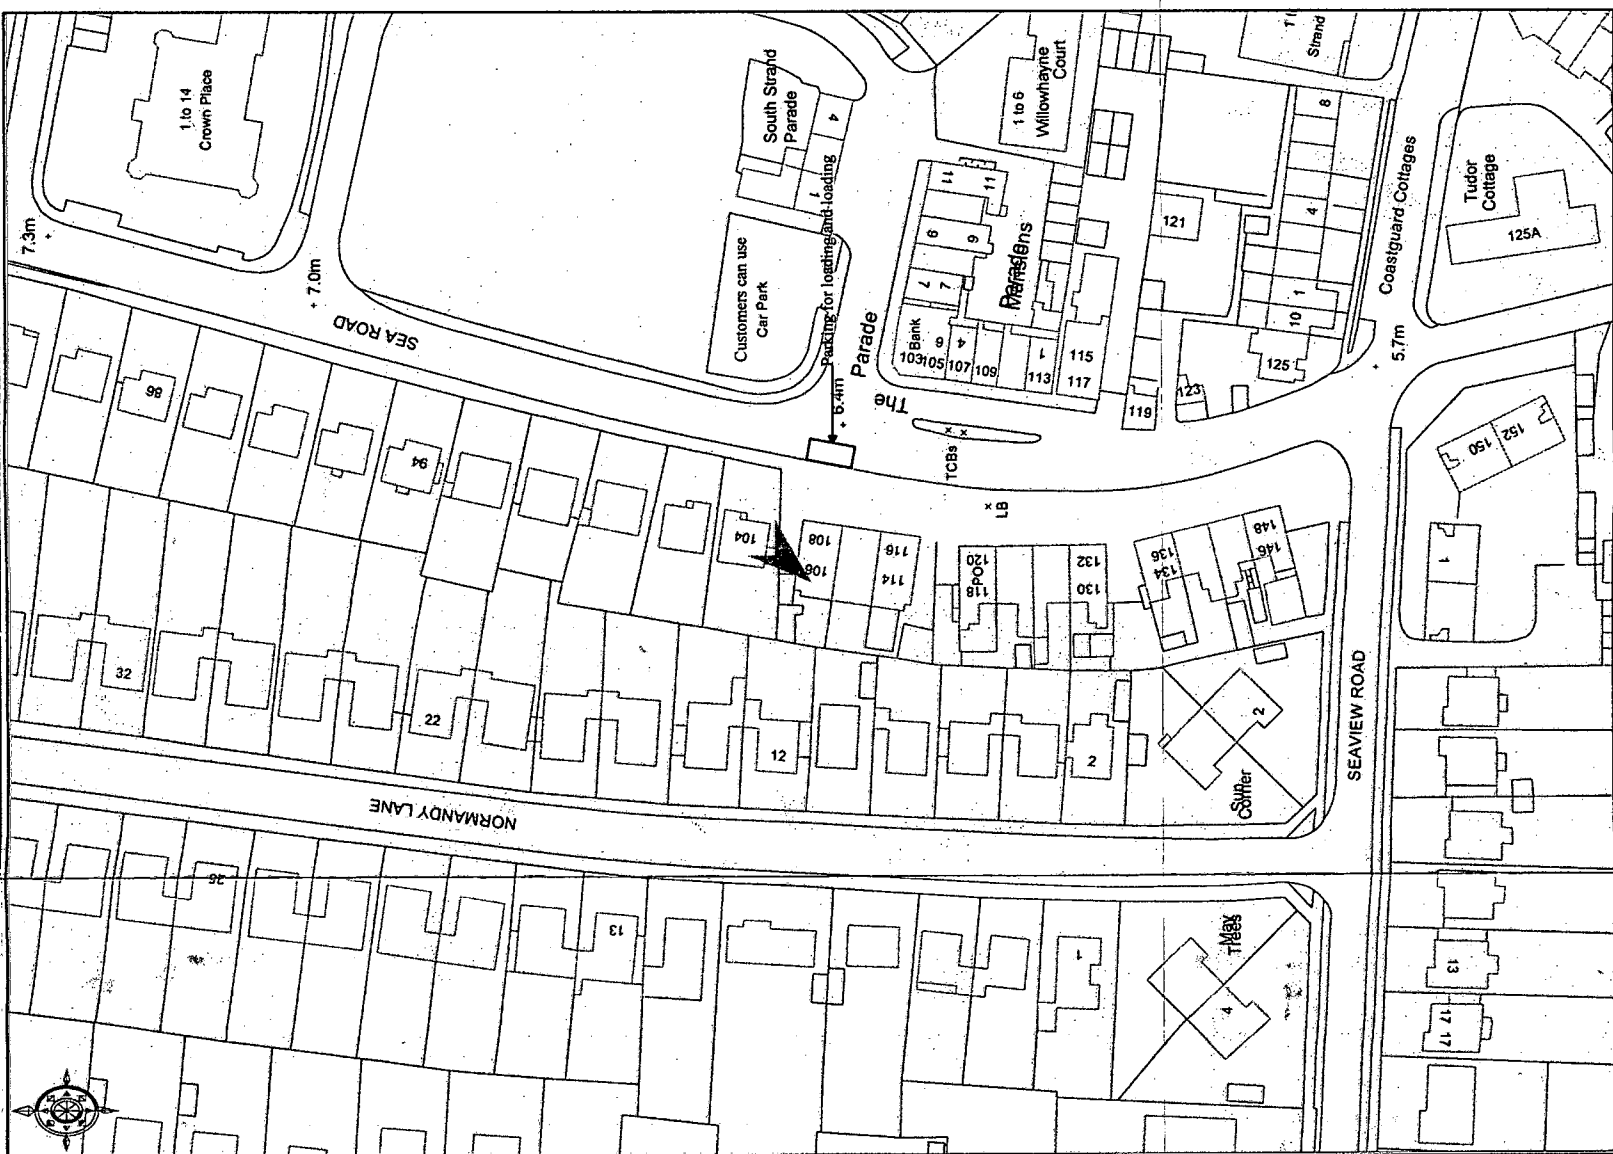

SITE OS MAP

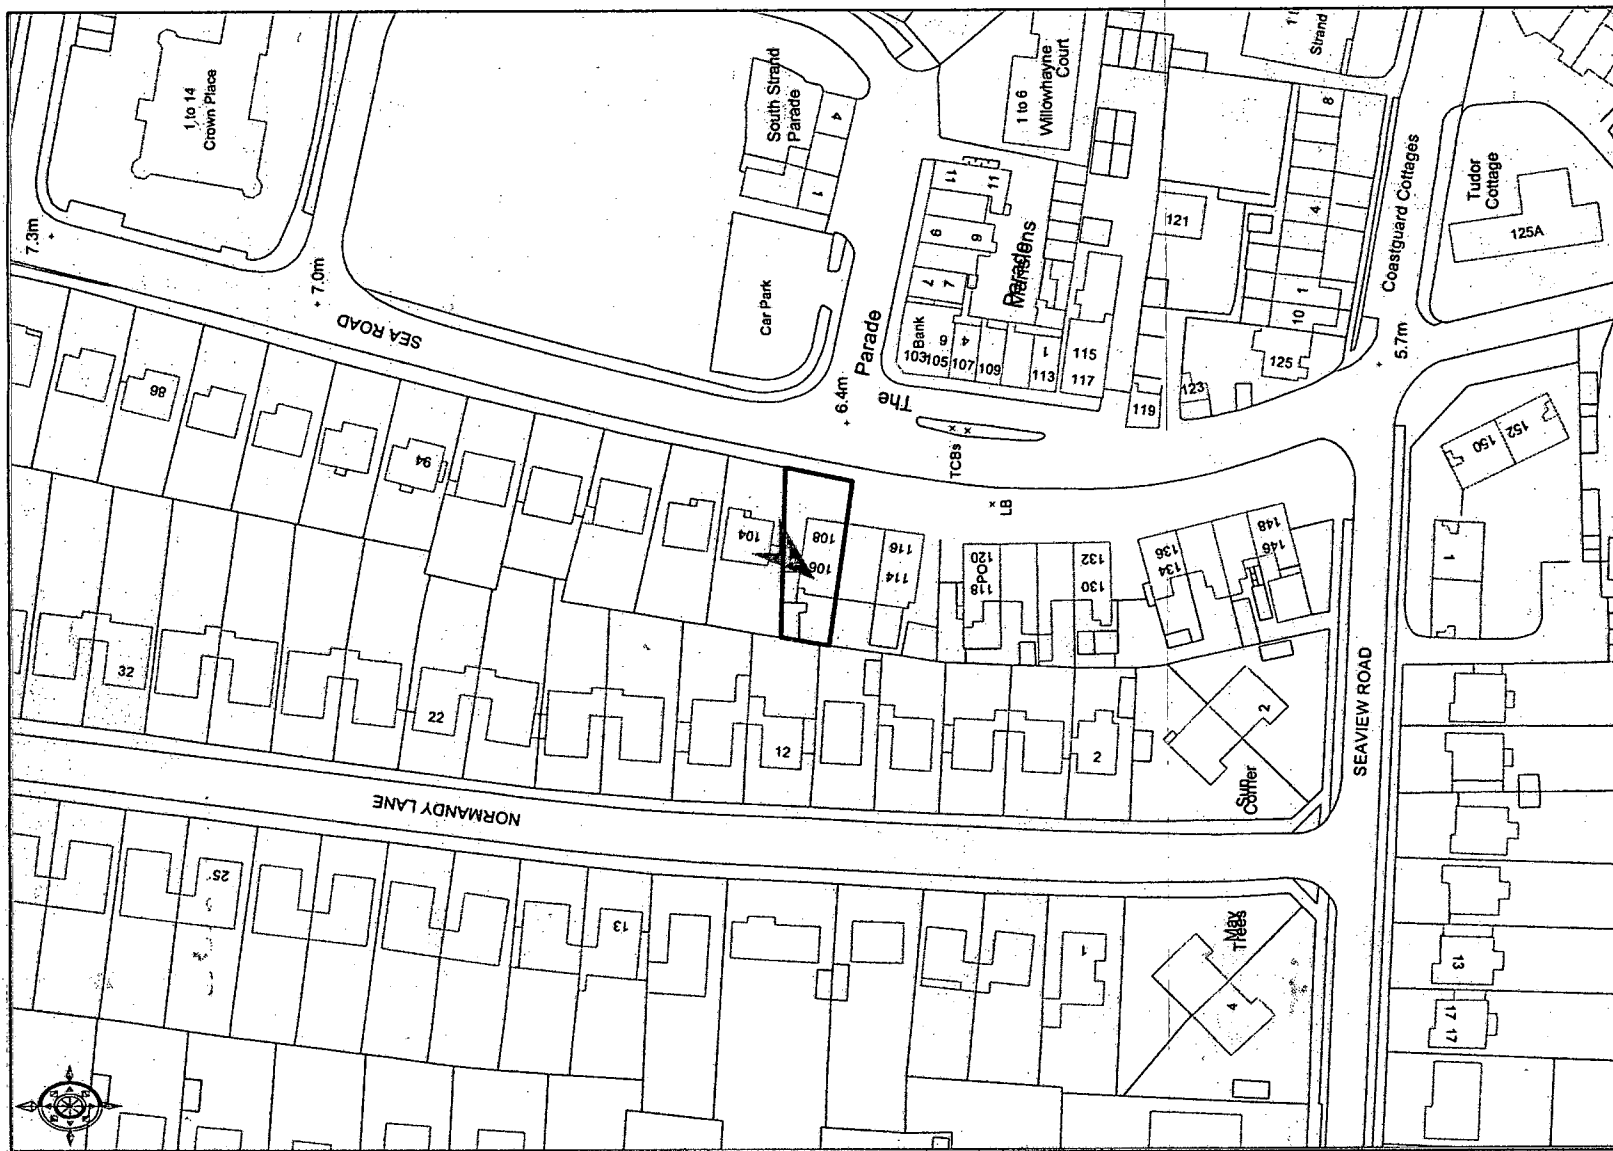

SITE PARKING