
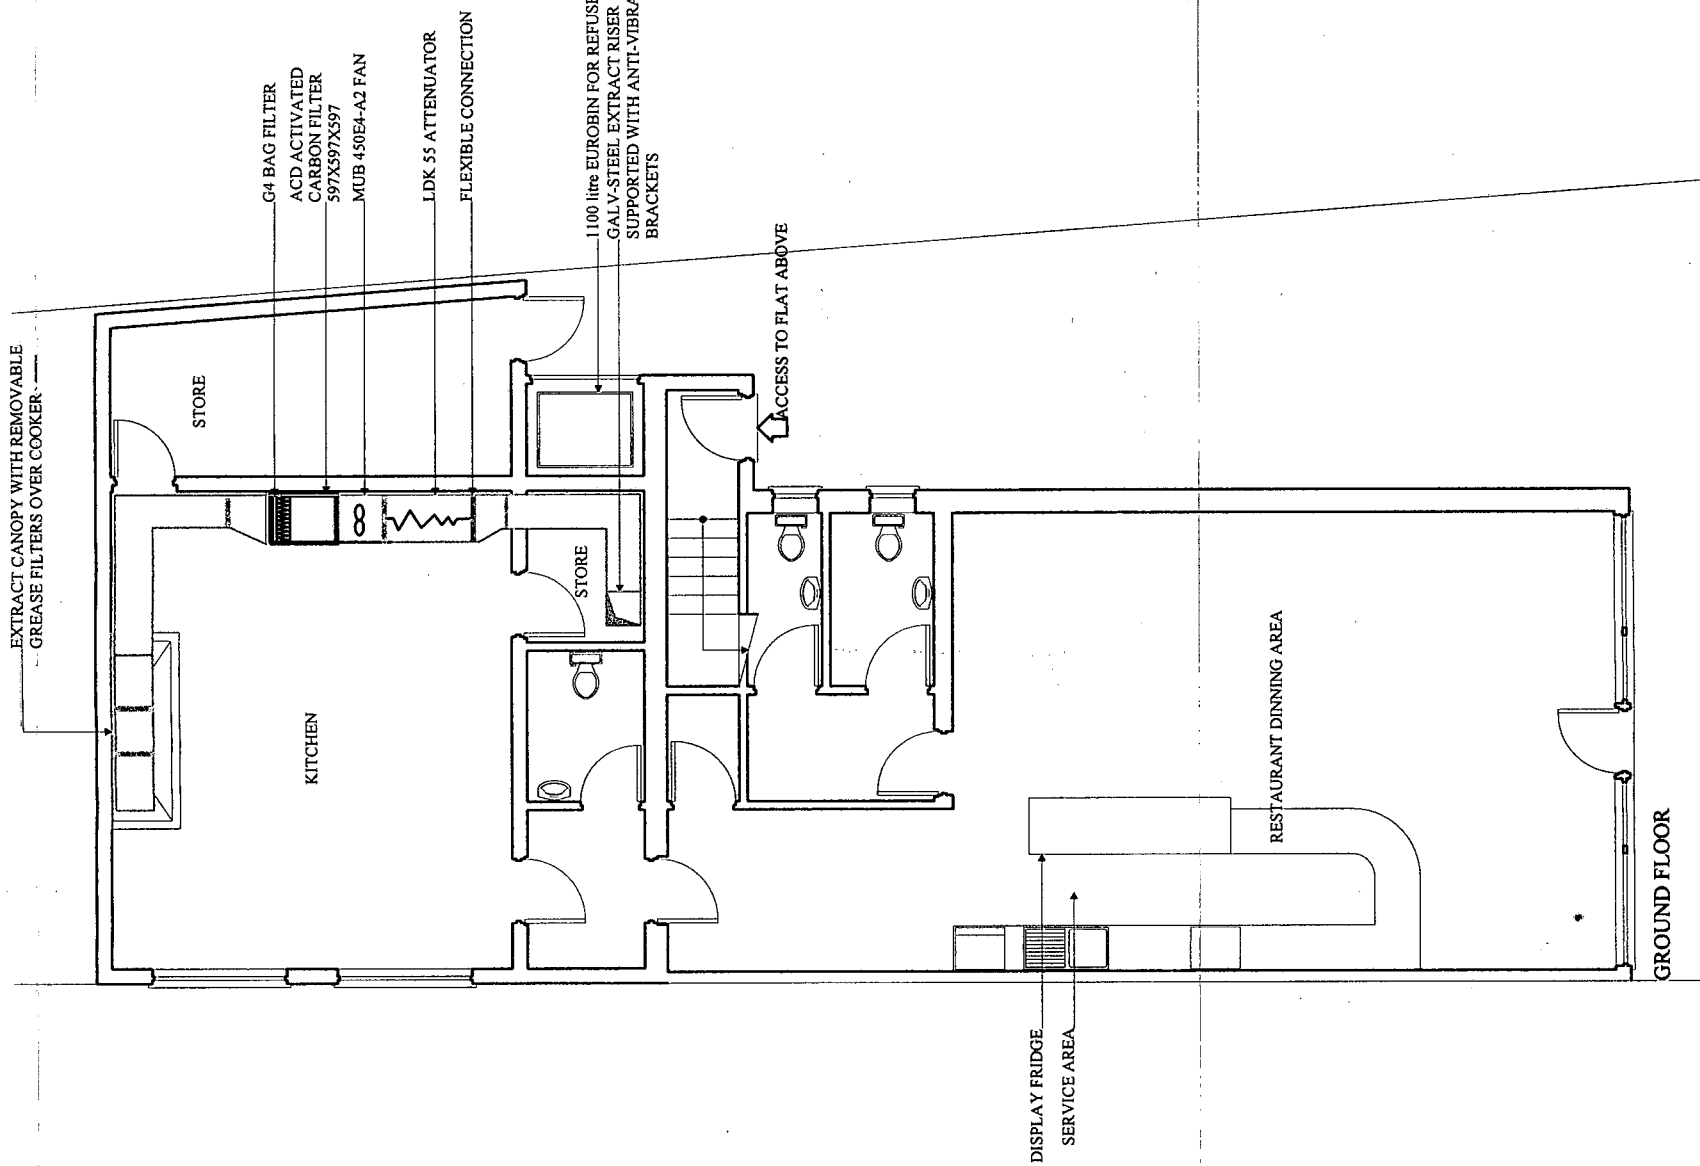


ARUN DISTRICT COUNCIL

|     |    |     |    |
|-----|----|-----|----|
| No. | EP | 156 | 05 |
|-----|----|-----|----|

RECEIVED 20.12.05

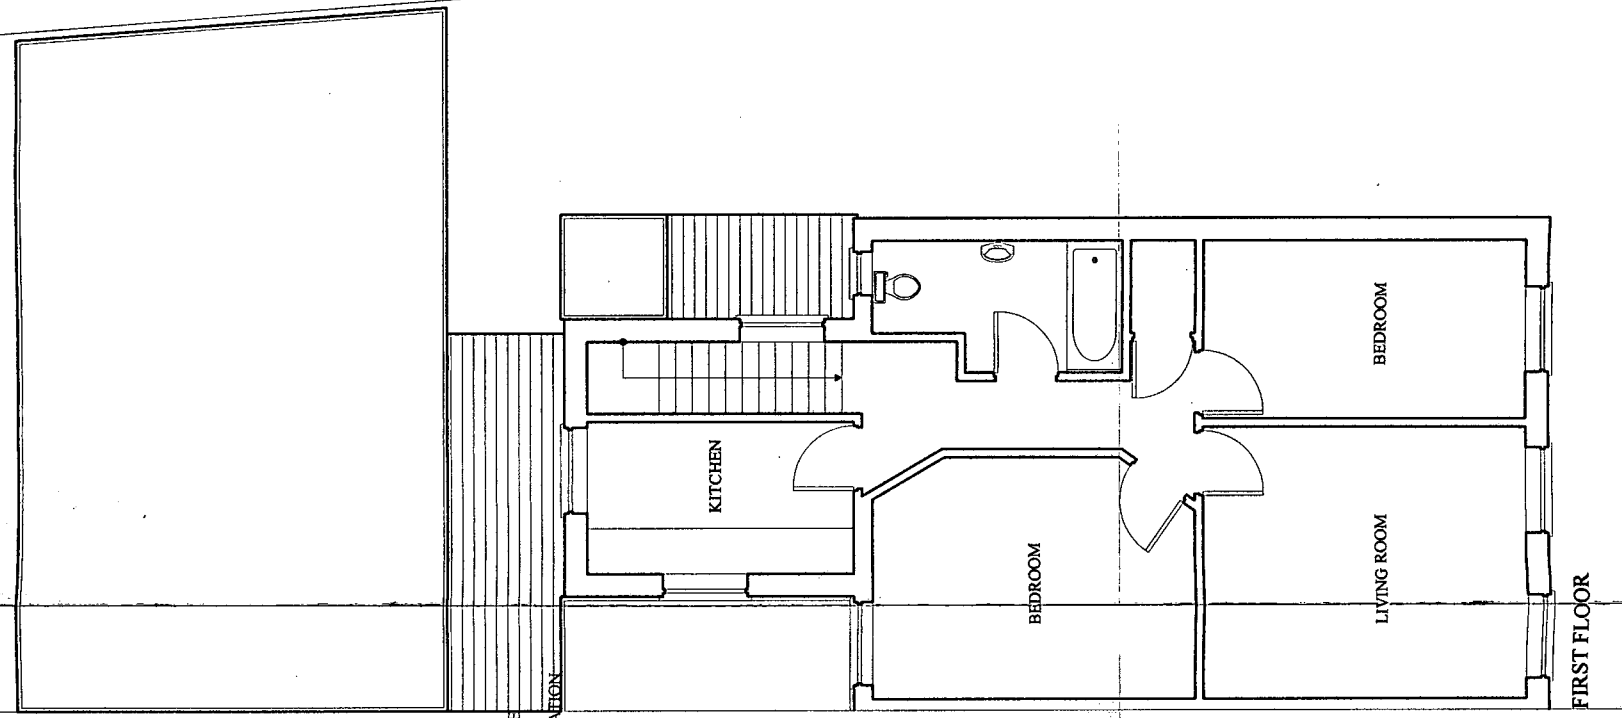

| General Notes                                                                  |   |      |
|--------------------------------------------------------------------------------|---|------|
| BRIEF SPECIFICATION OF A TYPICAL EXTRACT DUCT SYSTEM AND MAINTENANCE OPERATION |   |      |
| 01)                                                                            | CANOPY TO COVER ENTIRE COOKING AREAS WITH MINIMUM 150MM OVERLAP   |      |
| 02)                                                                            | DISTANCE FROM COOKING AREA TO PERIMETER HOOD TO BE 1100MM   |      |
| 03)                                                                            | GREASE FILTERS ARE TO BE INTEGRATED TO THE CANOPY, AND SHOULD BE CLEANED AT LEAST ONCE A WEEK   |      |
| 04)                                                                            | COURSE PRE-FILTERS SHOULD BE CHANGED EVERY MONTH   |      |
| 05)                                                                            | FINE PRE-FILTERS SHOULD BE CHANGED EVERY MONTH   |      |
| 06)                                                                            | CARBON FILTER SYSTEM TO BE MAINTAINED IN ACCORDANCE WITH MANUFACTURERS INSTRUCTIONS   |      |
| 07)                                                                            | THE FAN/MOTOR UNIT IS TO BE INSTALLED SO THAT NO NOISE OR VIBRATION IS TRANSMITTED EITHER THROUGH THE DUCTING OR BUILDING FABRIC. THE FAN IS TO BE SIZED SO THAT THE A DWELL TIME OF AT LEAST 1 SECOND ACHIEVED                                                                       |      |
| 08)                                                                            | RATING OF THE FAN TO BE 5000 CUBIC METERS PER HOUR   |      |
| 09)                                                                            | FAN NOISE - A LEVEL OF 35 dB (NC30) AT A DISTANCE OF TWO METRES SHOULD NOT BE EXCEEDED   |      |
| 10)                                                                            | IF A LEVEL NOT EXCEEDING 35 dB CANNOT BE MET A NOISE ATTENUATOR IS TO BE INSTALLED TO ENSURE THAT THIS VALUE IS NOT EXCEEDED   |      |
| 11)                                                                            | ANTI-VIBRATION MOUNTINGS AND FLEXIBLE CONNECTORS ARE TO BE USED THROUGHOUT   |      |
| 12)                                                                            | EXHAUST FLUE (DUCT) IS TO BE DESIGNED BY SPECIALIST CONTRACTORS/ENGINEERS ONCE THE ABOVE STANDARDS HAVE BEEN MET AND APPROVED BY THE LOCAL ENVIRONMENTAL HEALTH OFFICERS OF THE APPROPRIATE LOCAL PLANNING AUTHORITY, AND PAINTED ACCORDING TO THE LOCAL PLANNING OFFICE REQUIREMENTS |      |
| 13)                                                                            | THE SOUND PRESSURE LEVEL SHOULD BE CHECKED SO THAT THE DUCT INSTALLATION DOES NOT INCREASE THE BACKGROUND NOISE LEVEL, MORE THAN THAT WHICH IS ALLOWED BY THE LOCAL PLANNING AUTHORITY                                                                                                |      |
| No.                                                                            | Revision/Issue   | Date |

**Direct Planning Limited**  
Town Planning Consultants and Architects, Established 1988  
Riverbank House 95/97 High Street Tel: 01689 875999  
St Mary Cray Orpington, Kent Fax: 01689 875599  
BR3 3NH Email: enquiries@directplanning.co.uk

Client **Mr N. Seaw**  
Project **106-108 Sea Road  
East Preston  
West Sussex  
BN16 1NN**

Drwg. Title **Proposed Plans**  
Drawn By **Kevin Crooks**  
Scale **1:100** Date **December 05**  
Project/Drwg. no. **DP5/2351/11/PP/02**