


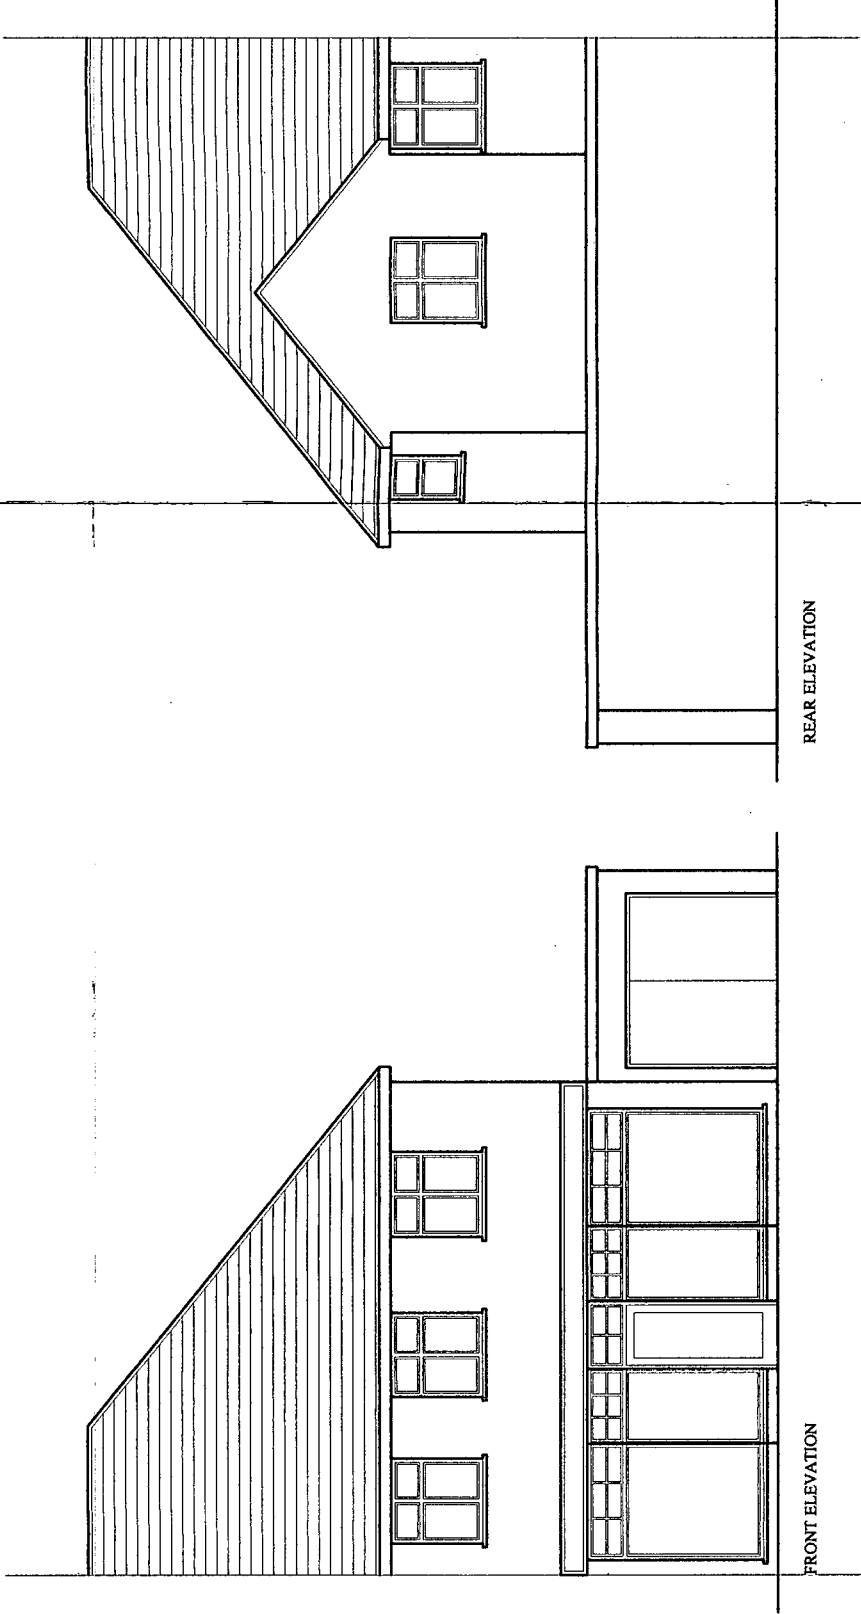

ARUN DISTRICT COUNCIL			
No.	EP	156	05
RECEIVED	20.12.05.		

General Notes		
No.	Revision/Issue	Date

Direct Planning Limited
Town Planning Consultants and Architects, Established, 1988
Riverbank House 95/97 High Street Tel: 01689 875999
St. Mary Cray Orpington, Kent Fax: 01689 875599
BR5 3NH Email: enquiries@directplanning.co.uk

Client **Mr N. Seaw**

Project **106-108 Sea Road
East Preston
West Sussex
BN16 1NN**

Dwg. Title **Existing Elevations**

Drawn By **Kevin Crooks**
Scale **1:100** Date **December 05**
Project/Dwg. no. **DP5/2351/11/PP/03**