



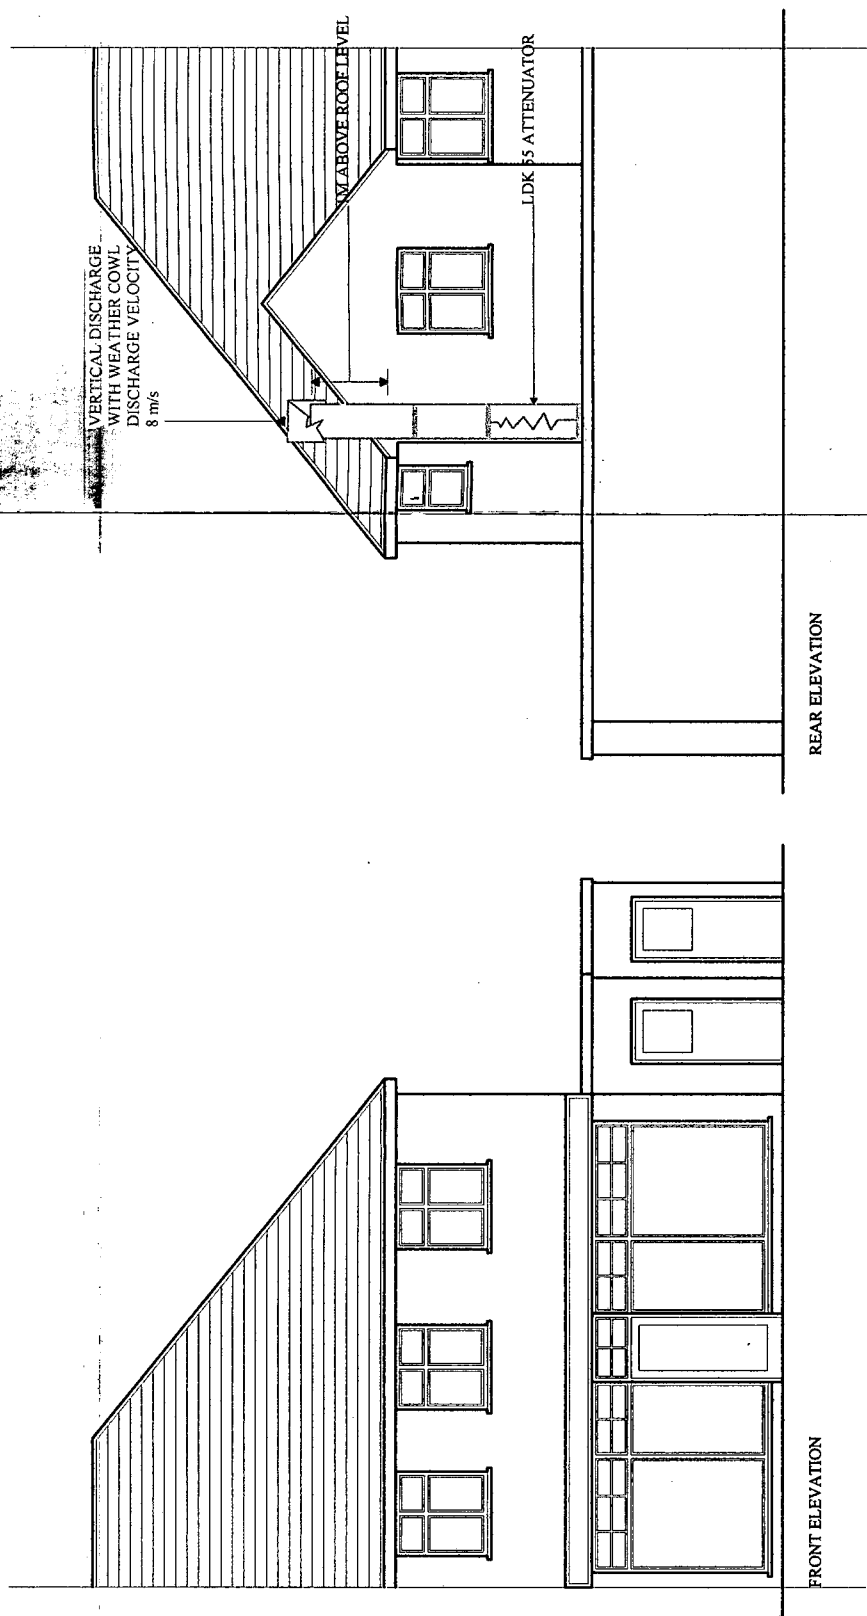

ARUN DISTRICT COUNCIL			
No.	EP	156	05
RECEIVED			
20.12.05			

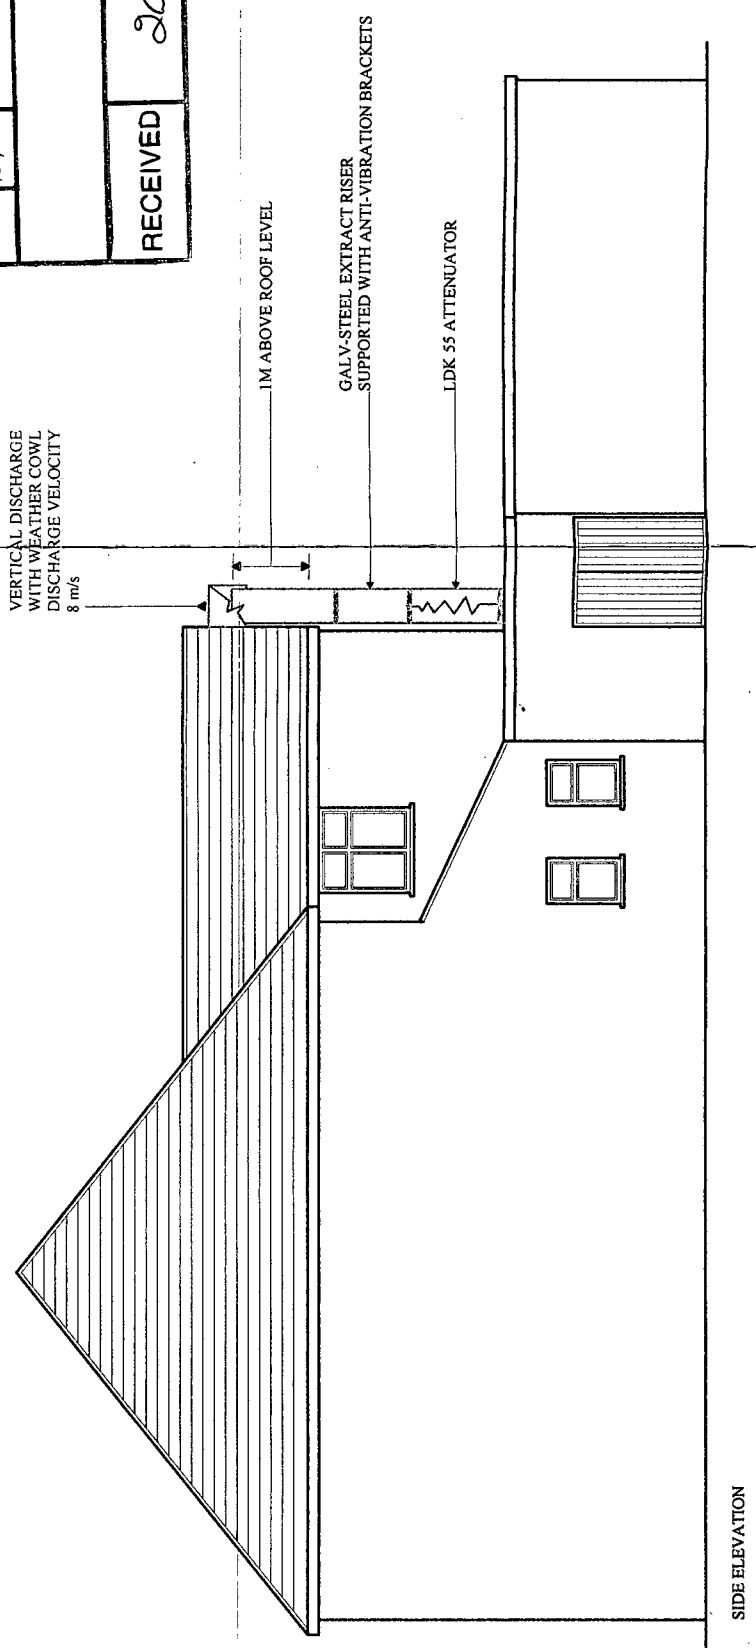

General Notes		
BRIEF SPECIFICATION OF A TYPICAL EXTRACT DUCT SYSTEM AND MAINTENANCE OPERATION		
01)	CANOPY TO COVER ENTIRE COOKING AREAS WITH MINIMUM 150MM OVERLAP	
02)	DISTANCE FROM COOKING AREA TO PERIMETER HOOD TO BE 1100MM	
03)	GREASE FILTERS ARE TO BE INTEGRATED TO THE CANOPY, AND SHOULD BE CLEANED AT LEAST ONCE A WEEK	
04)	COURSE PRE-FILTERS SHOULD BE CHANGED EVERY MONTH	
05)	FINE PRE-FILTERS SHOULD BE CHANGED EVERY MONTH	
06)	CARBON FILTER SYSTEM TO BE MAINTAINED IN ACCORDANCE WITH MANUFACTURERS INSTRUCTIONS	
07)	THE FAN/MOTOR UNIT IS TO BE INSTALLED SO THAT NO NOISE OR VIBRATION IS TRANSMITTED EITHER THROUGH THE DUCTING OR BUILDING FABRIC. THE FAN IS TO BE SIZED SO THAT THE A DWELL TIME OF AT LEAST .1 SECOND IS ACHIEVED	
08)	RATING OF THE FAN TO BE 5000 CUBIC METERS PER HOUR	
09)	FAN NOISE - A LEVEL OF 35 dB (NC30) AT A DISTANCE OF TWO METRES SHOULD NOT BE EXCEEDED	
10)	IF A LEVEL NOT EXCEEDING 35 dB CANNOT BE MET A NOISE ATTENUATOR IS TO BE INSTALLED TO ENSURE THAT THIS VALUE IS NOT EXCEEDED	
11)	ANTI-VIBRATION MOUNTINGS AND FLEXIBLE CONNECTORS ARE TO BE USED THROUGHOUT	
12)	EXHAUST FLUE (DUCT) IS TO BE DESIGNED BY SPECIALIST CONTRACTORS/ENGINEERS ONCE THE ABOVE STANDARDS HAVE BEEN MET AND APPROVED BY THE LOCAL ENVIRONMENTAL HEALTH OFFICERS OF THE APPROPRIATE LOCAL PLANNING AUTHORITY, AND PAINTED ACCORDING TO THE LOCAL PLANNING OFFICE REQUIREMENTS	
13)	THE SOUND PRESSURE LEVEL SHOULD BE CHECKED SO THAT THE DUCT INSTALLATION DOES NOT INCREASE THE BACKGROUND NOISE LEVEL, MORE THAN THAT WHICH IS ALLOWED BY THE LOCAL PLANNING AUTHORITY	
No.	Revision/Issue	Date

Direct Planning Limited
Town Planning Consultants and Architects, Established, 1988
Riverbank House 95/97 High Street Tel: 01689 875999
St Mary Cray Orpington, Kent Fax: 01689 875599
BR5 3NH Email: enquiries@directplanning.co.uk

Client **Mr N. Seaw**

Project **106-108 Sea Road
East Preston
West Sussex
BN16 1NN**

Dwg. Title **Proposed Elevations**

Drawn By **Kevin Crooks**
Scale **1:100**
Date **December 05**
Project/Dwg. no. **DP5/2351/11/PP/04**