


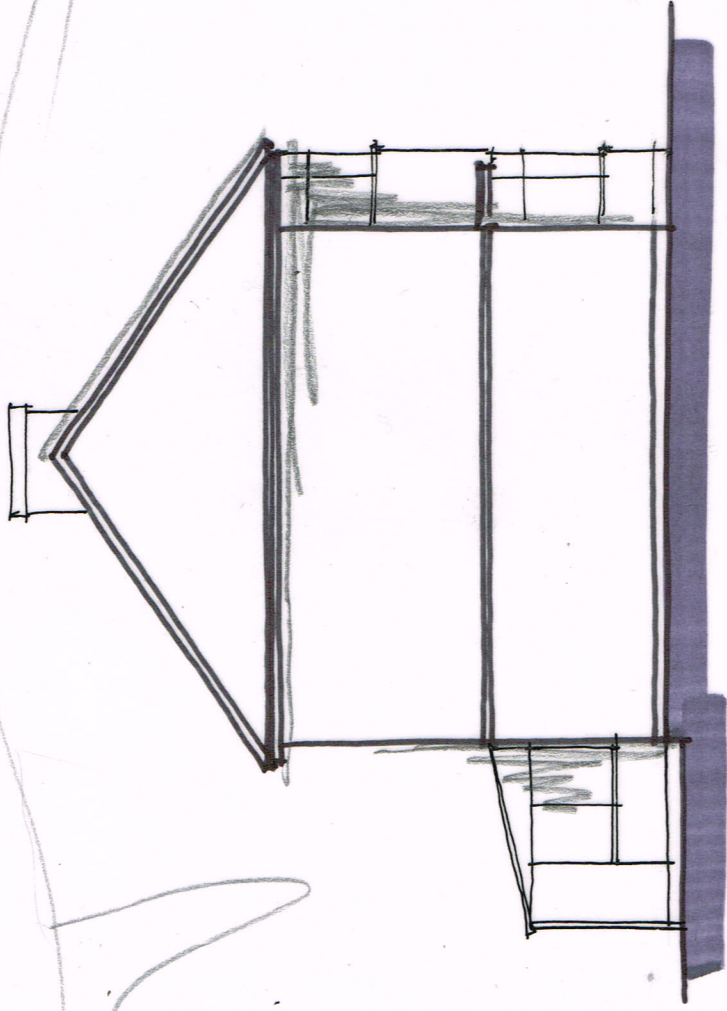

FRONT (e) ELEVATION 1:100 @ A3


0 1 2 3 4 5m

metres




SIDE (s)

: ex. garage omitted for clarity purposes

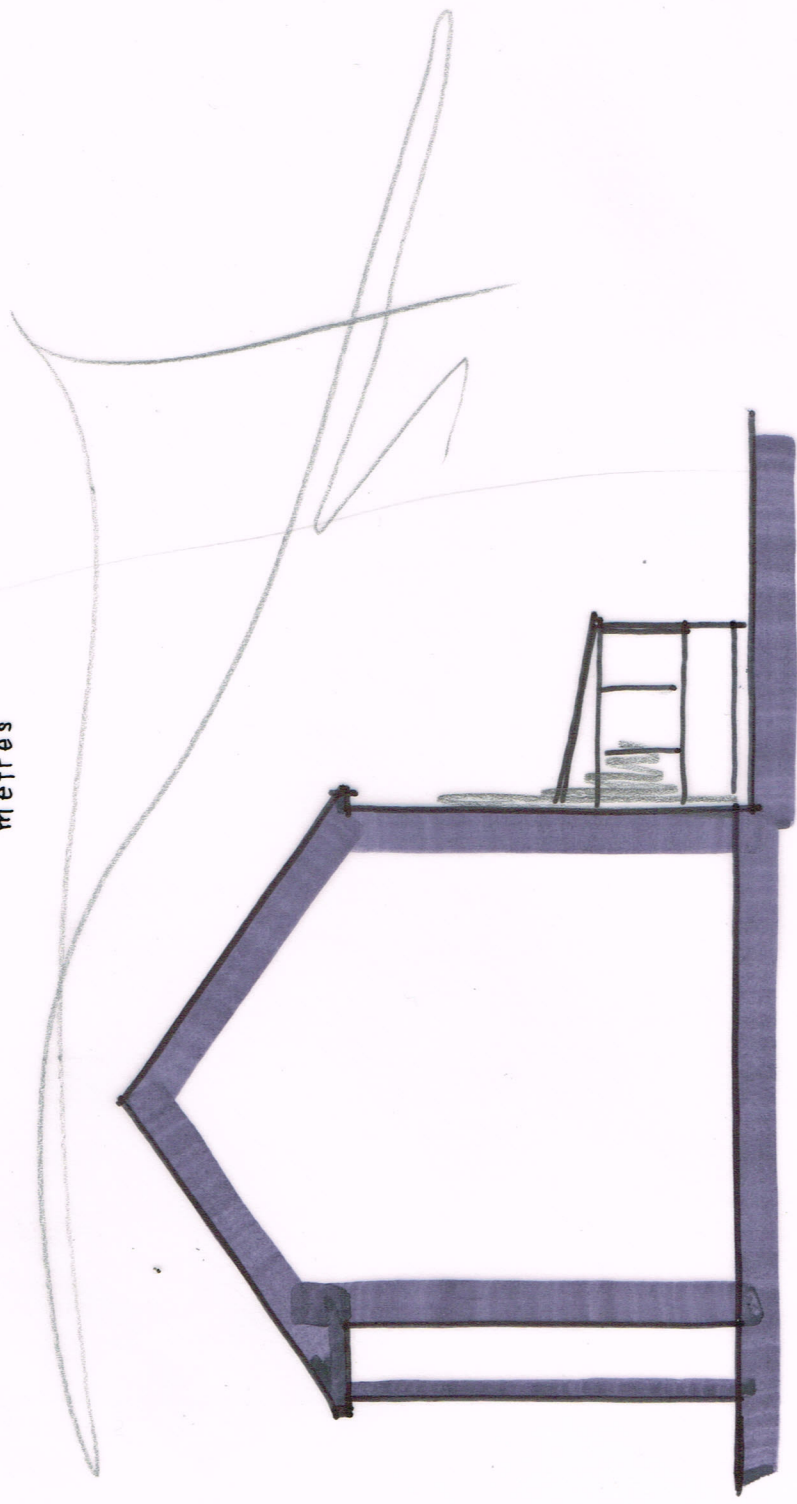

SIDE (n)

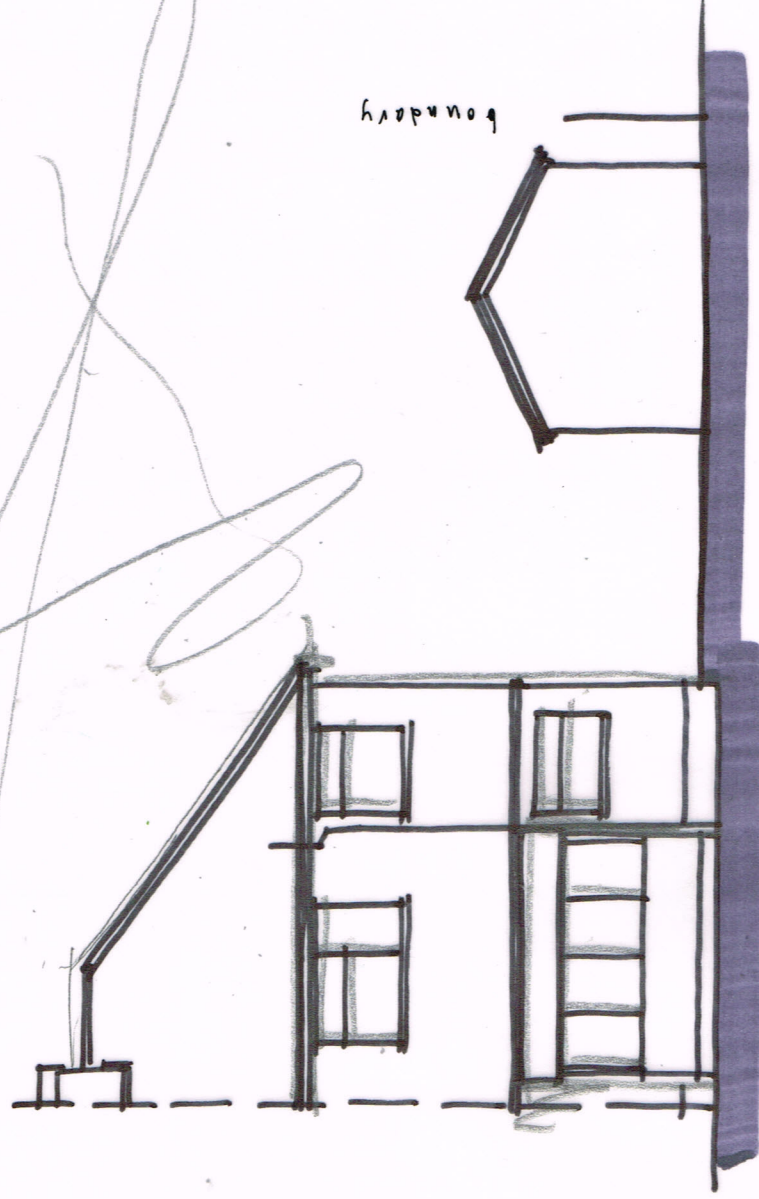

REAR (w)