



FRONT ELEVATION 1:100 @ A3

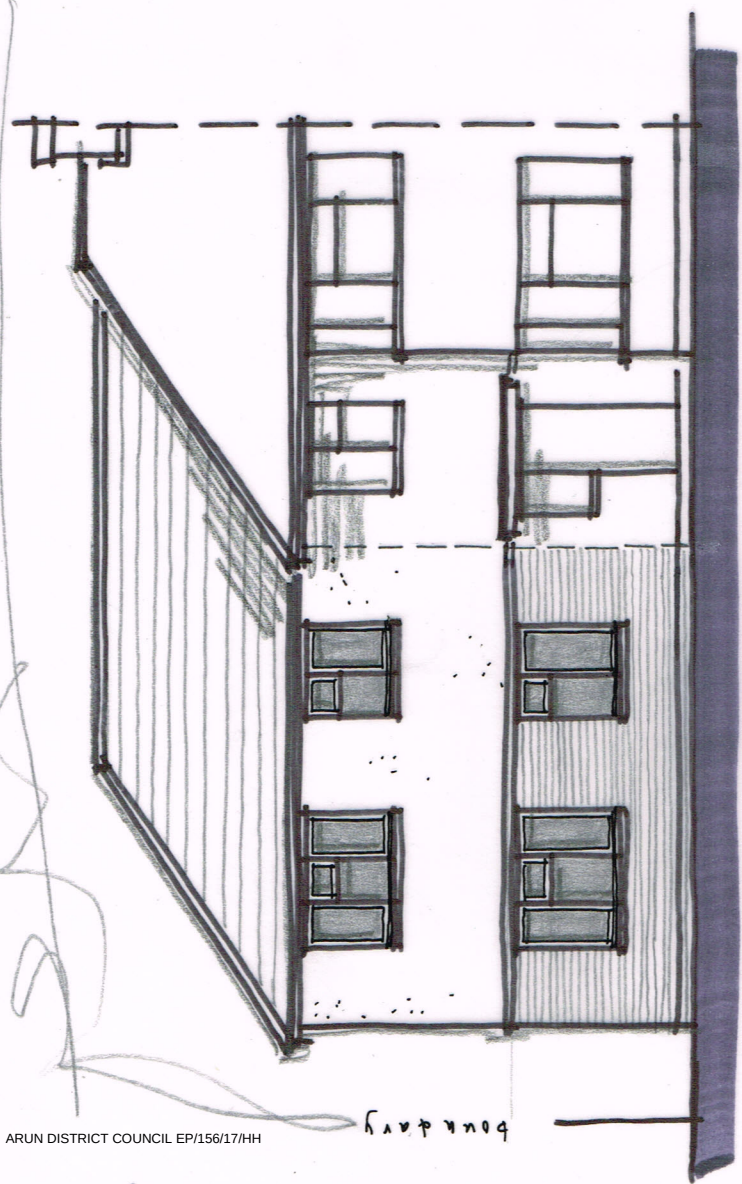

GROUND FLOOR PLAN 1:50

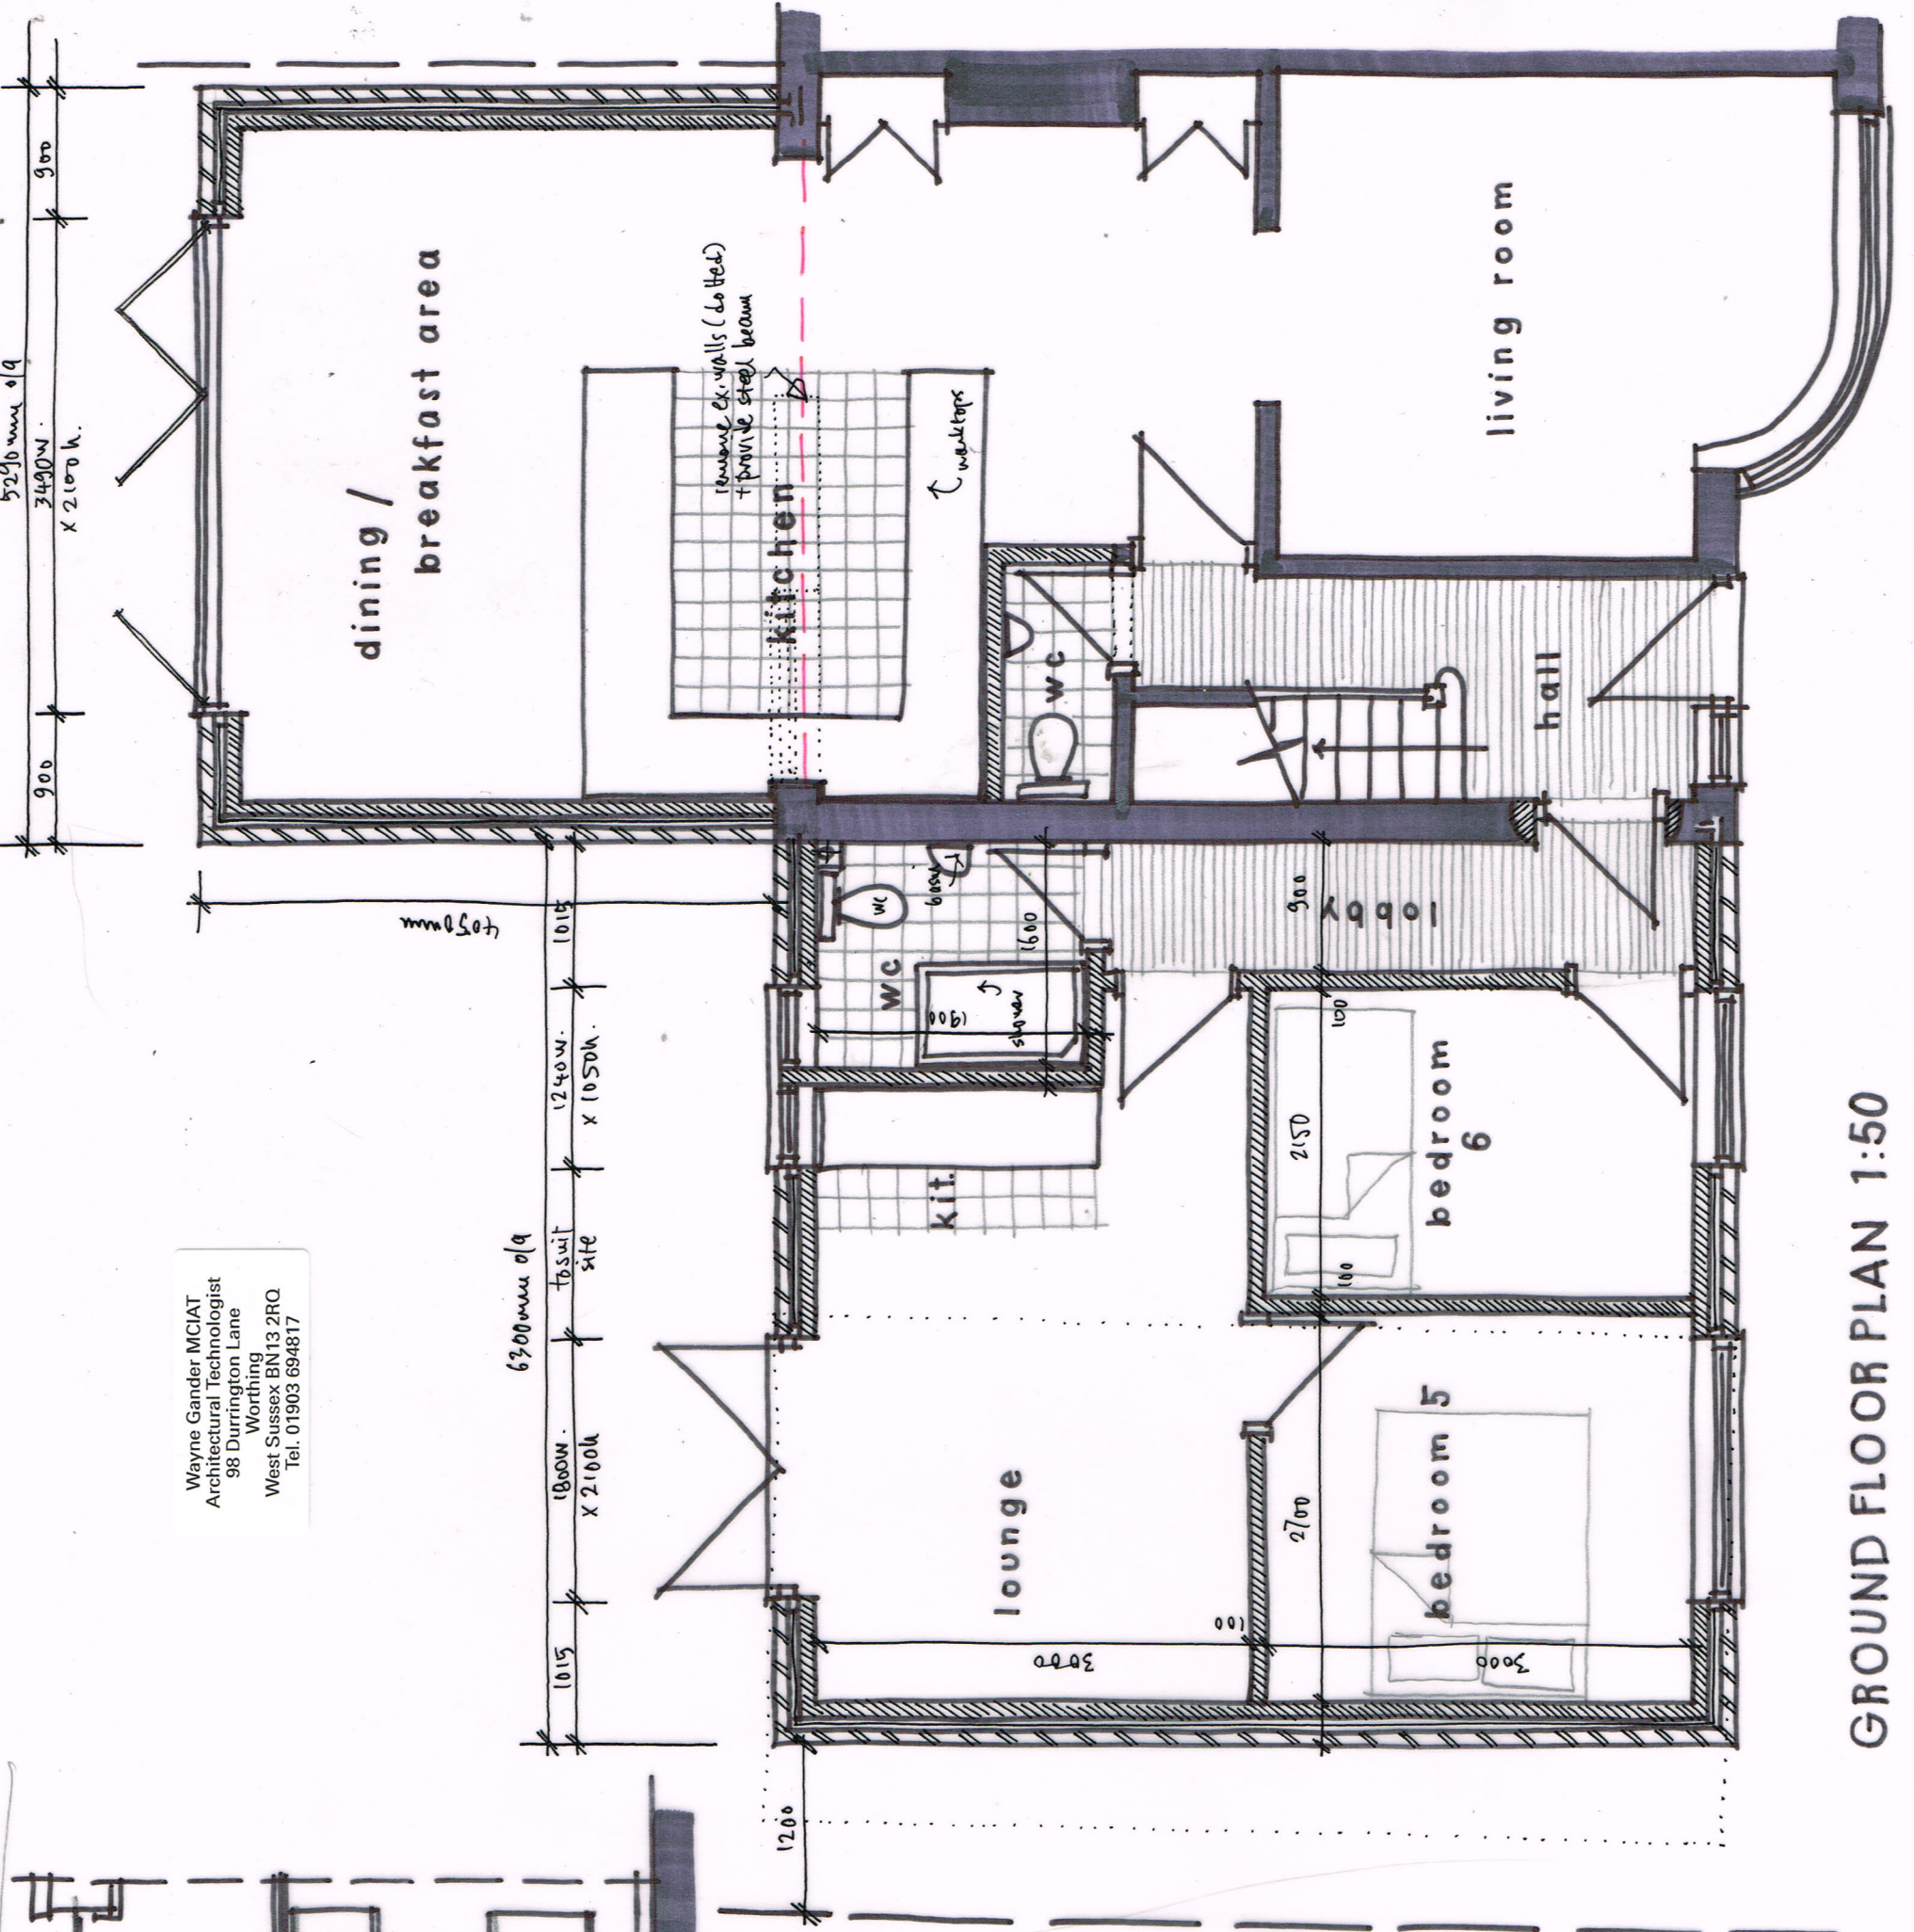

Wayne Gander MCIAT
Architectural Technologist
98 Durrington Lane
Worthing
West Sussex BN13 2RQ
Tel. 01903 694817