
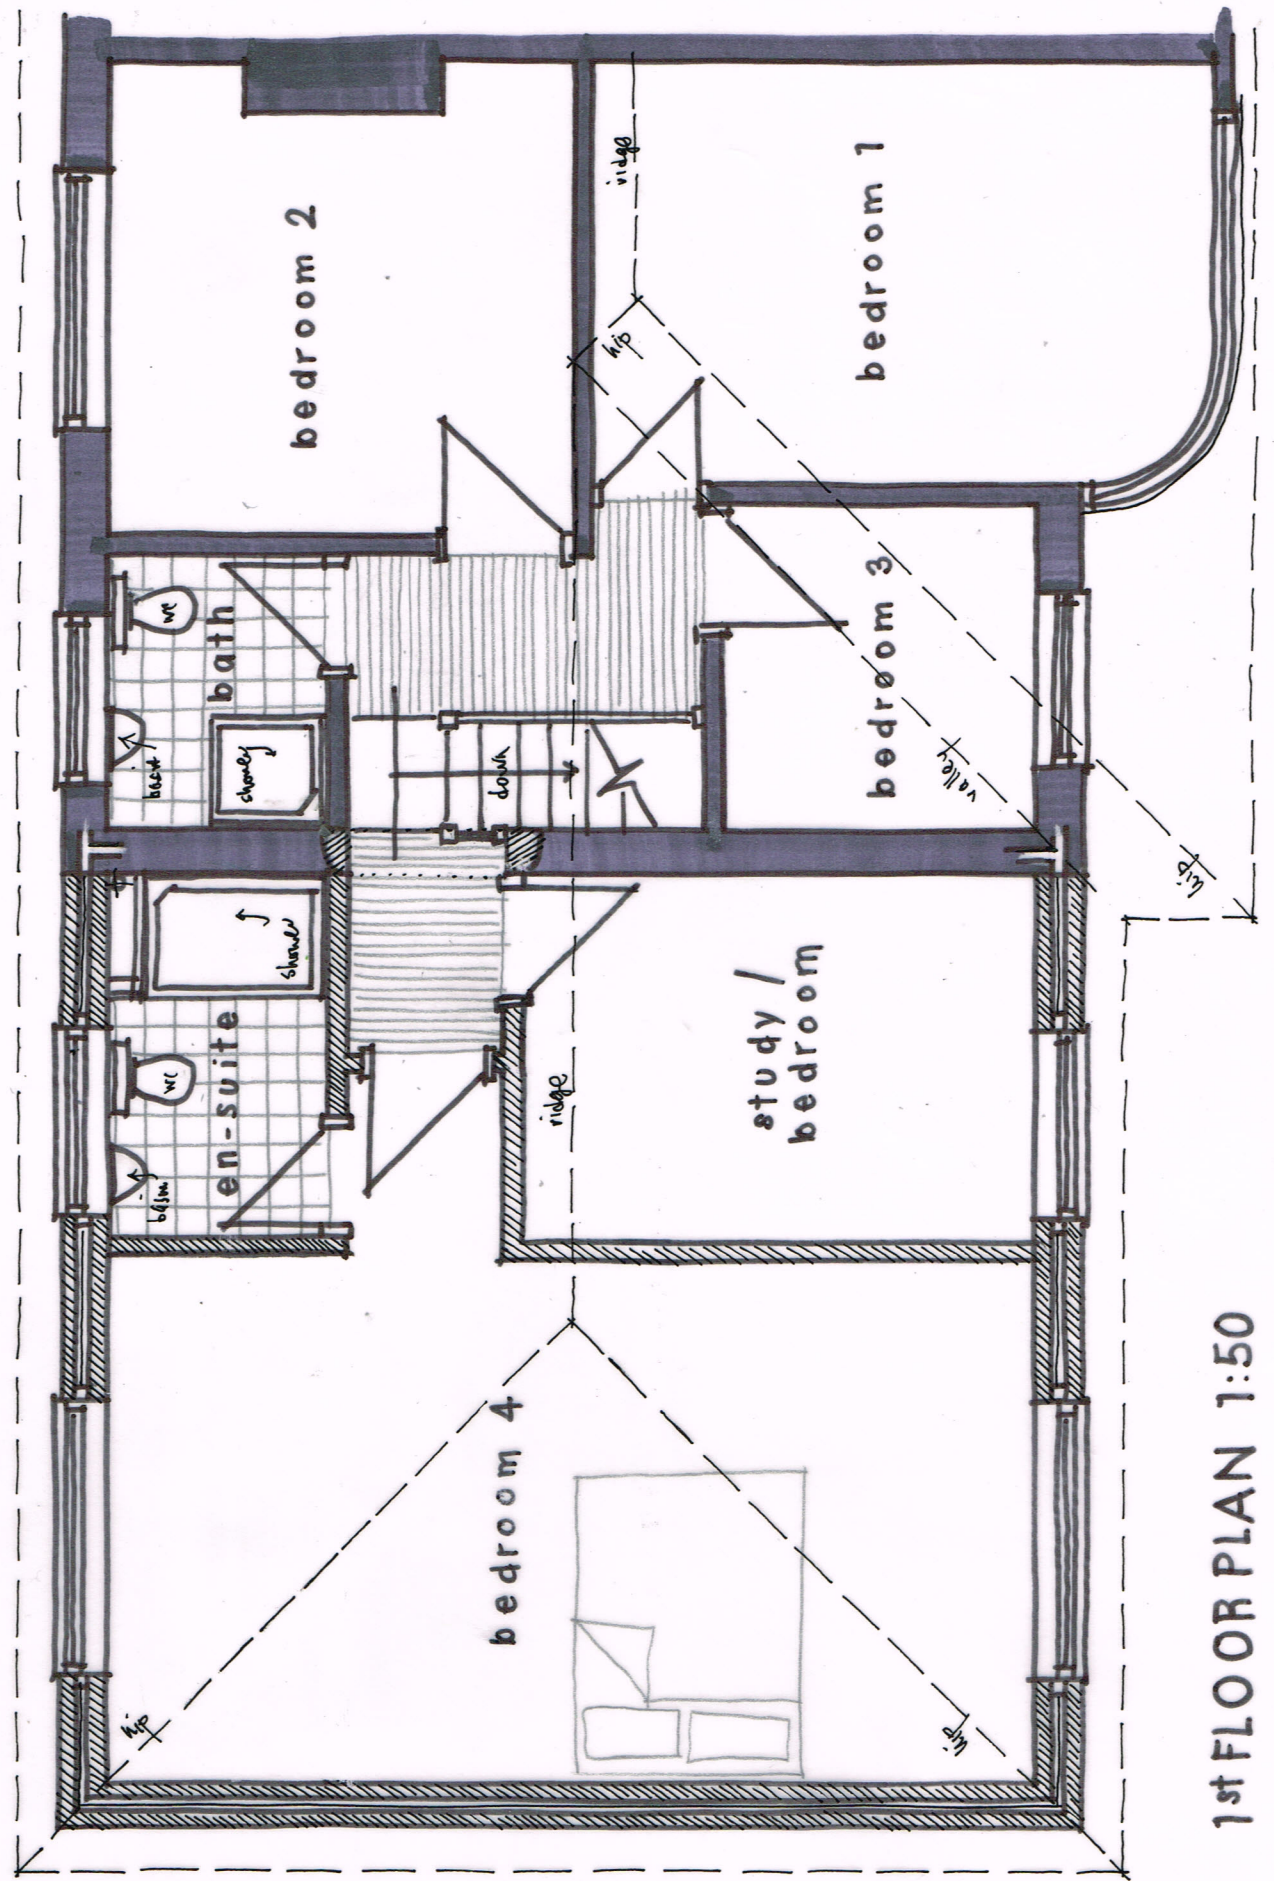


Wayne Gander MCIAT
Architectural Technologist
98 Durrington Lane
Worthing
West Sussex BN13 2RQ
Tel. 01903 694817

SIDE (n) 1:100 @ A3
0 1 2 3 4 5m
metres

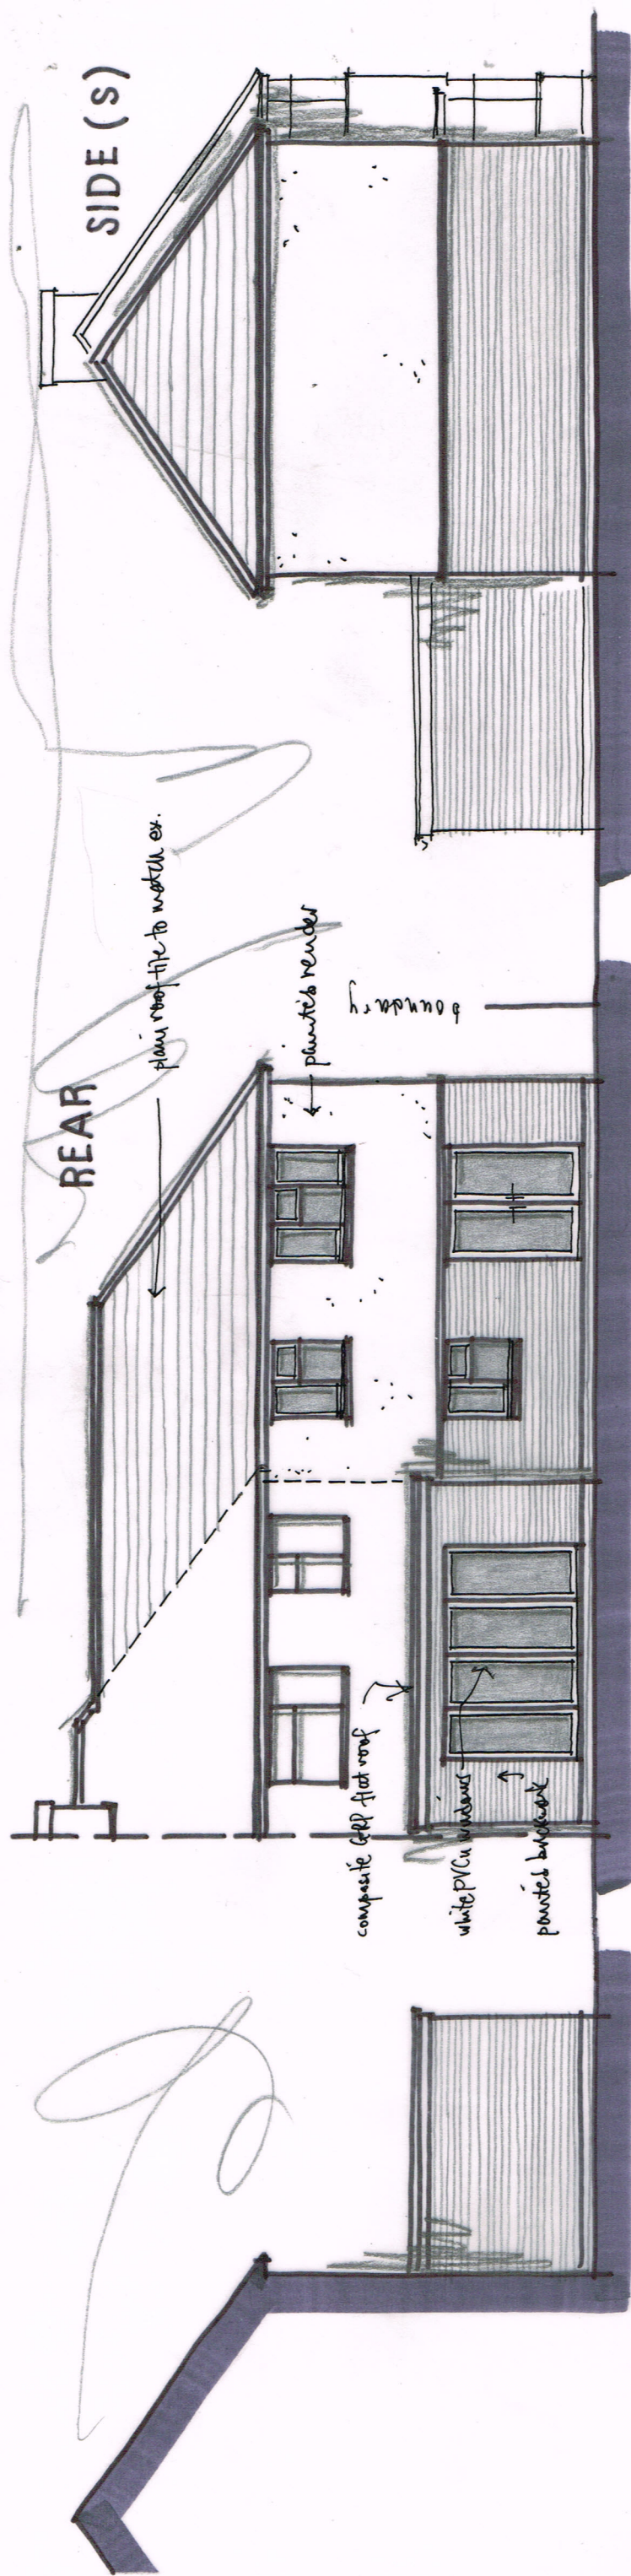

1st FLOOR PLAN 1:50