




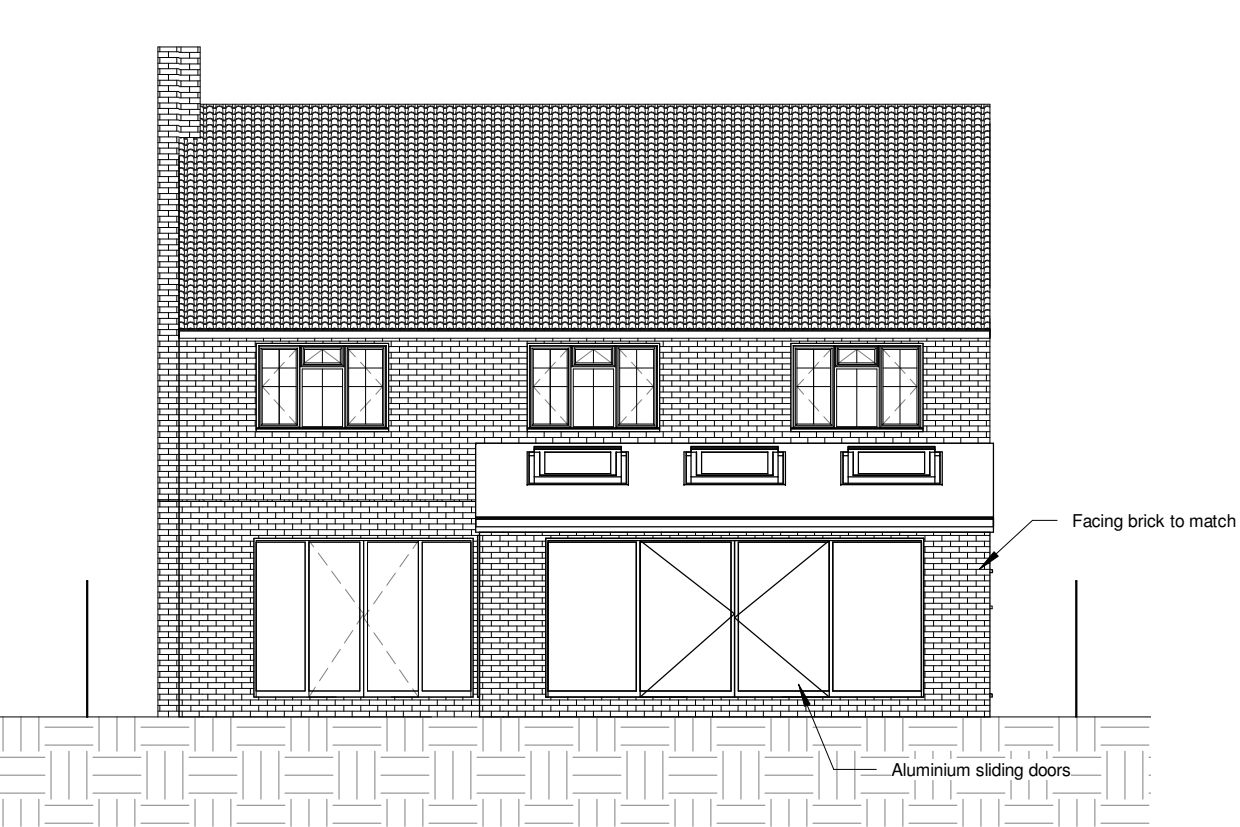

1 ELEVATION FACING SOUTH
1 : 100

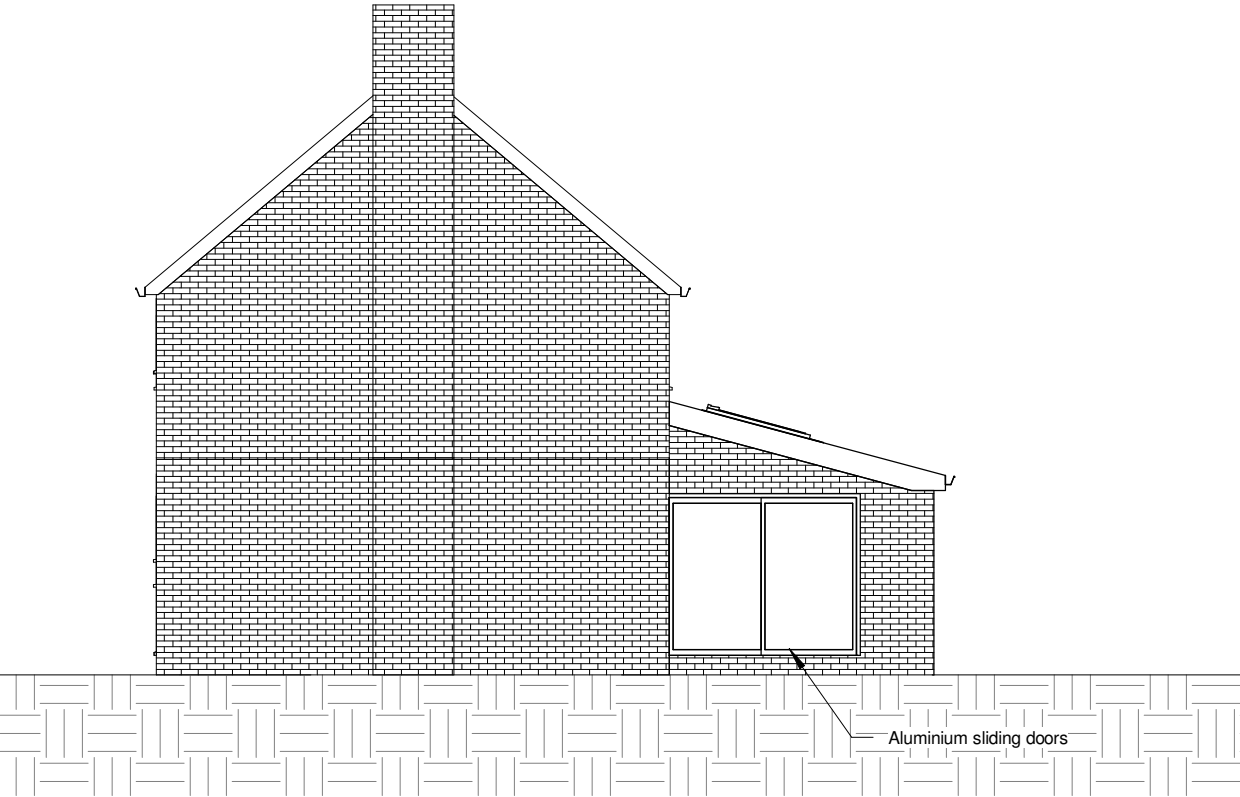

2 ELEVATION FACING WEST
1 : 100

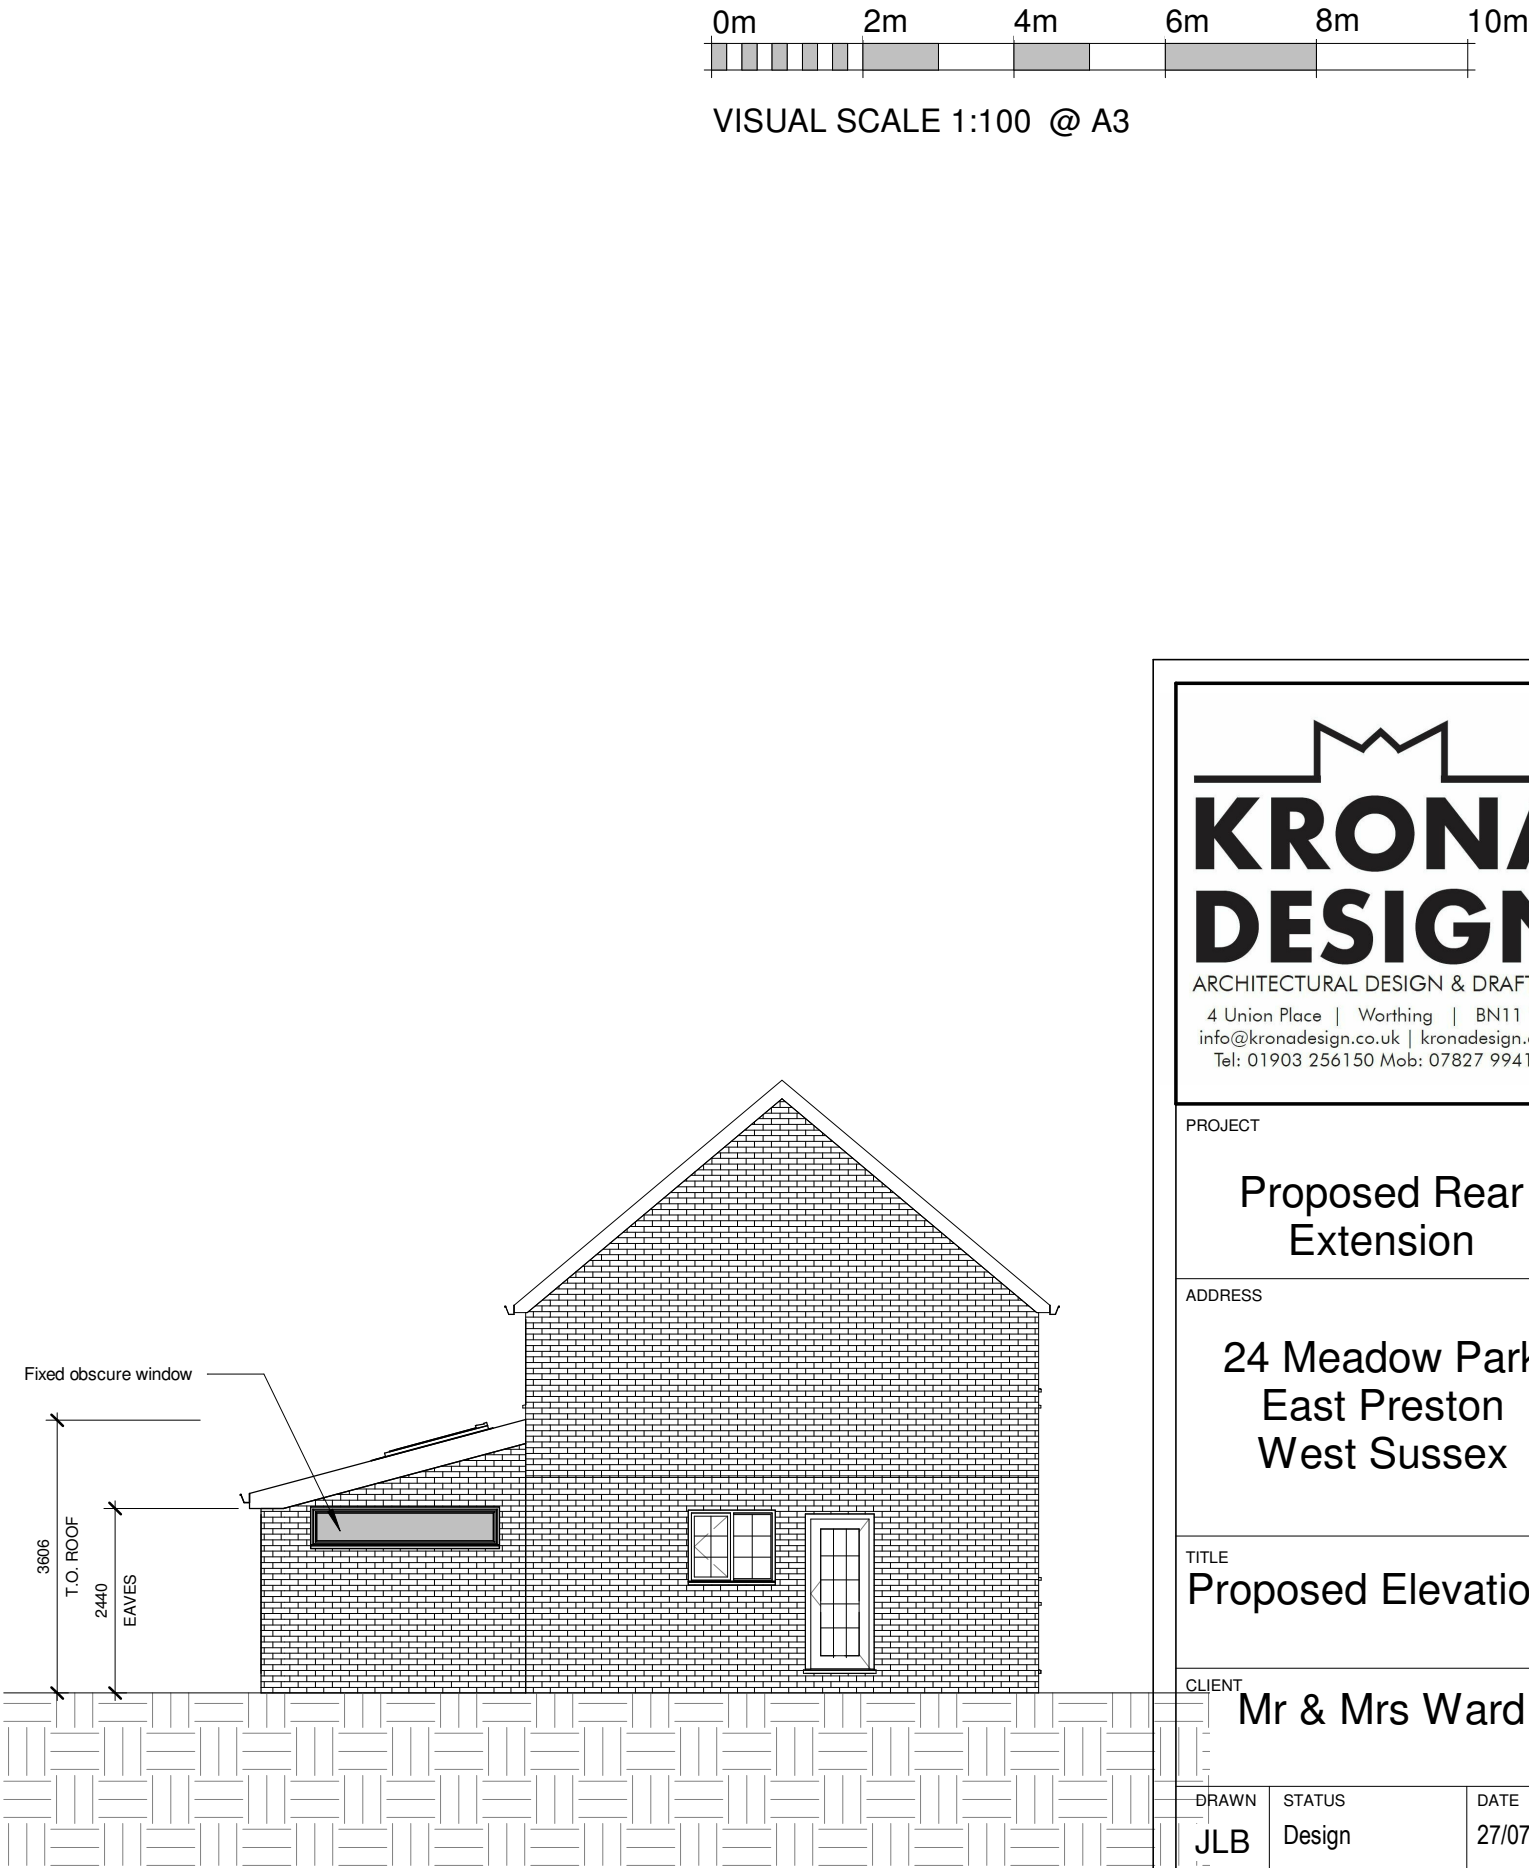

3 ELEVATION FACING EAST
1 : 100

0m 2m 4m 6m 8m 10m
VISUAL SCALE 1:100 @ A3

**KRONA
DESIGN**
ARCHITECTURAL DESIGN & DRAFTING
4 Union Place | Worthing | BN11 1LG
info@kronadesign.co.uk | kronadesign.co.uk
Tel: 01903 256150 Mob: 07827 994111

PROJECT		
Proposed Rear Extension		
ADDRESS		
24 Meadow Park East Preston West Sussex		
TITLE		
Proposed Elevations		
CLIENT		
Mr & Mrs Ward		
DRAWN	STATUS	DATE
JLB	Design	27/07/21
SCALE (@ A3)		PROJECT NUMBER
1 : 100		KD.1241
DRAWING NUMBER		REV
A.201		