






VISUAL SCALE 1:100 @ A3

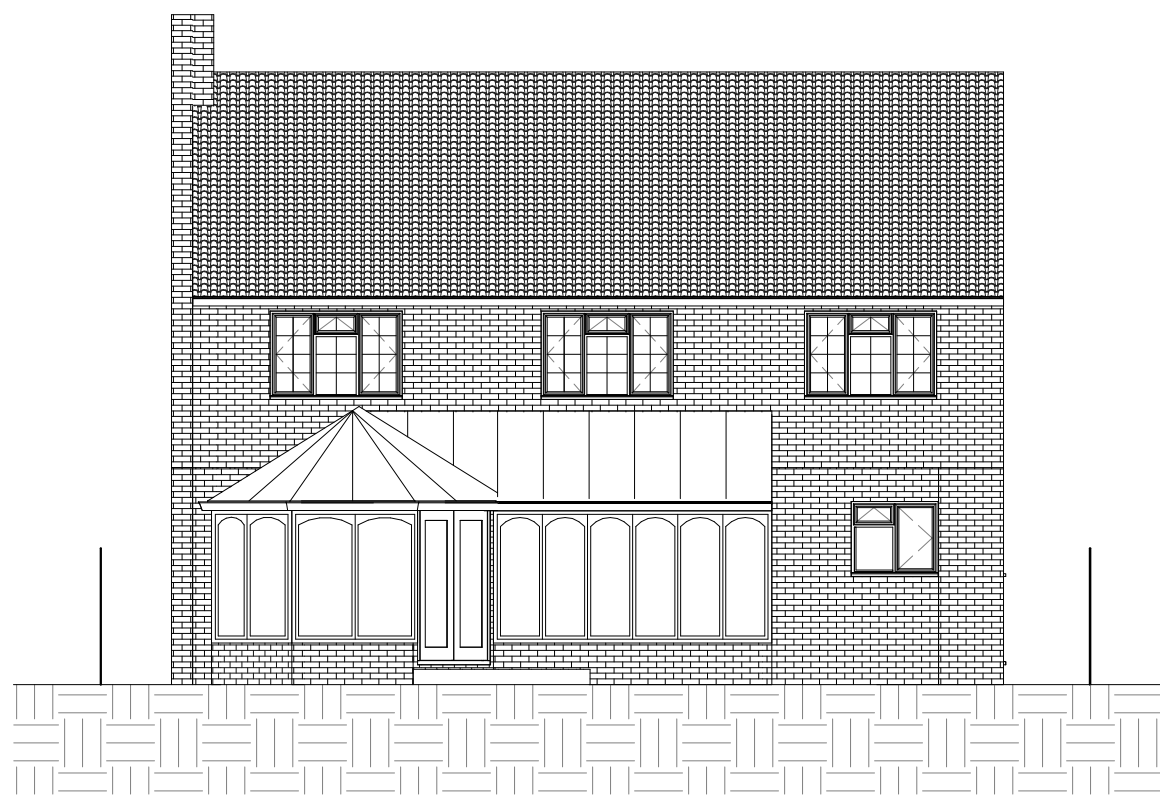

1 ELEVATION FACING SOUTH
1 : 100

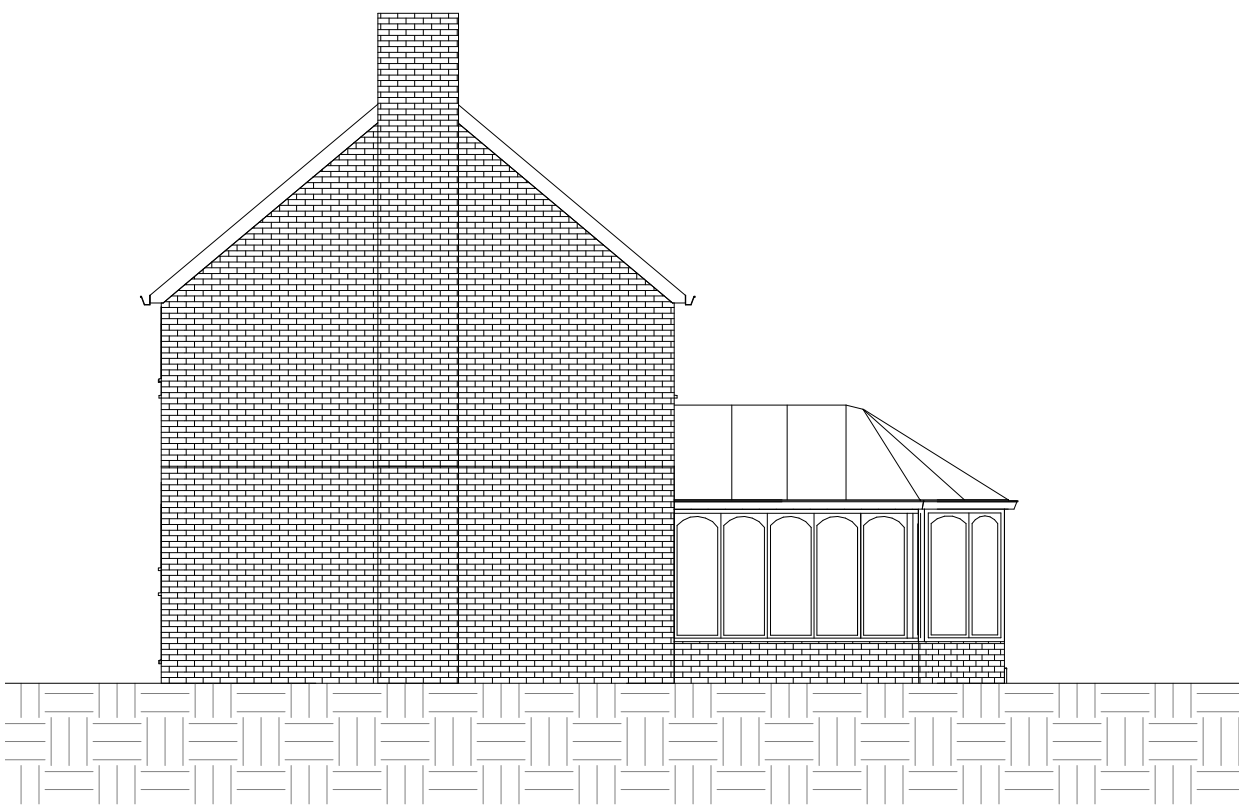

2 ELEVATION FACING WEST
1 : 100

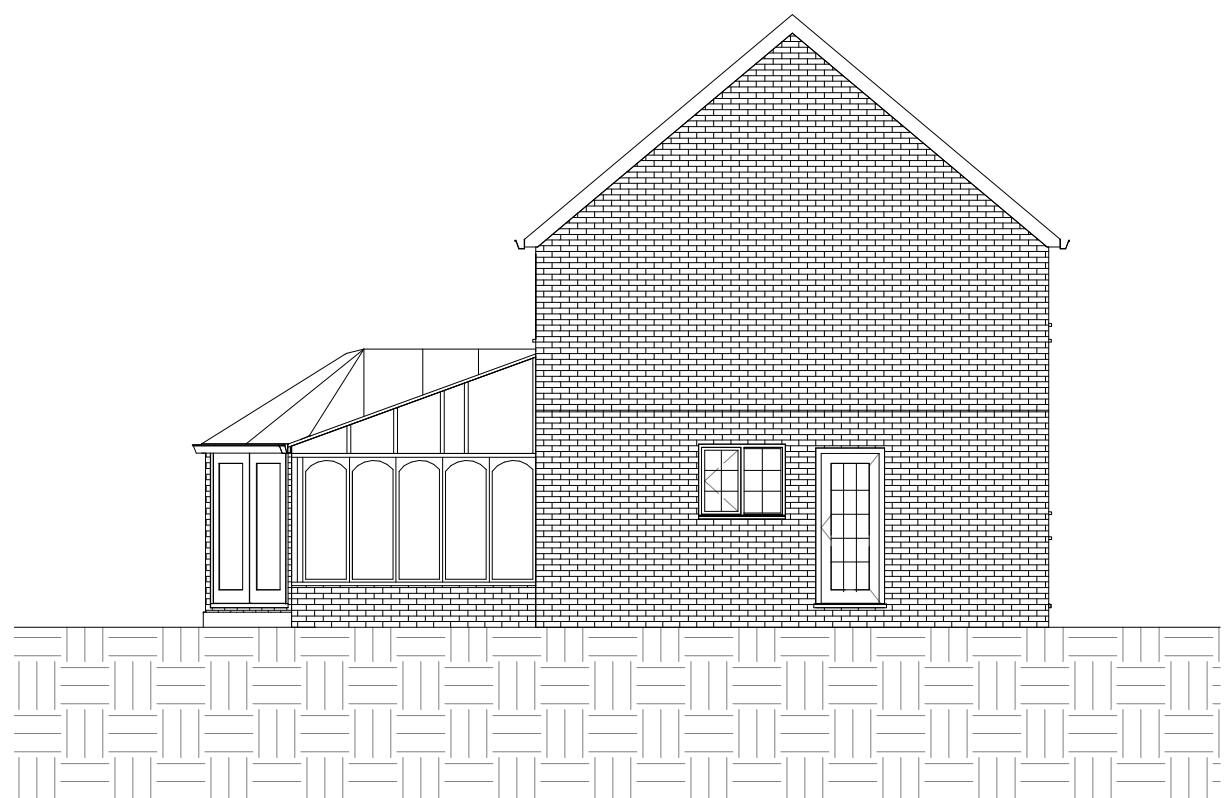

3 ELEVATION FACING EAST
1 : 100

ARCHITECTURAL DESIGN & DRAFTING
4 Union Place | Worthing | BN11 1LG
info@kronadesign.co.uk | kronadesign.co.uk
Tel: 01903 256150 Mob: 07827 994111

PROJECT		
Proposed Rear Extension		
ADDRESS		
24 Meadow Park East Preston West Sussex		
TITLE		
Existing Elevations		
CLIENT		
Mr & Mrs Ward		
DRAWN	STATUS	DATE
JLB	Design	26/10/21
SCALE (@ A3)		PROJECT NUMBER
1 : 100		KD.1241
DRAWING NUMBER		REV
A.200		

© KRONA DESIGN